
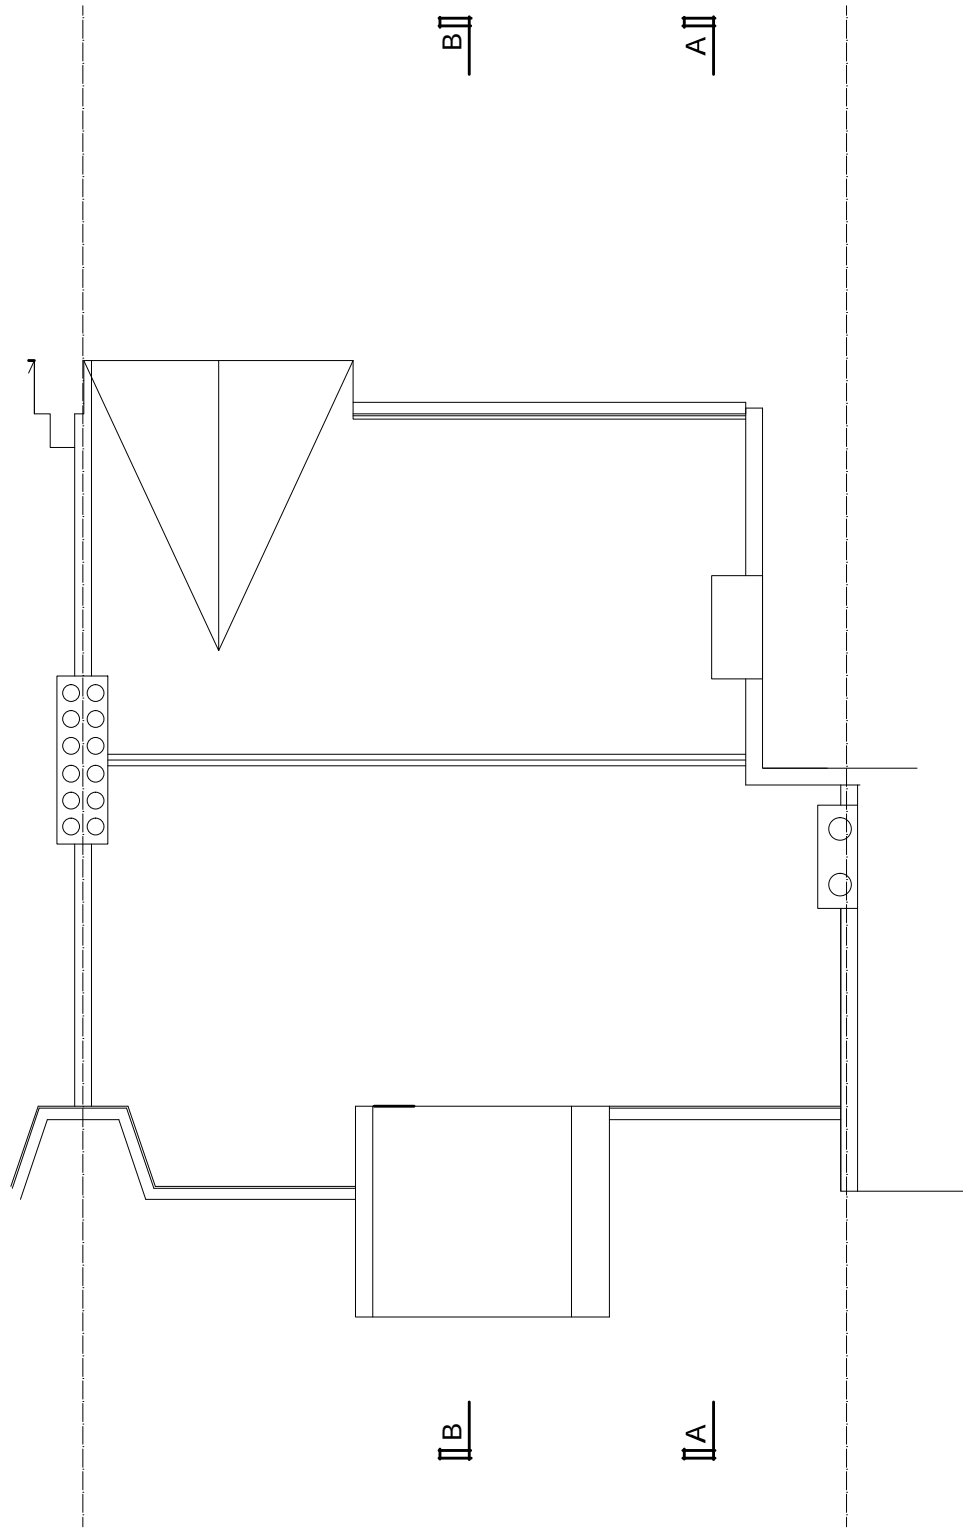
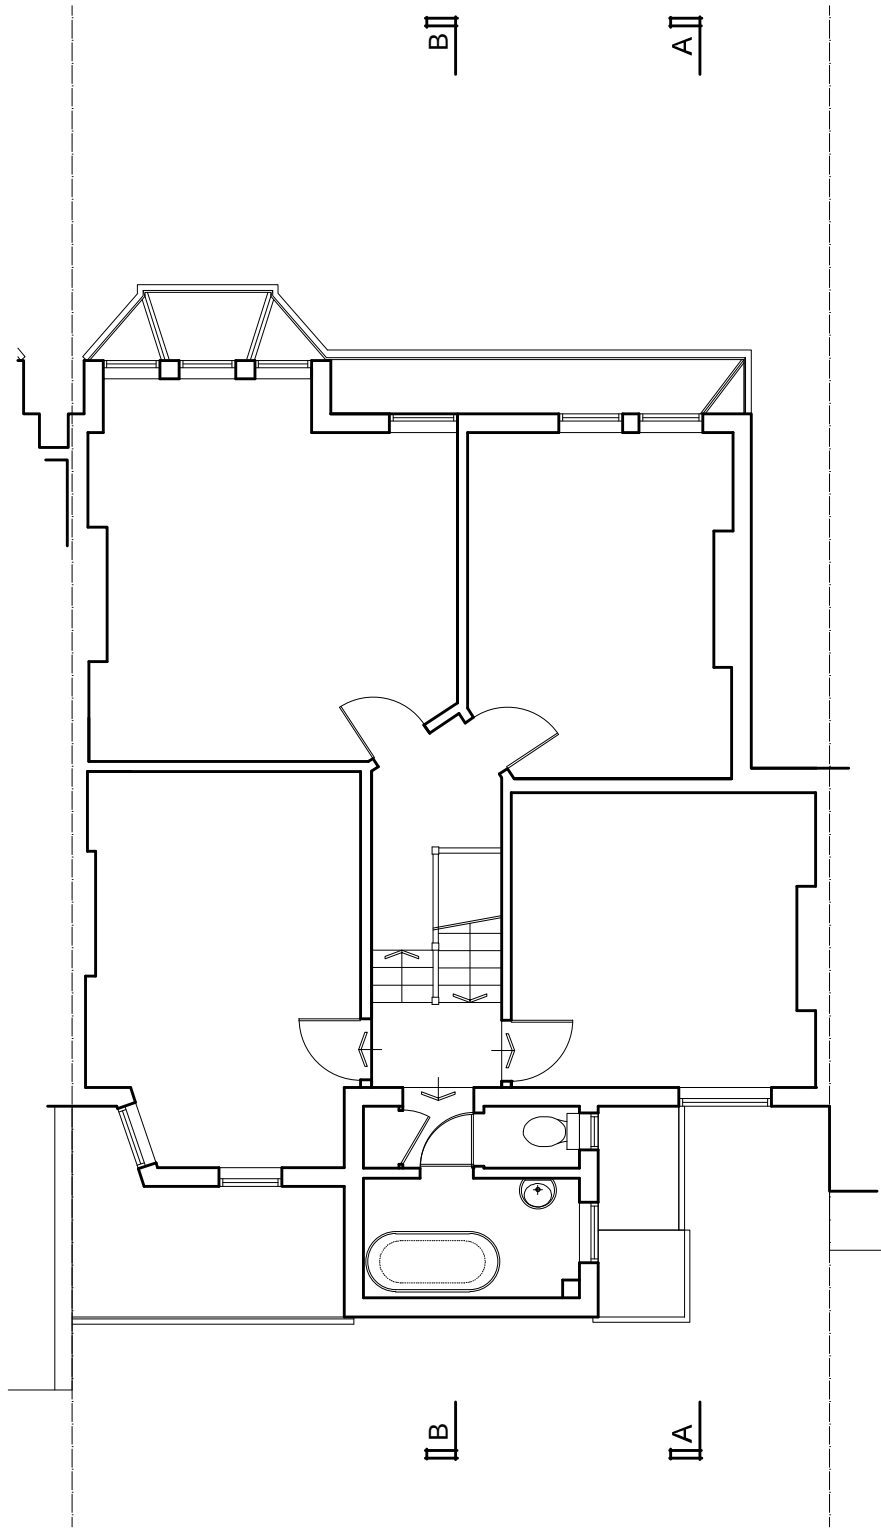


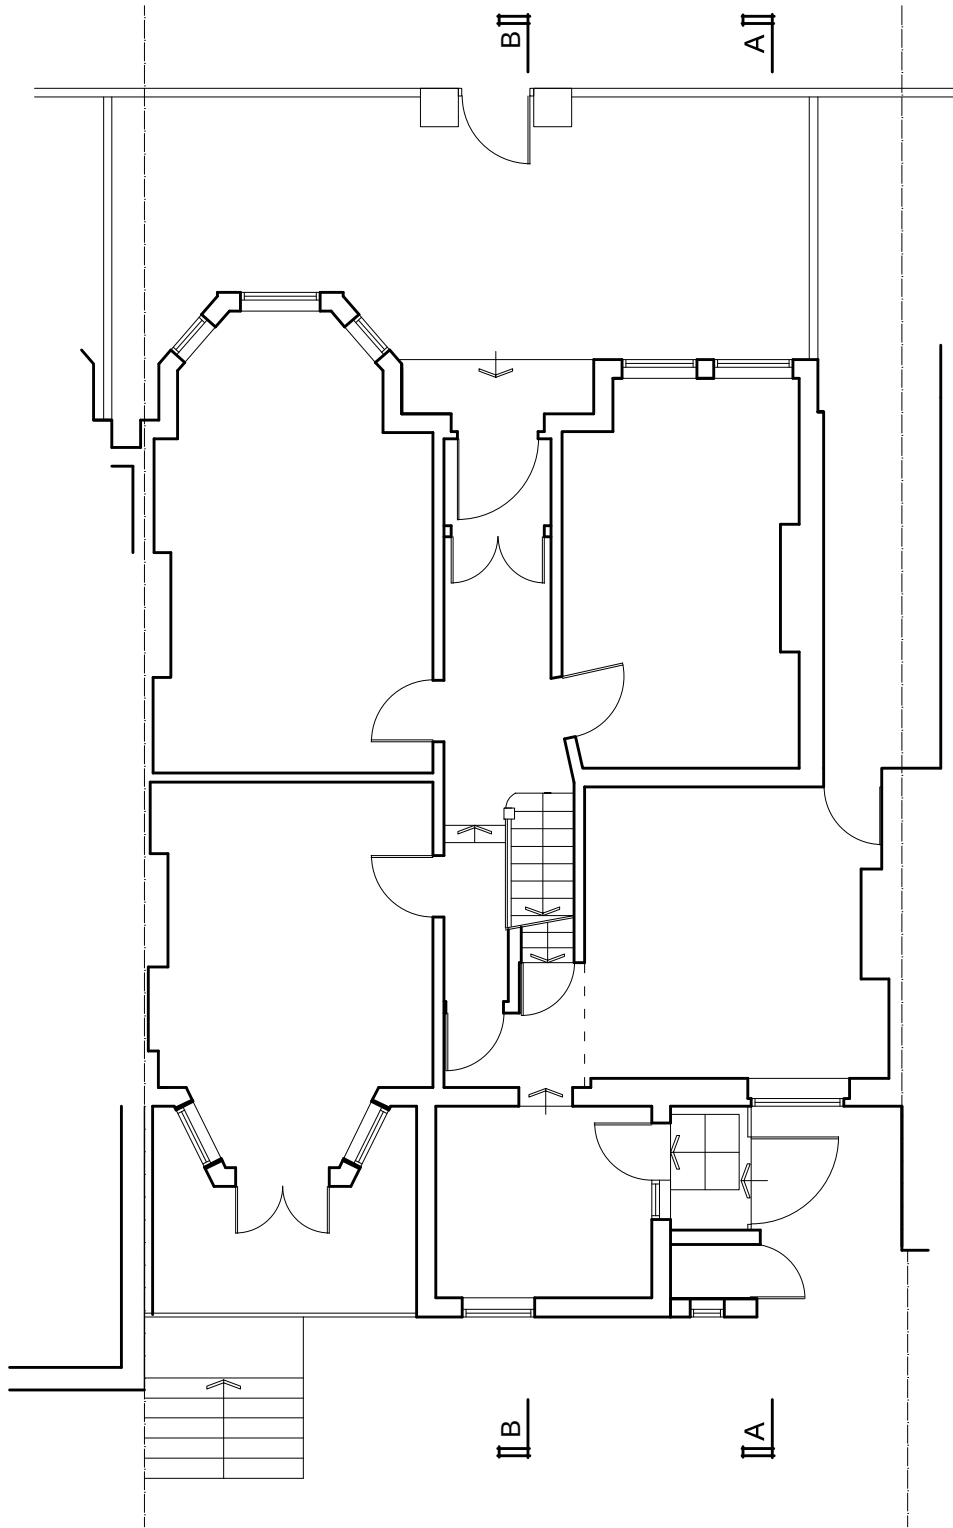

REVISIONS			NOTES:	TITLE :	DRAWING :
Rev	Date	Detail			
			1. DO NOT SCALE THIS DRAWING	129 Nightingale Road Bounds Green LONDON : N22 8PT Tel : 07854 548527	PROPOSED REAR EXTENSION 169 ALEXANDRA PARK ROAD LONDON N22 7UL
			2. ALL DIMENSIONS TO BE CONFIRMED ON SITE		
			3. DRAWINGS TO BE READ IN CONJUNCTION WITH SPECIFICATION AND ENGINEERS' DRAWINGS.	Date : 03.03.2023	EXISTING PLANS
			© Caryatid Ltd 2023		
				Drawn By : ilhlc	2008 – 001
				Scale : 1:100 (A3)	
				Revision : —	
				Drwg No. :	