



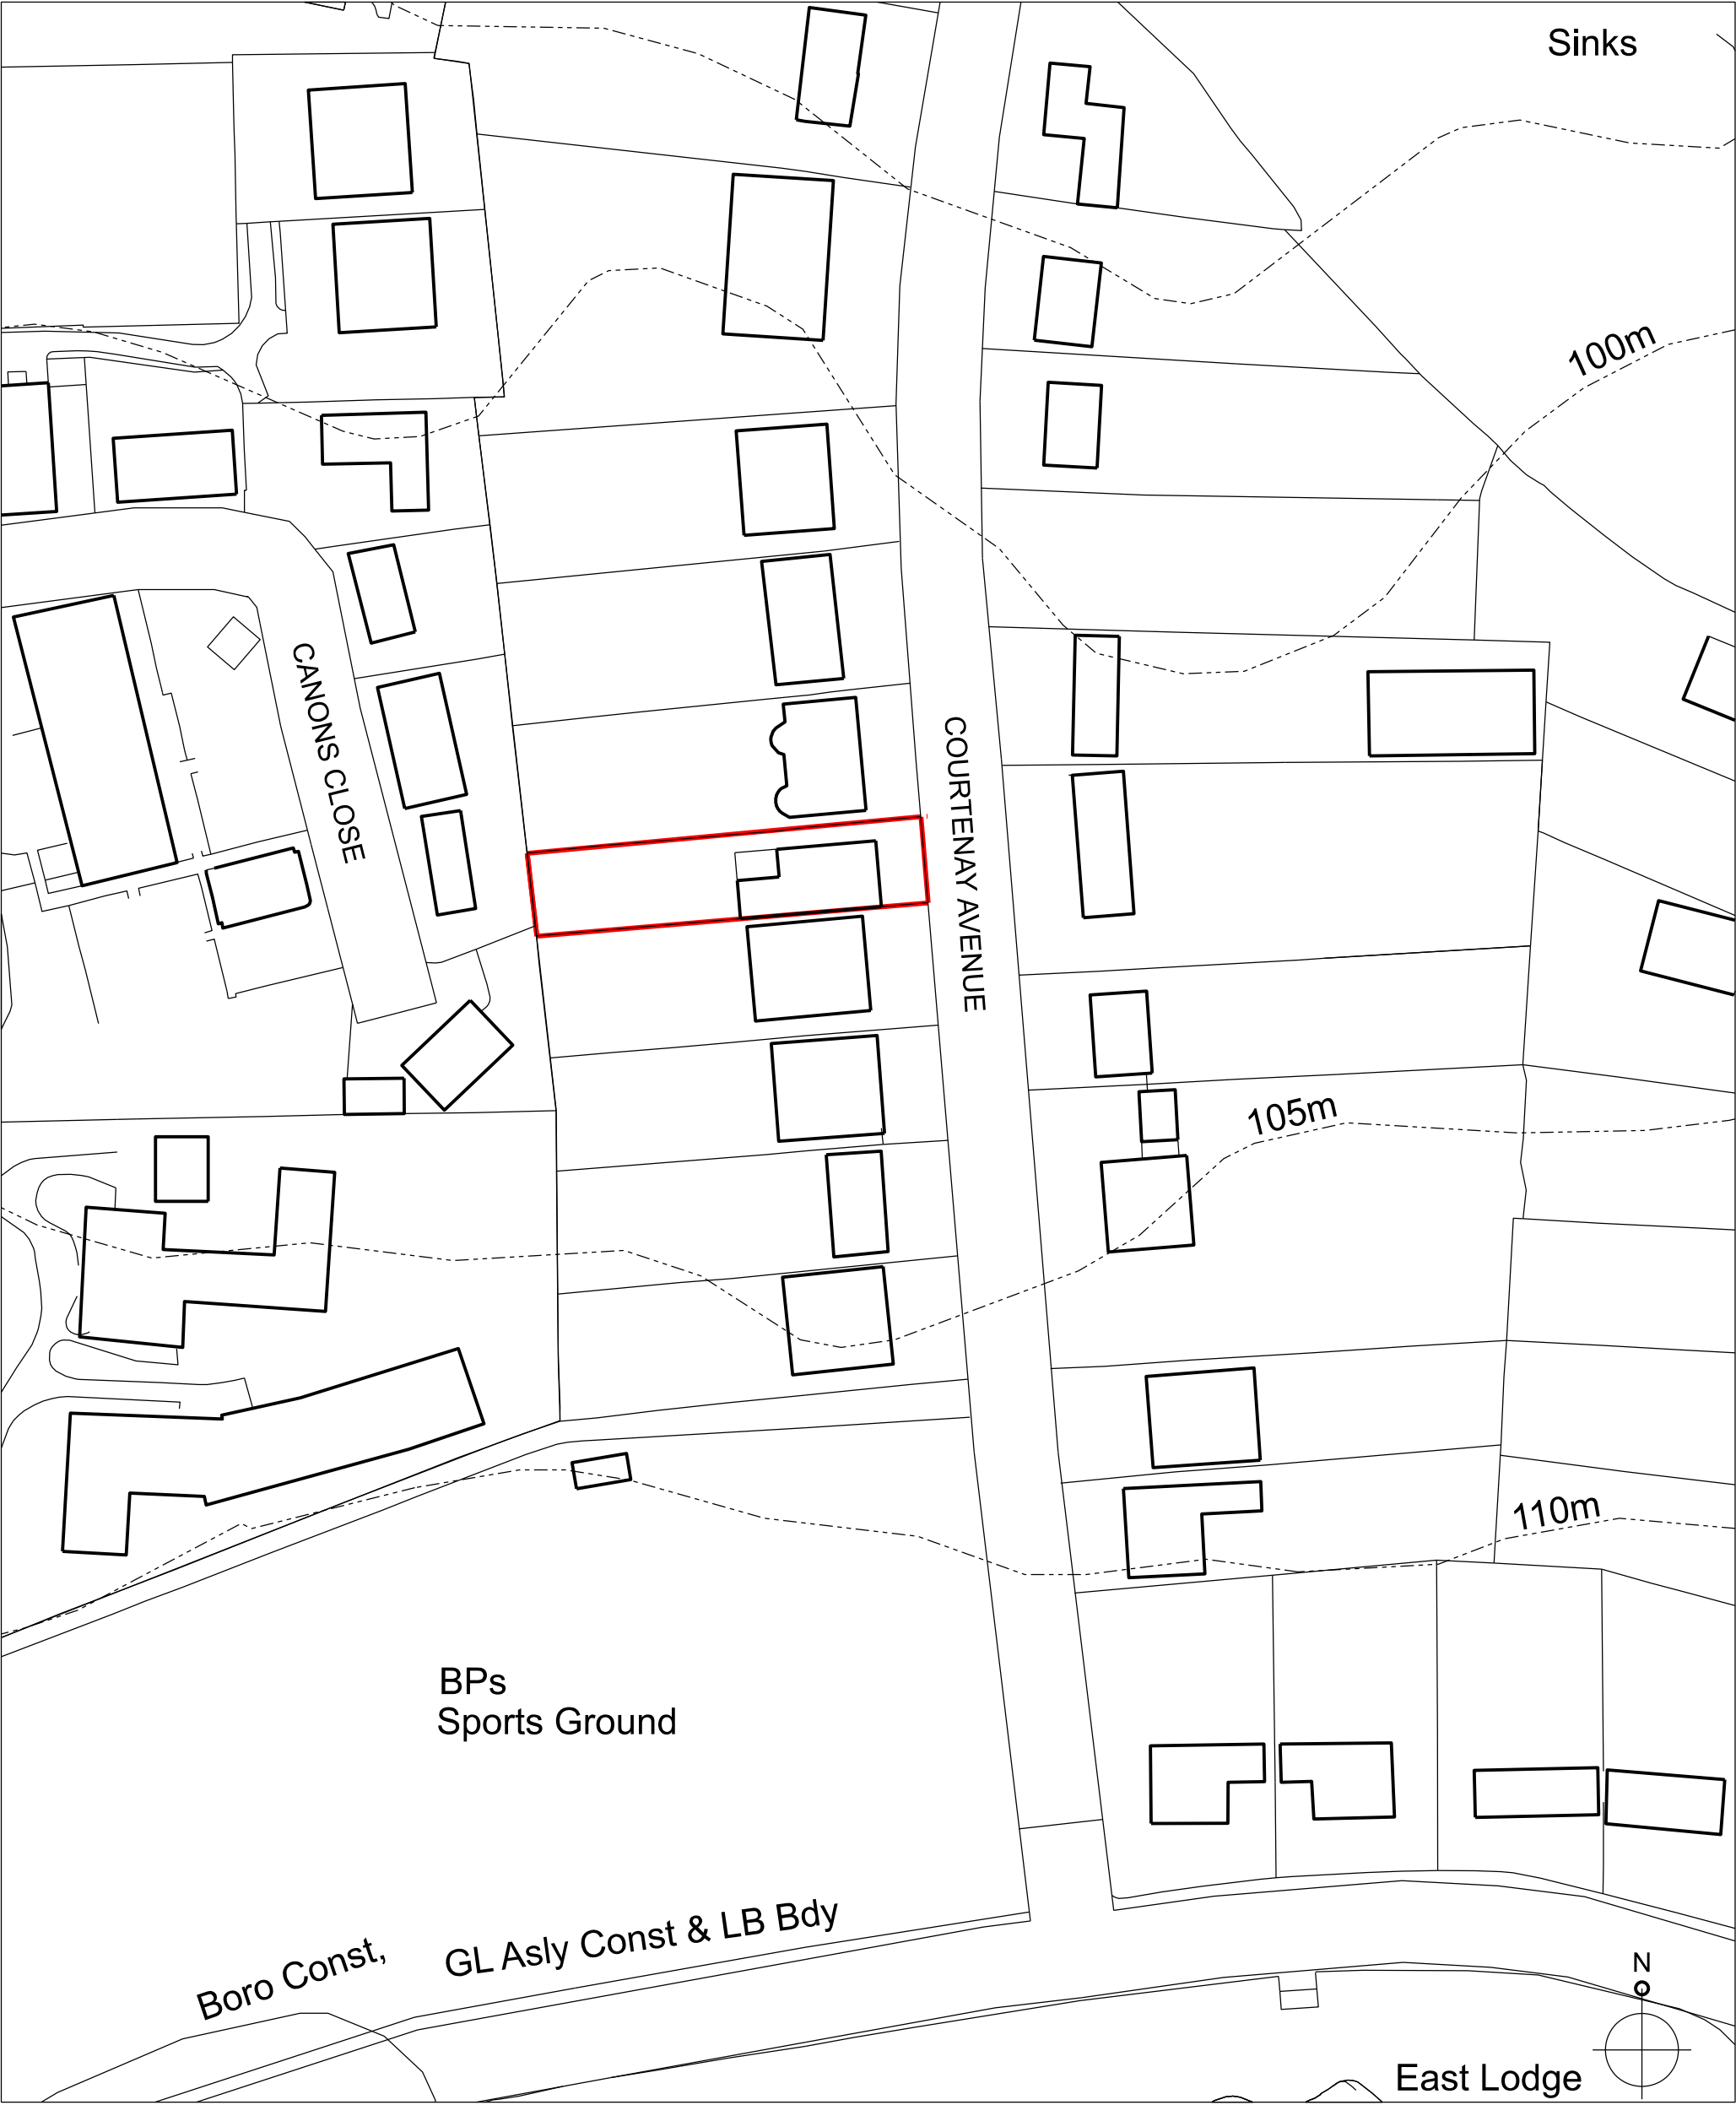

Ordnance Survey, (c) Crown Copyright 2023. All rights reserved. Licence number 100022432

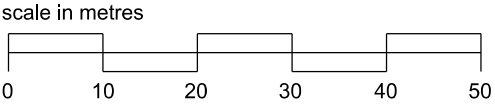

OS - Location Plan

Rev	Date	Amendment	Date		Project	Job Ref.	Job no.	3WTM	
A	11.02.2023	Issue for planning	23.02.2023		The Villa - Courtney Avenue	TVH	254		
			Scale @ A3	Checked	Title				
			1:1250		OS - Site Location Plan				
			Status		Protocol	Dwg. No.	Rev.		
			Planning			255(10)100	A		
			Architect						
			3W TM Thames Wharf Studios Rainville Road London W6 9HA tel. 020 7835 5552 fax. 020 7835 5525 email. mail@3W.org						