


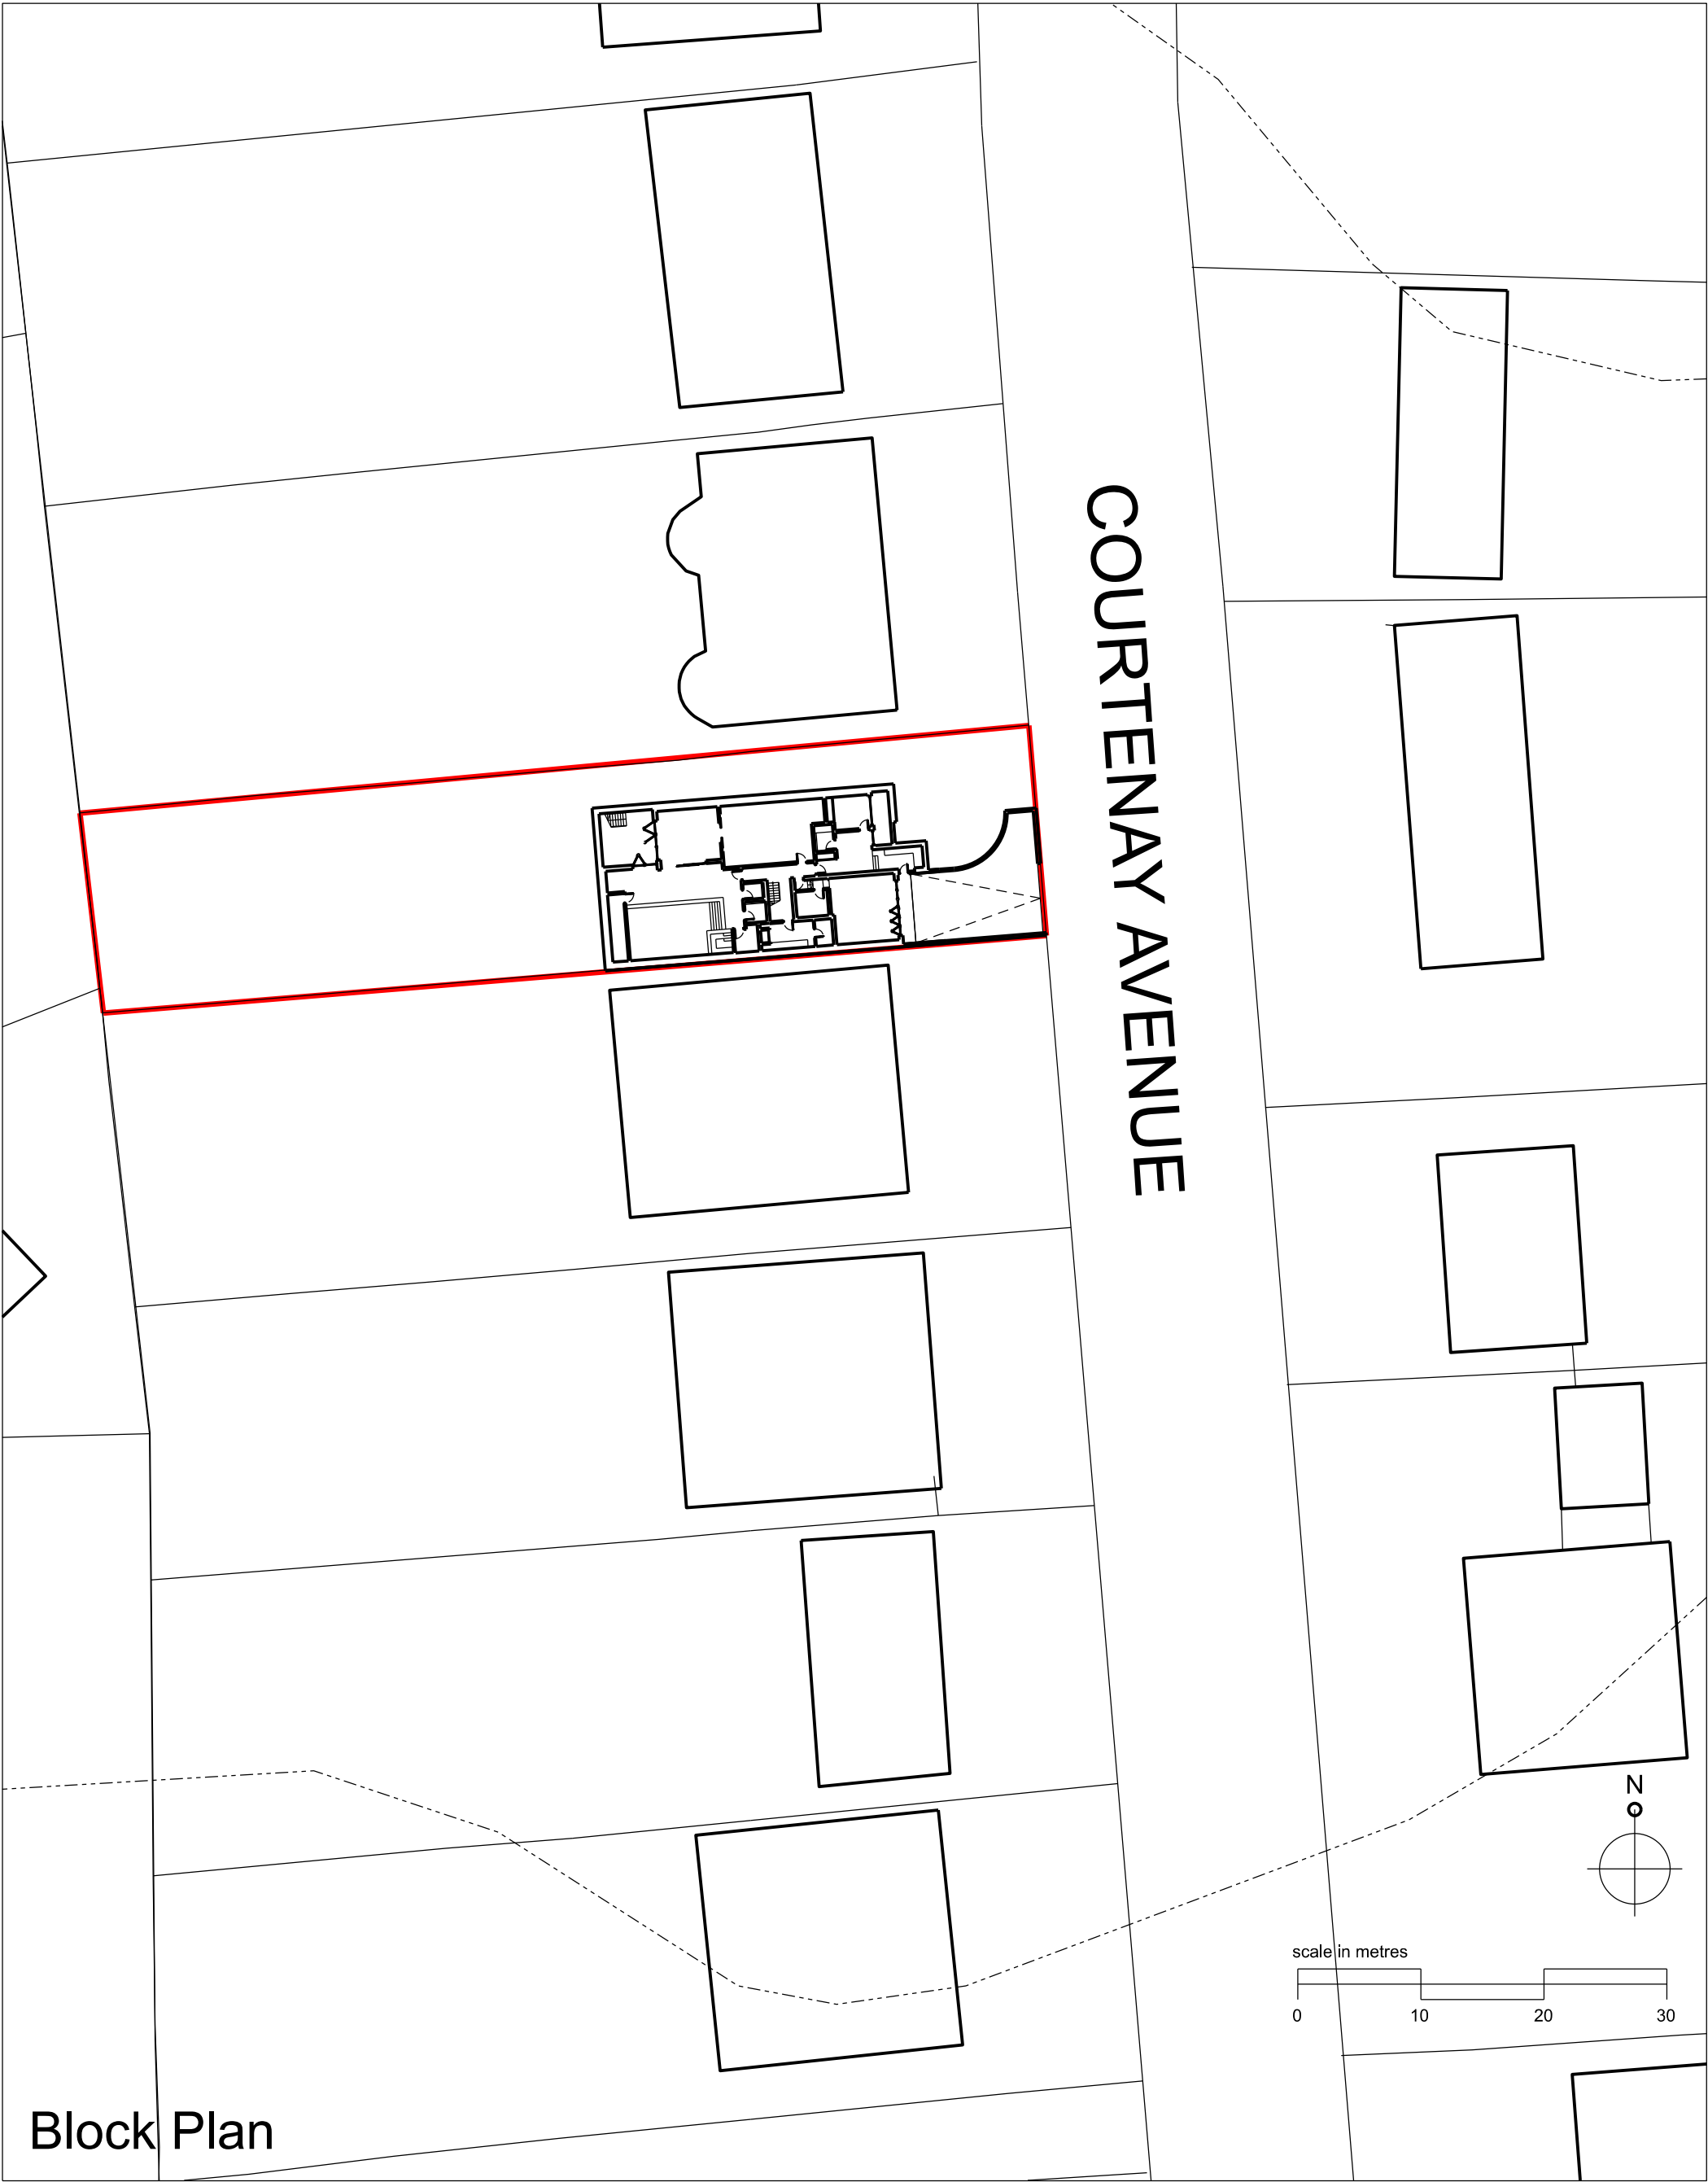

Rev	Date	Amendment	Date		Project	Job Ref.	Job no.	3WTM
A	11.02.2023	Issue for planning	23.02.2023		The Villa - Courtney Avenue	TVH	254	
			Scale @ A3 500	Checked	Title Block Plan			
			Status Planning		Protocol	Dwg. No. 255(10)100	Rev. A	
			Architect 3WTM Thames Wharf Studios Rainville Road London W6 9HA tel. 020 7835 5552 fax. 020 7835 5525 email. mail@3W.org					