



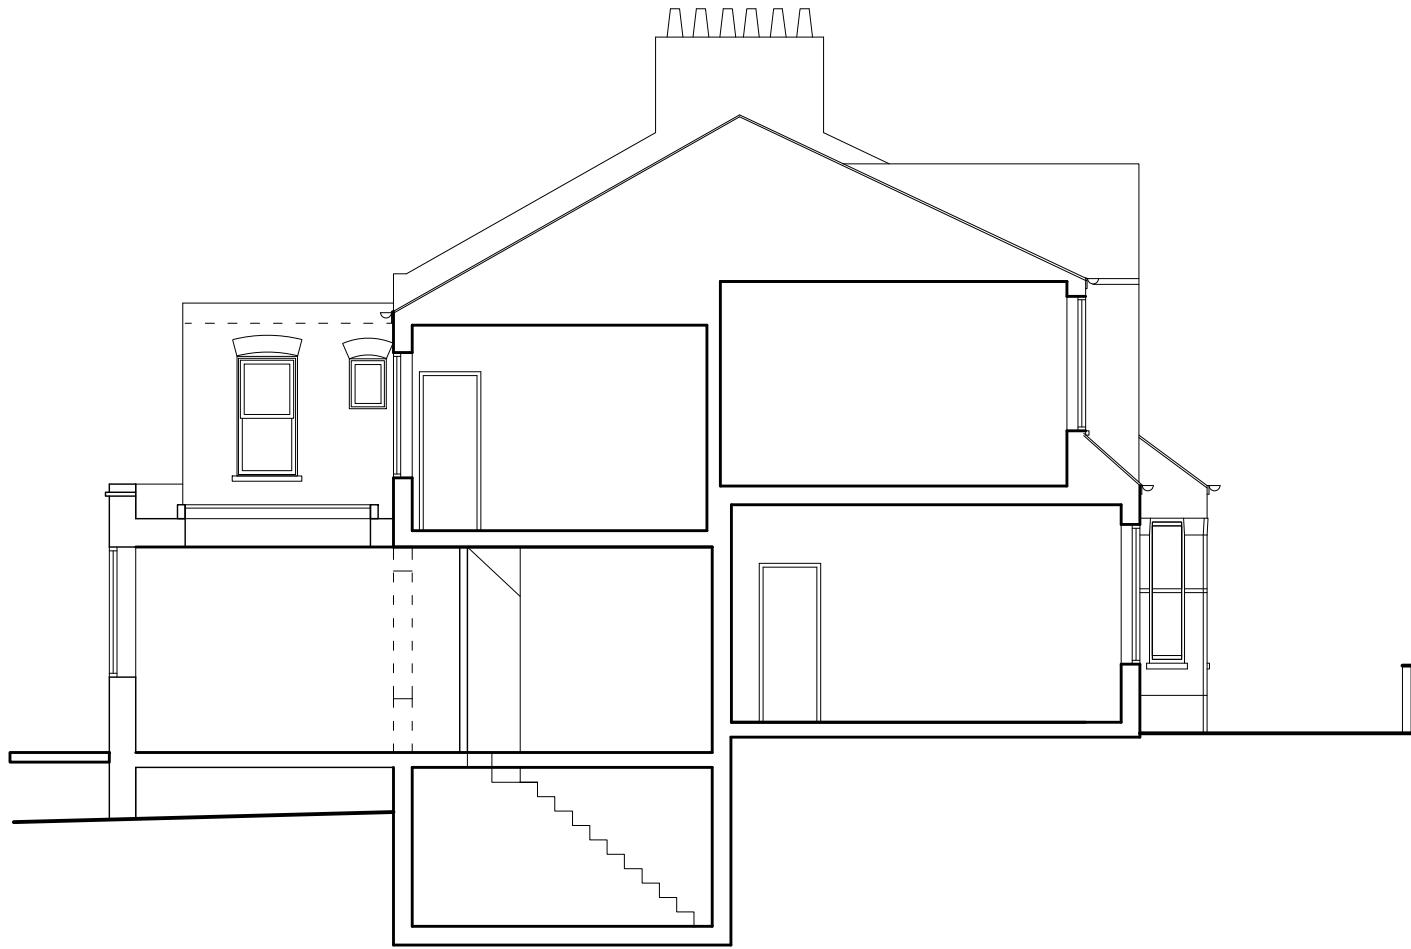

SECTION AA

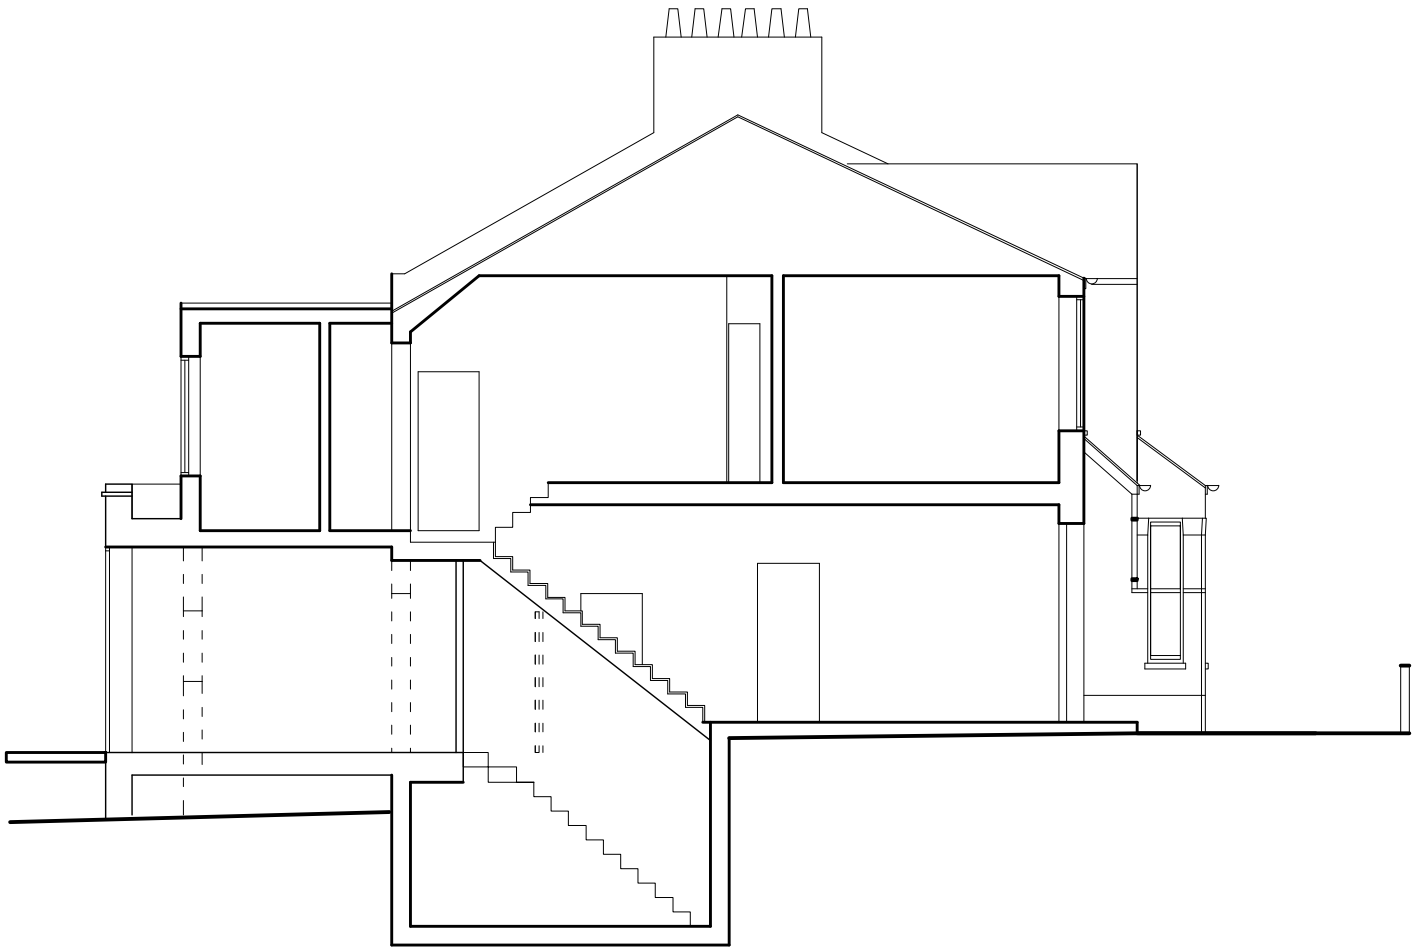

SECTION BB



REVISIONS			NOTES:	TITLE :	DRAWING :
Rev	Date	Detail	1. DO NOT SCALE THIS DRAWING	129 Nightingale Road Bounds Green LONDON : N22 8PT Tel : 07854 548527	PROPOSED REAR EXTENSION 169 ALEXANDRA PARK ROAD LONDON N22
-	-	-	2. ALL DIMENSIONS TO BE CONFIRMED ON SITE		
			3. DRAWINGS TO BE READ IN CONJUNCTION WITH SPECIFICATION AND ENGINEERS' DRAWINGS.		
			© Caryatid Ltd 2023	Date : 03.03.2023	Drawn By : ilhlc
				Scale : 1:100 (A3)	Revision : —
					Drwg No. : 2008 — 120