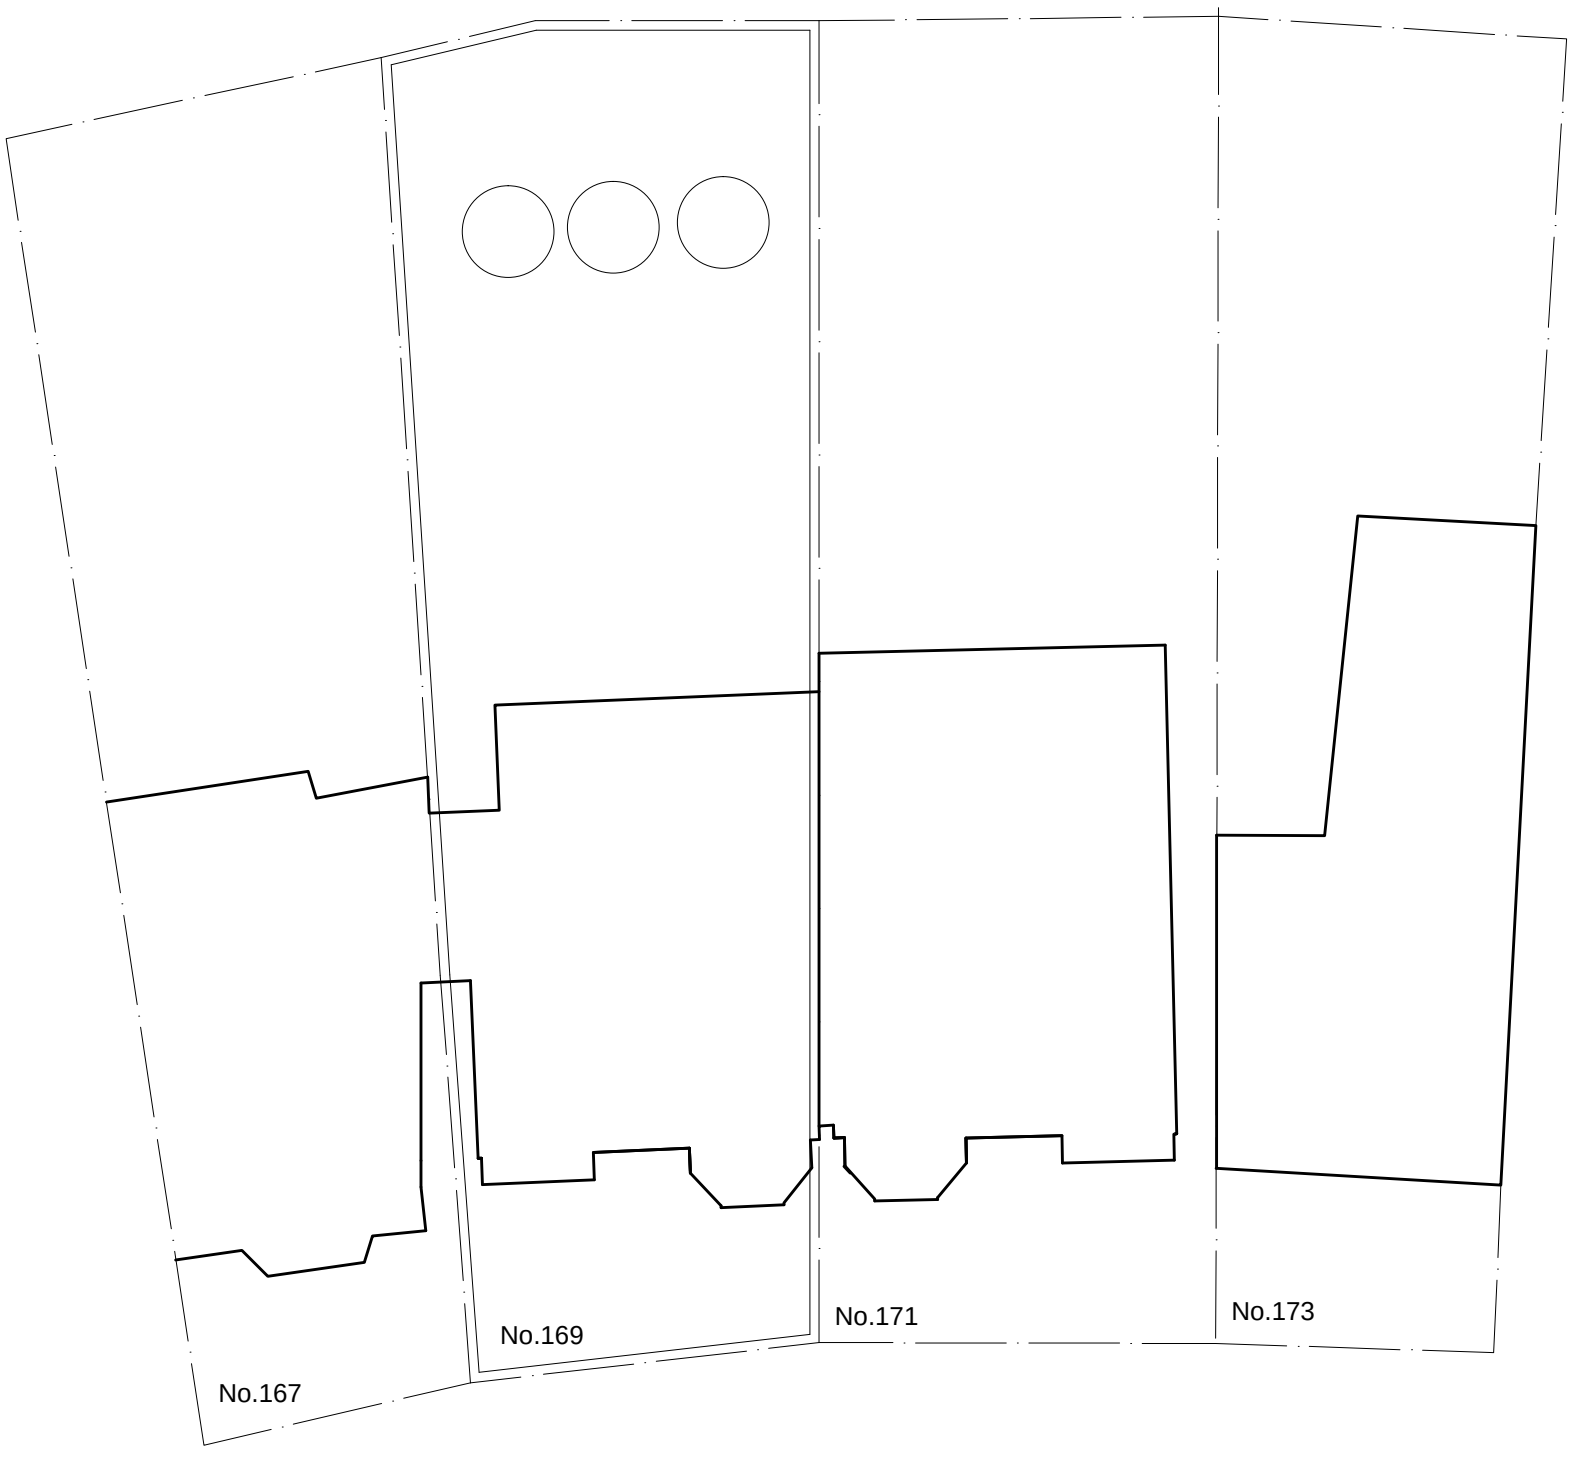


Alexandra Park Road

-1 0 1 2 3 4 metres

NORTH

REVISIONS

Rev	Date	Detail
-	-	-

NOTES:

1. DO NOT SCALE THIS DRAWING
2. ALL DIMENSIONS TO BE CONFIRMED ON SITE
3. DRAWINGS TO BE READ IN CONJUNCTION WITH SPECIFICATION AND ENGINEERS' DRAWINGS.

129 Nightingale Road
Bounds Green
LONDON : N22 8PT
Tel : 07854 548527

Date : 03.03.23

Drawn By : ilhlc

TITLE : PROPOSED REAR EXTENSION
169 ALEXANDRA PARK ROAD
LONDON N22 7UL

Scale : 1:200 (A3)

Revision : –

DRAWING : EXISTING BLOCK PLAN

Drwg No. : 2008–000