


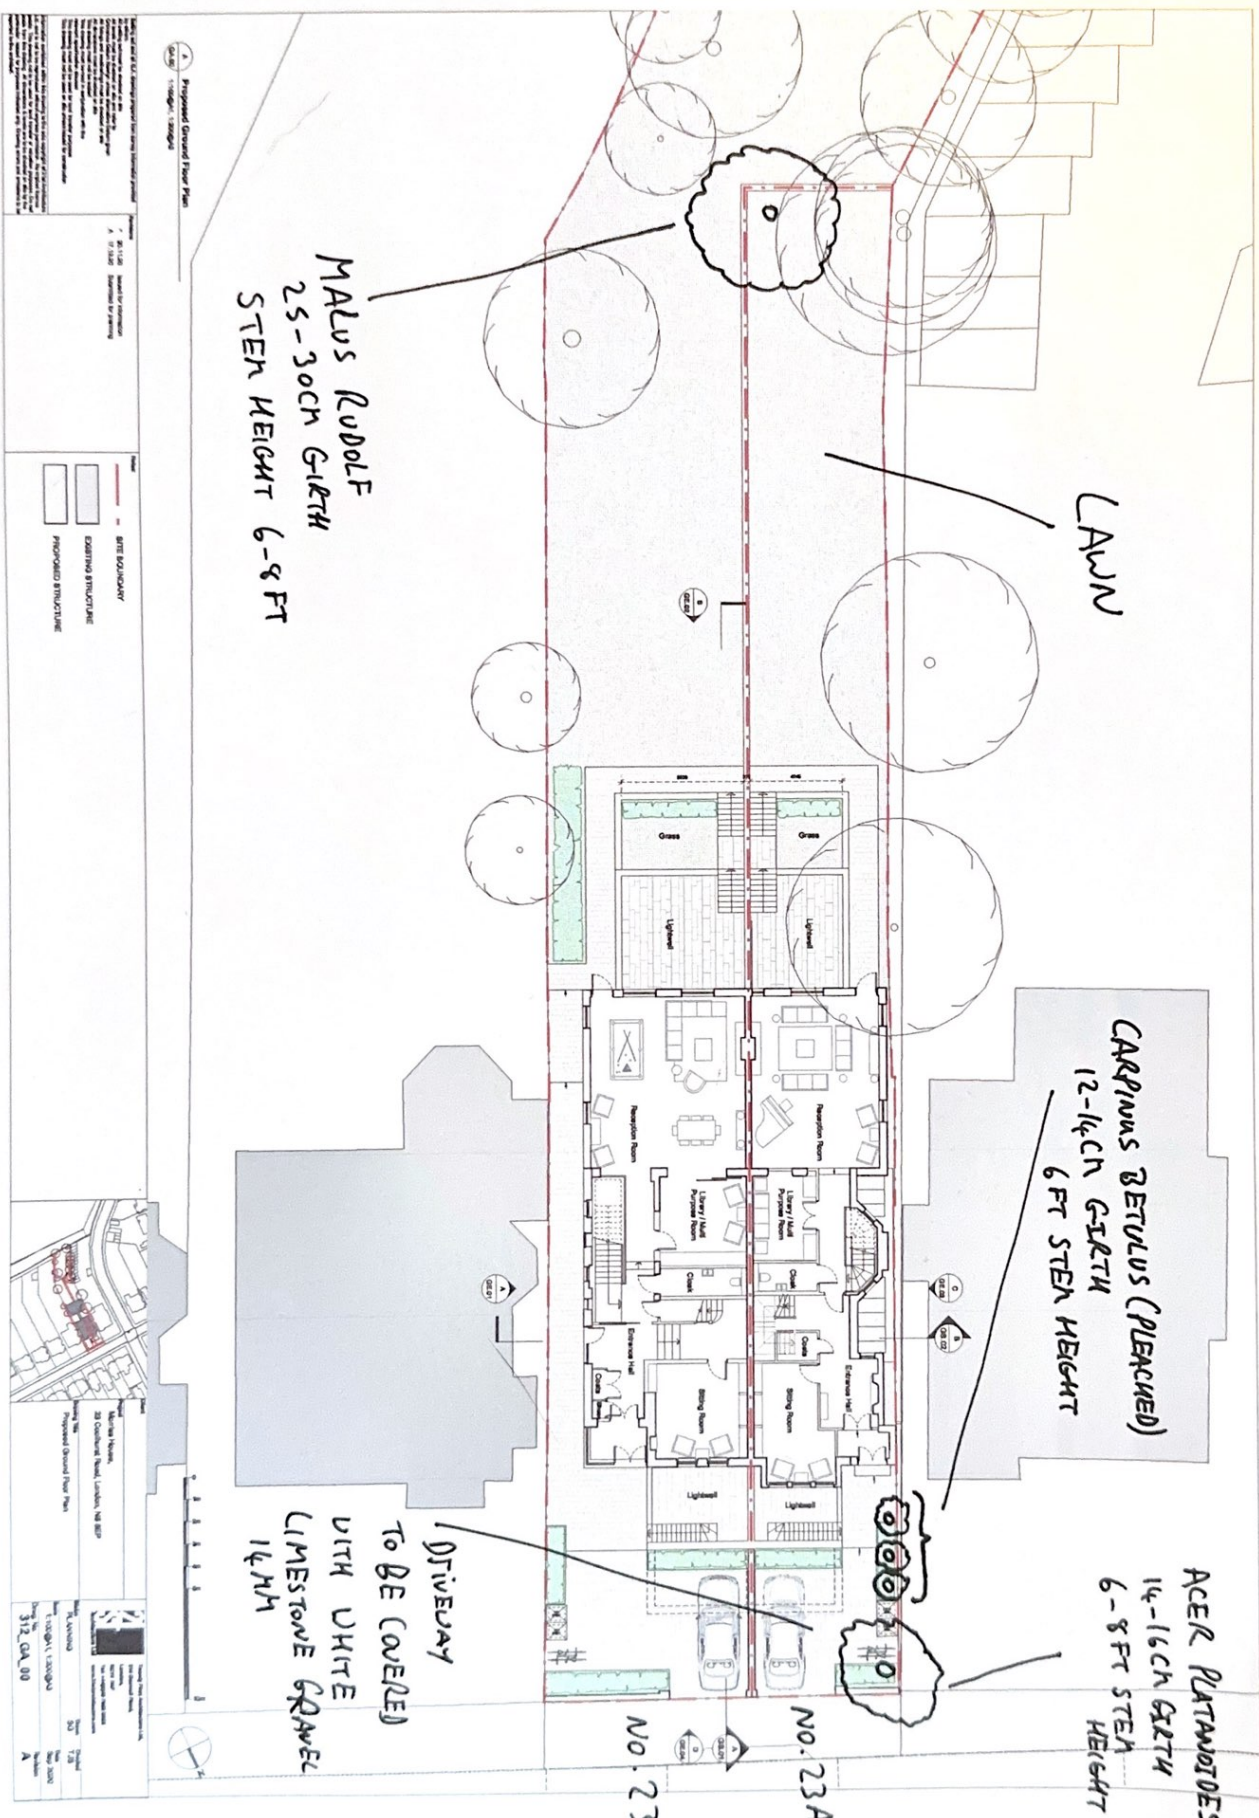

MALUS RUDOLF
25-30CH GIRTH
STEEN HEIGHT 6-8 FT

LAWN

CARPINUS BETULUS (PLEACHED)
12-14CH GIRTH
6 FT STEEN HEIGHT

ACER PLATANOIDES
14-16CH GIRTH
6-8 FT STEEN HEIGHT

DRIVEWAY
TO BE COVERED
WITH WHITE
LIMESTONE GRAVEL
14MM

NO. 23

NO. 23A