


NOTES
THIS DRAWING IS FOR PLANNING USE ONLY,
STRUCTURE AND BUILDING CONTROL
APPROVAL IS REQUIRED BEFORE
COMMENCEMENT OF ANY BUILDING
WORKS.DO NOT REPRODUCE THIS
DRAWING WITHOUT PERMISSION, THIS
DRAWING IS SUBJECT TO COPYRIGHT .

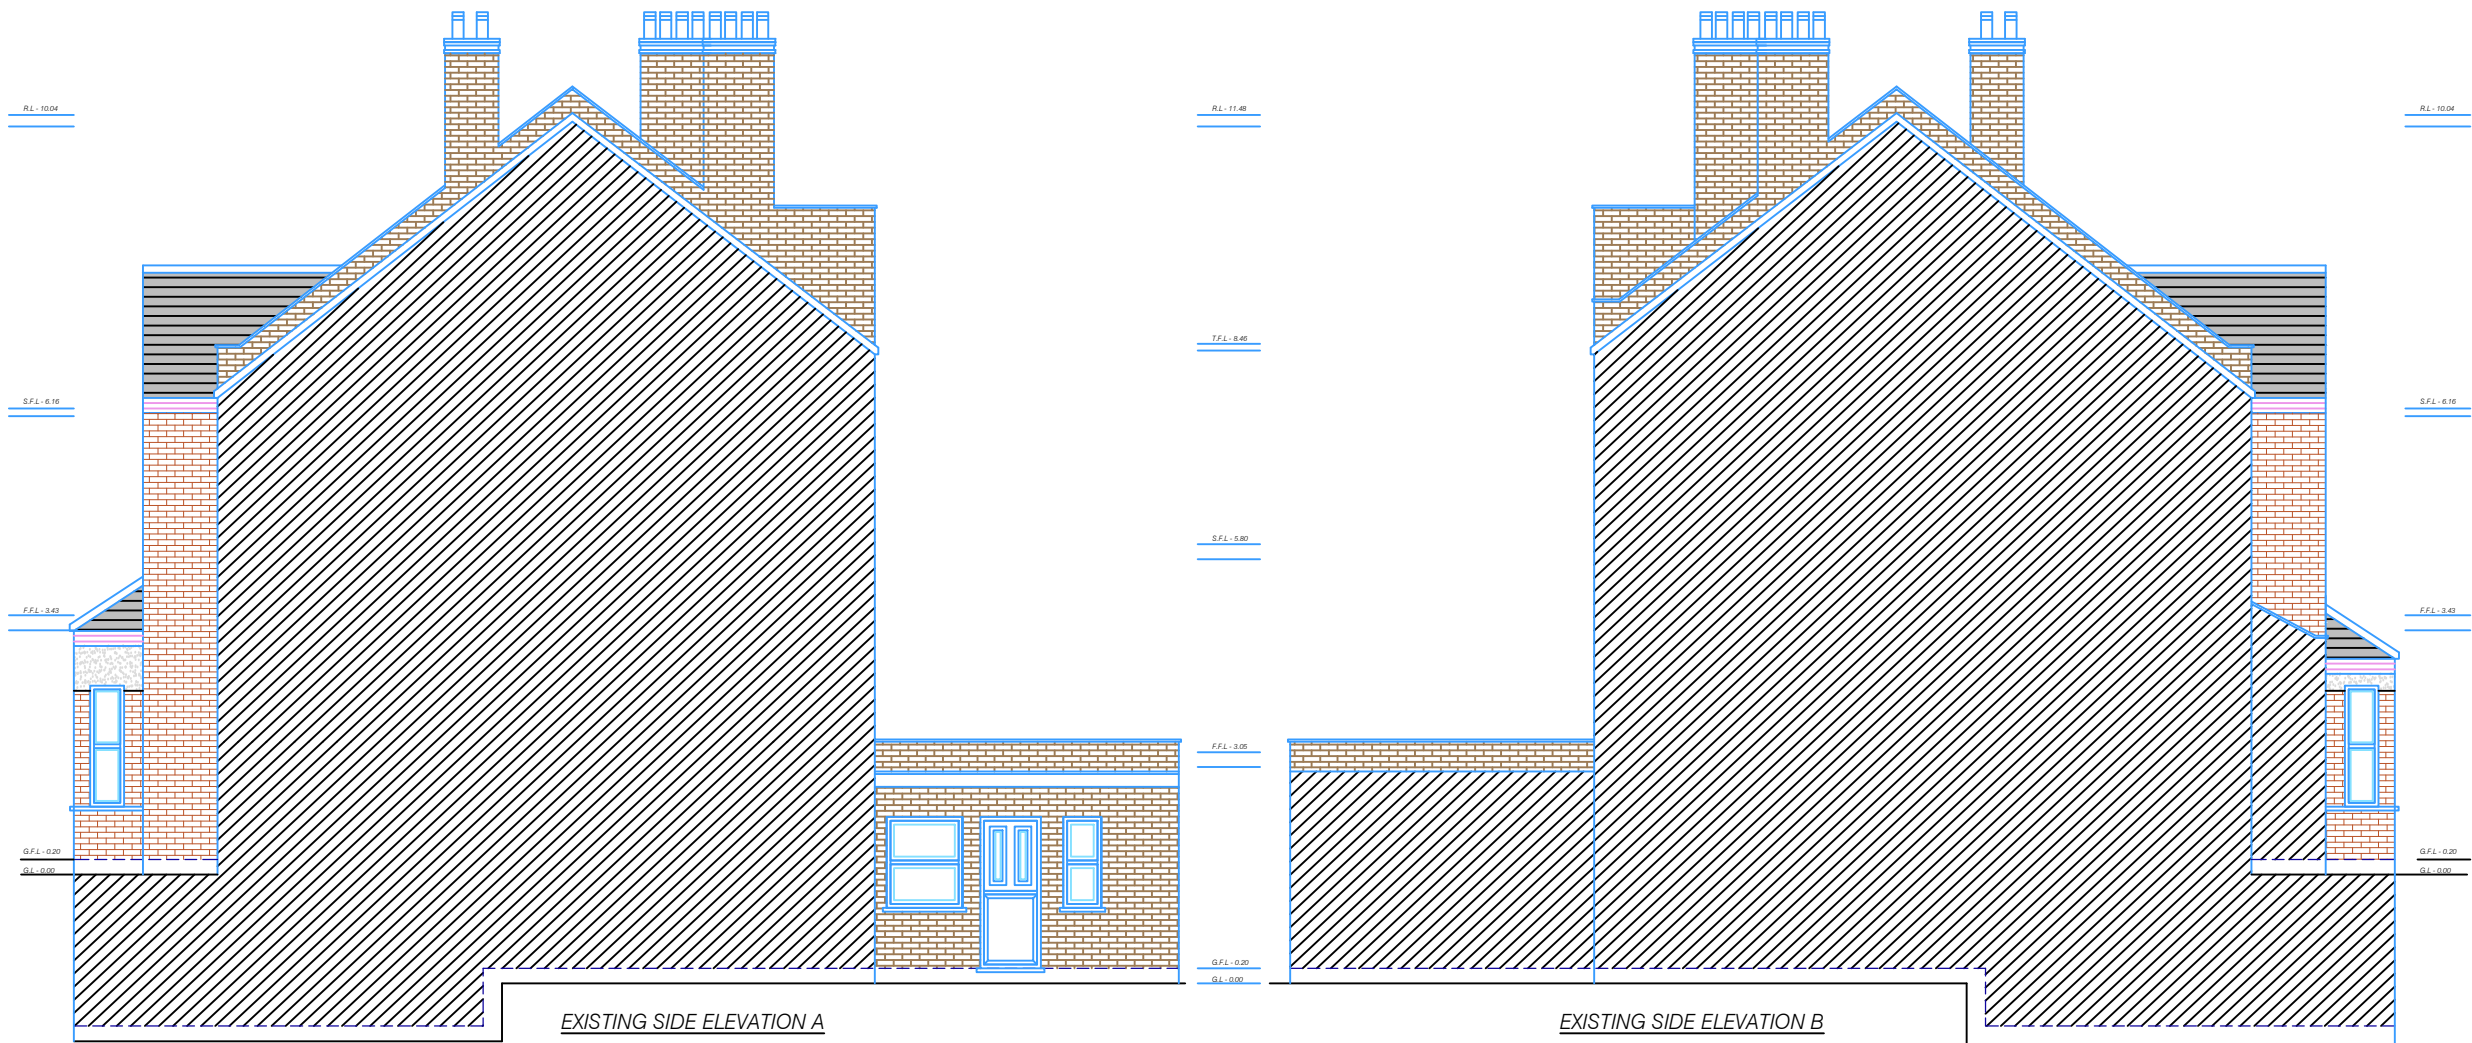

THE LOFT CONVERTER

The Loft Converter (City) Ltd
33 East Barnet road New barnet EN4 8RN
info@theloftconverter.com
www.theloftconverter.com
Mobile: 07525041120
Tel:0208 361 7458

Client

6 PARK AVENUE SOUTH,
LONDON, GREATER
LONDON N8 8LT

Drawing Title

EXISTING ELEVATIONS

Scale	Date	Checked	Drawn By
1:100	11/01/2023	AZ	AZ
Drawing Number			Revision
D09			

