



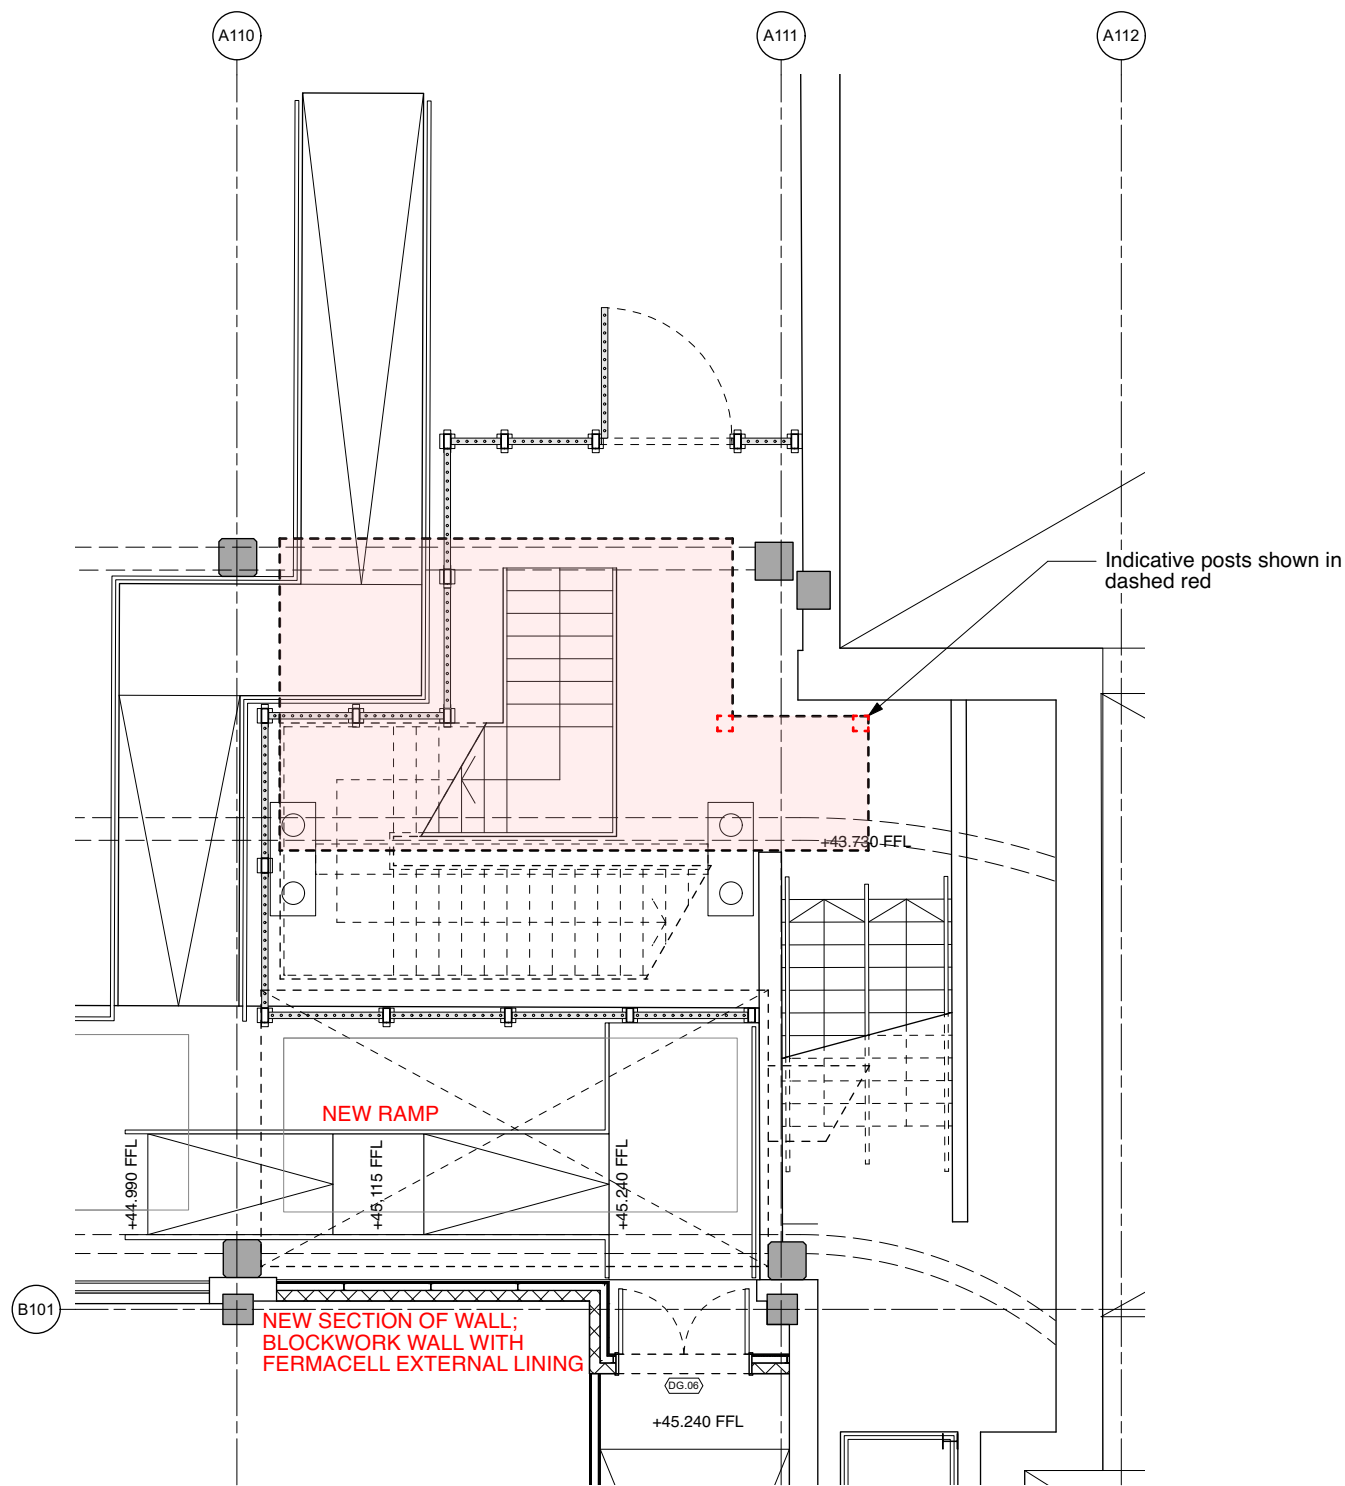

1 Basement Level - Plant Deck Unit 11A Over
Scale: 1:100

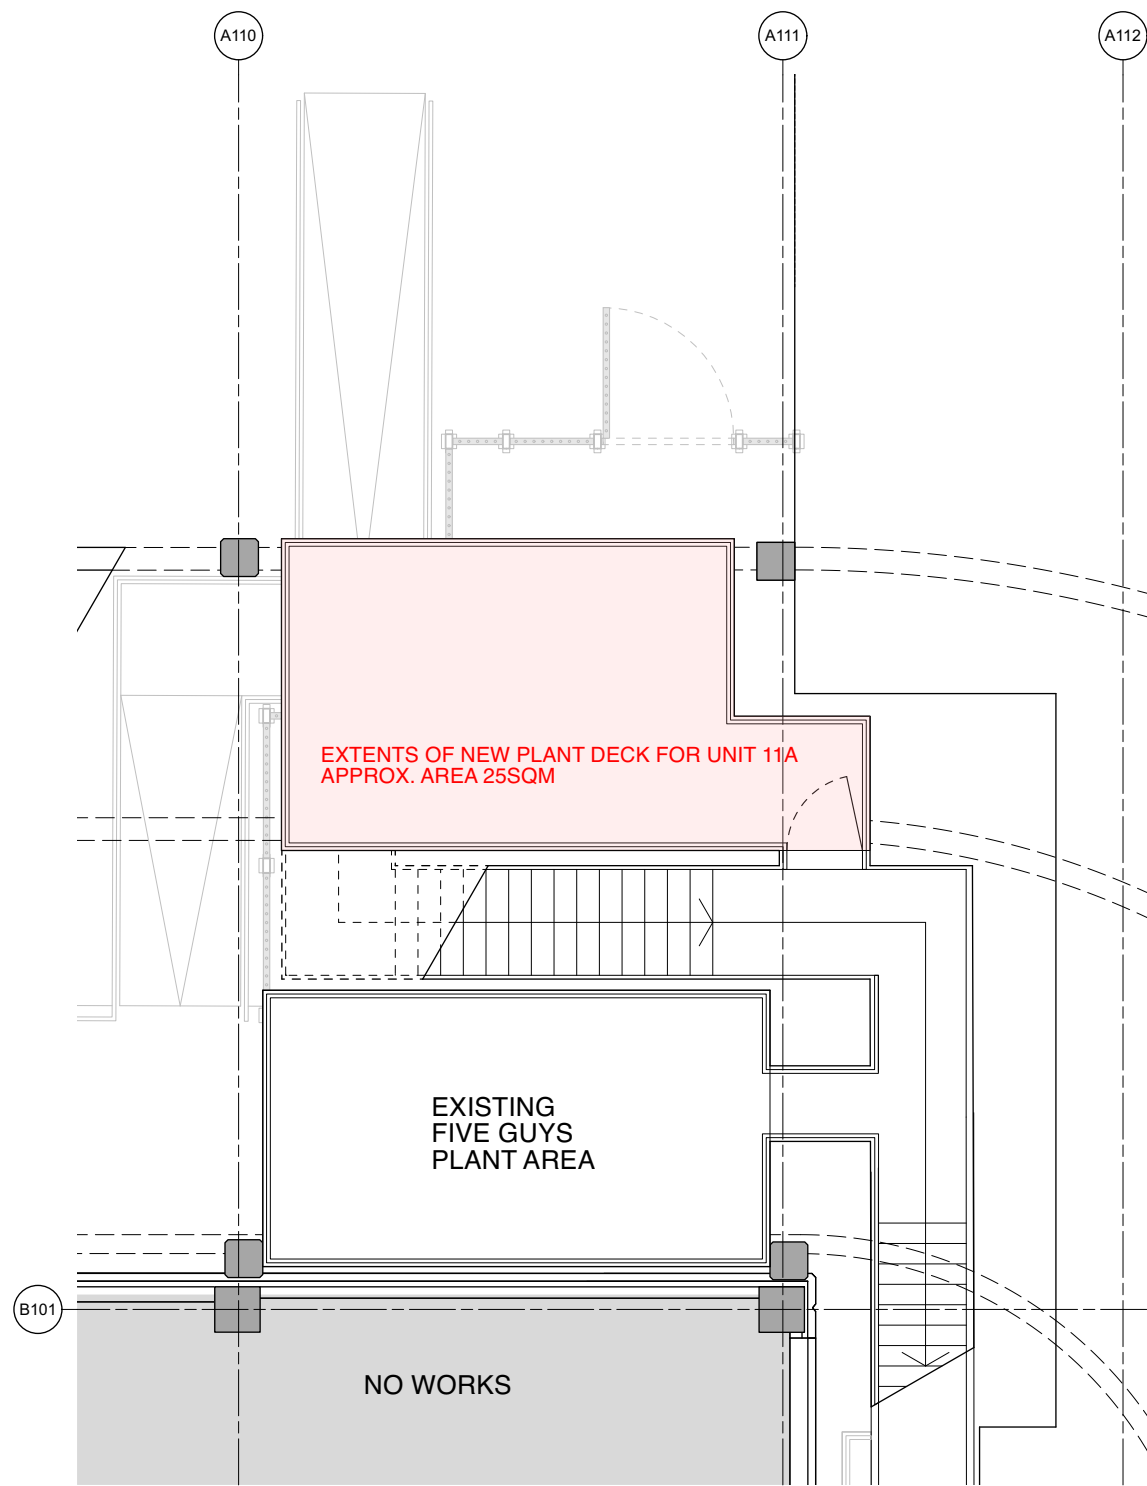

2 Ground Floor Level - Plant Deck Unit 11A
Scale: 1:100

PLANNING

DRAWING TITLE
Proposed Plant Deck Plan Unit 11A

SCALE	PRINT SIZE	PROJECT	
1:100	A3	3432H	
DATE	BY	DRAWING NO	REV
21.2.23	na	P-A506	

HFM
Architecture and
Project Management

© HADDON FEW MONTUSCHI ARCHITECTS LTD.
Do not scale from this drawing. Dimensions to be checked on site. Errors
and omissions to be reported to the architect - if in doubt, ask.

CLIENT
Capital & Regional

PROJECT
The Mall Wood Green
Unit 11 Split