



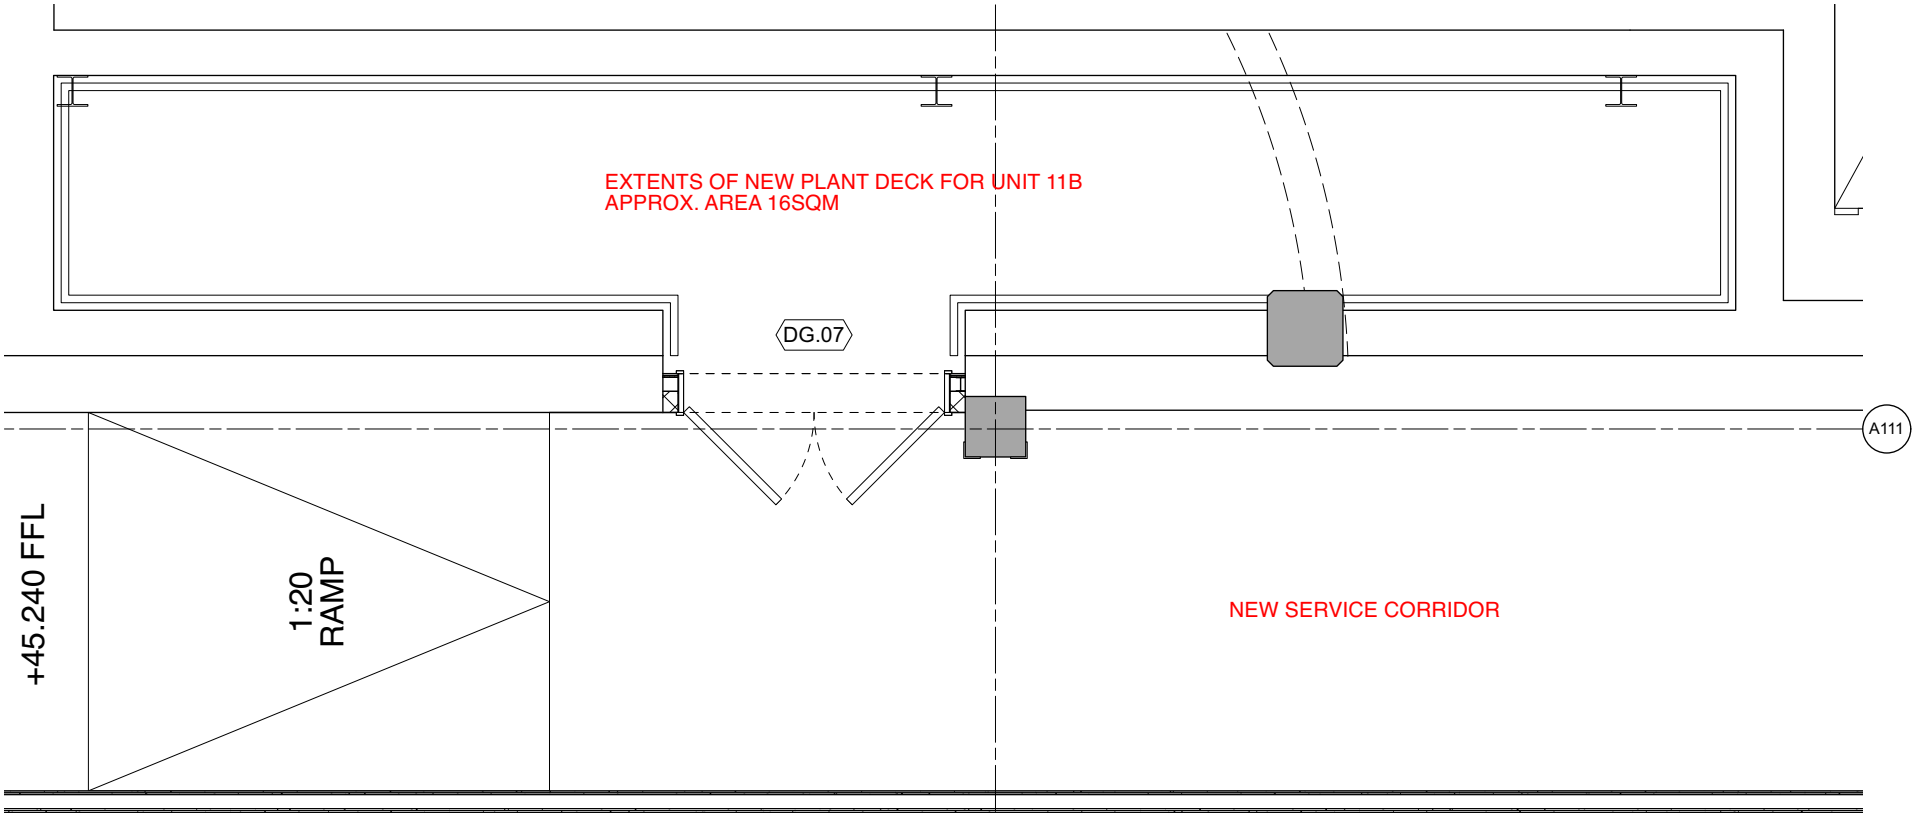


1 Ground Floor Level - Plant Deck Unit 11B from New Service Corri
Scale: 1:50

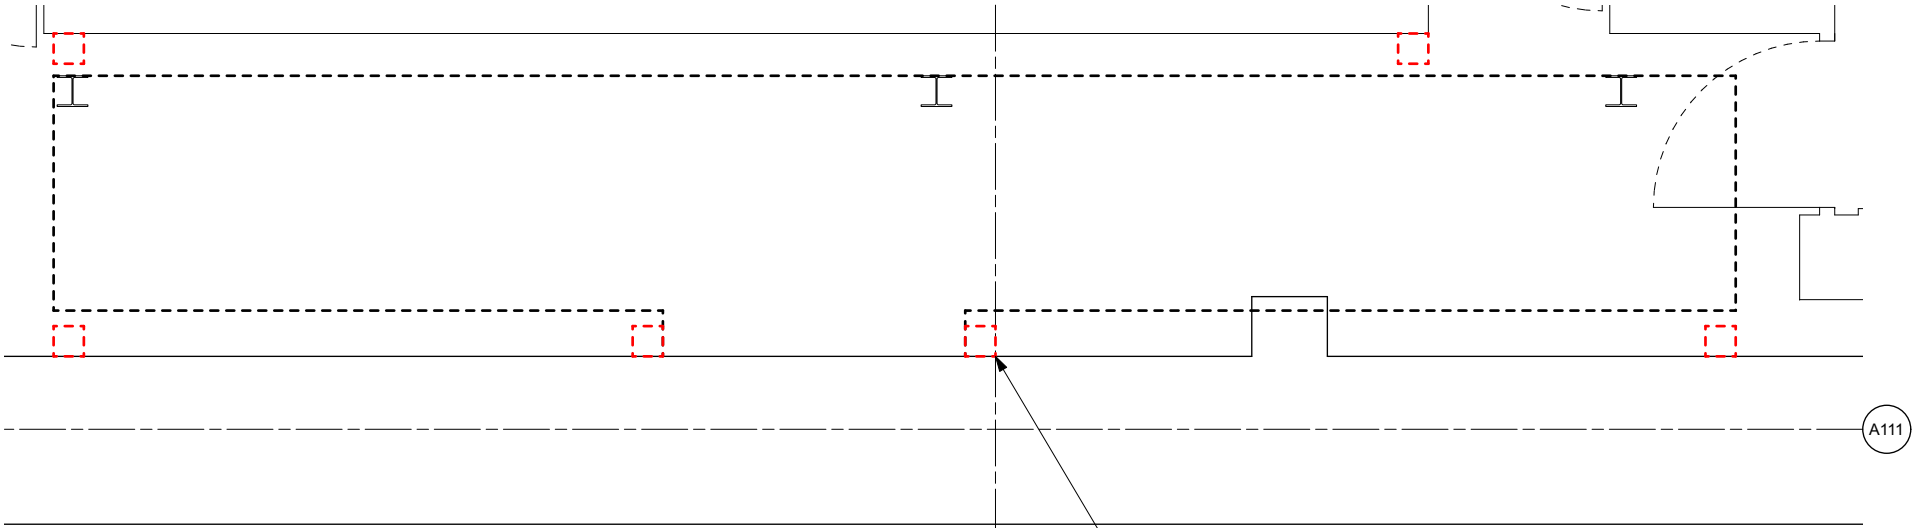

2 Basement Level - Plant Deck Unit 11B Over
Scale: 1:50

9432H WG_U11 Split (CURRENT).vwxp

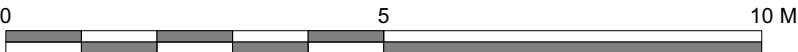

PLANNING

© HADDON FEW MONTUSCHI ARCHITECTS LTD.
Do not scale from this drawing, dimensions to be checked on site.
Errors and omissions to be reported to the architect - if in doubt, ask.

HFM
Architecture and
Project Management

CLIENT
Capital & Regional

PROJECT
The Mall Wood Green
Unit 11 Split

DRAWING TITLE
Proposed Plant Deck Plan Unit
11B

SCALE	PRINT SIZE	PROJECT	DATE	BY	DRAWING NO	REV
1:50	A3	3432H	21.2.23	na	P-A505	