


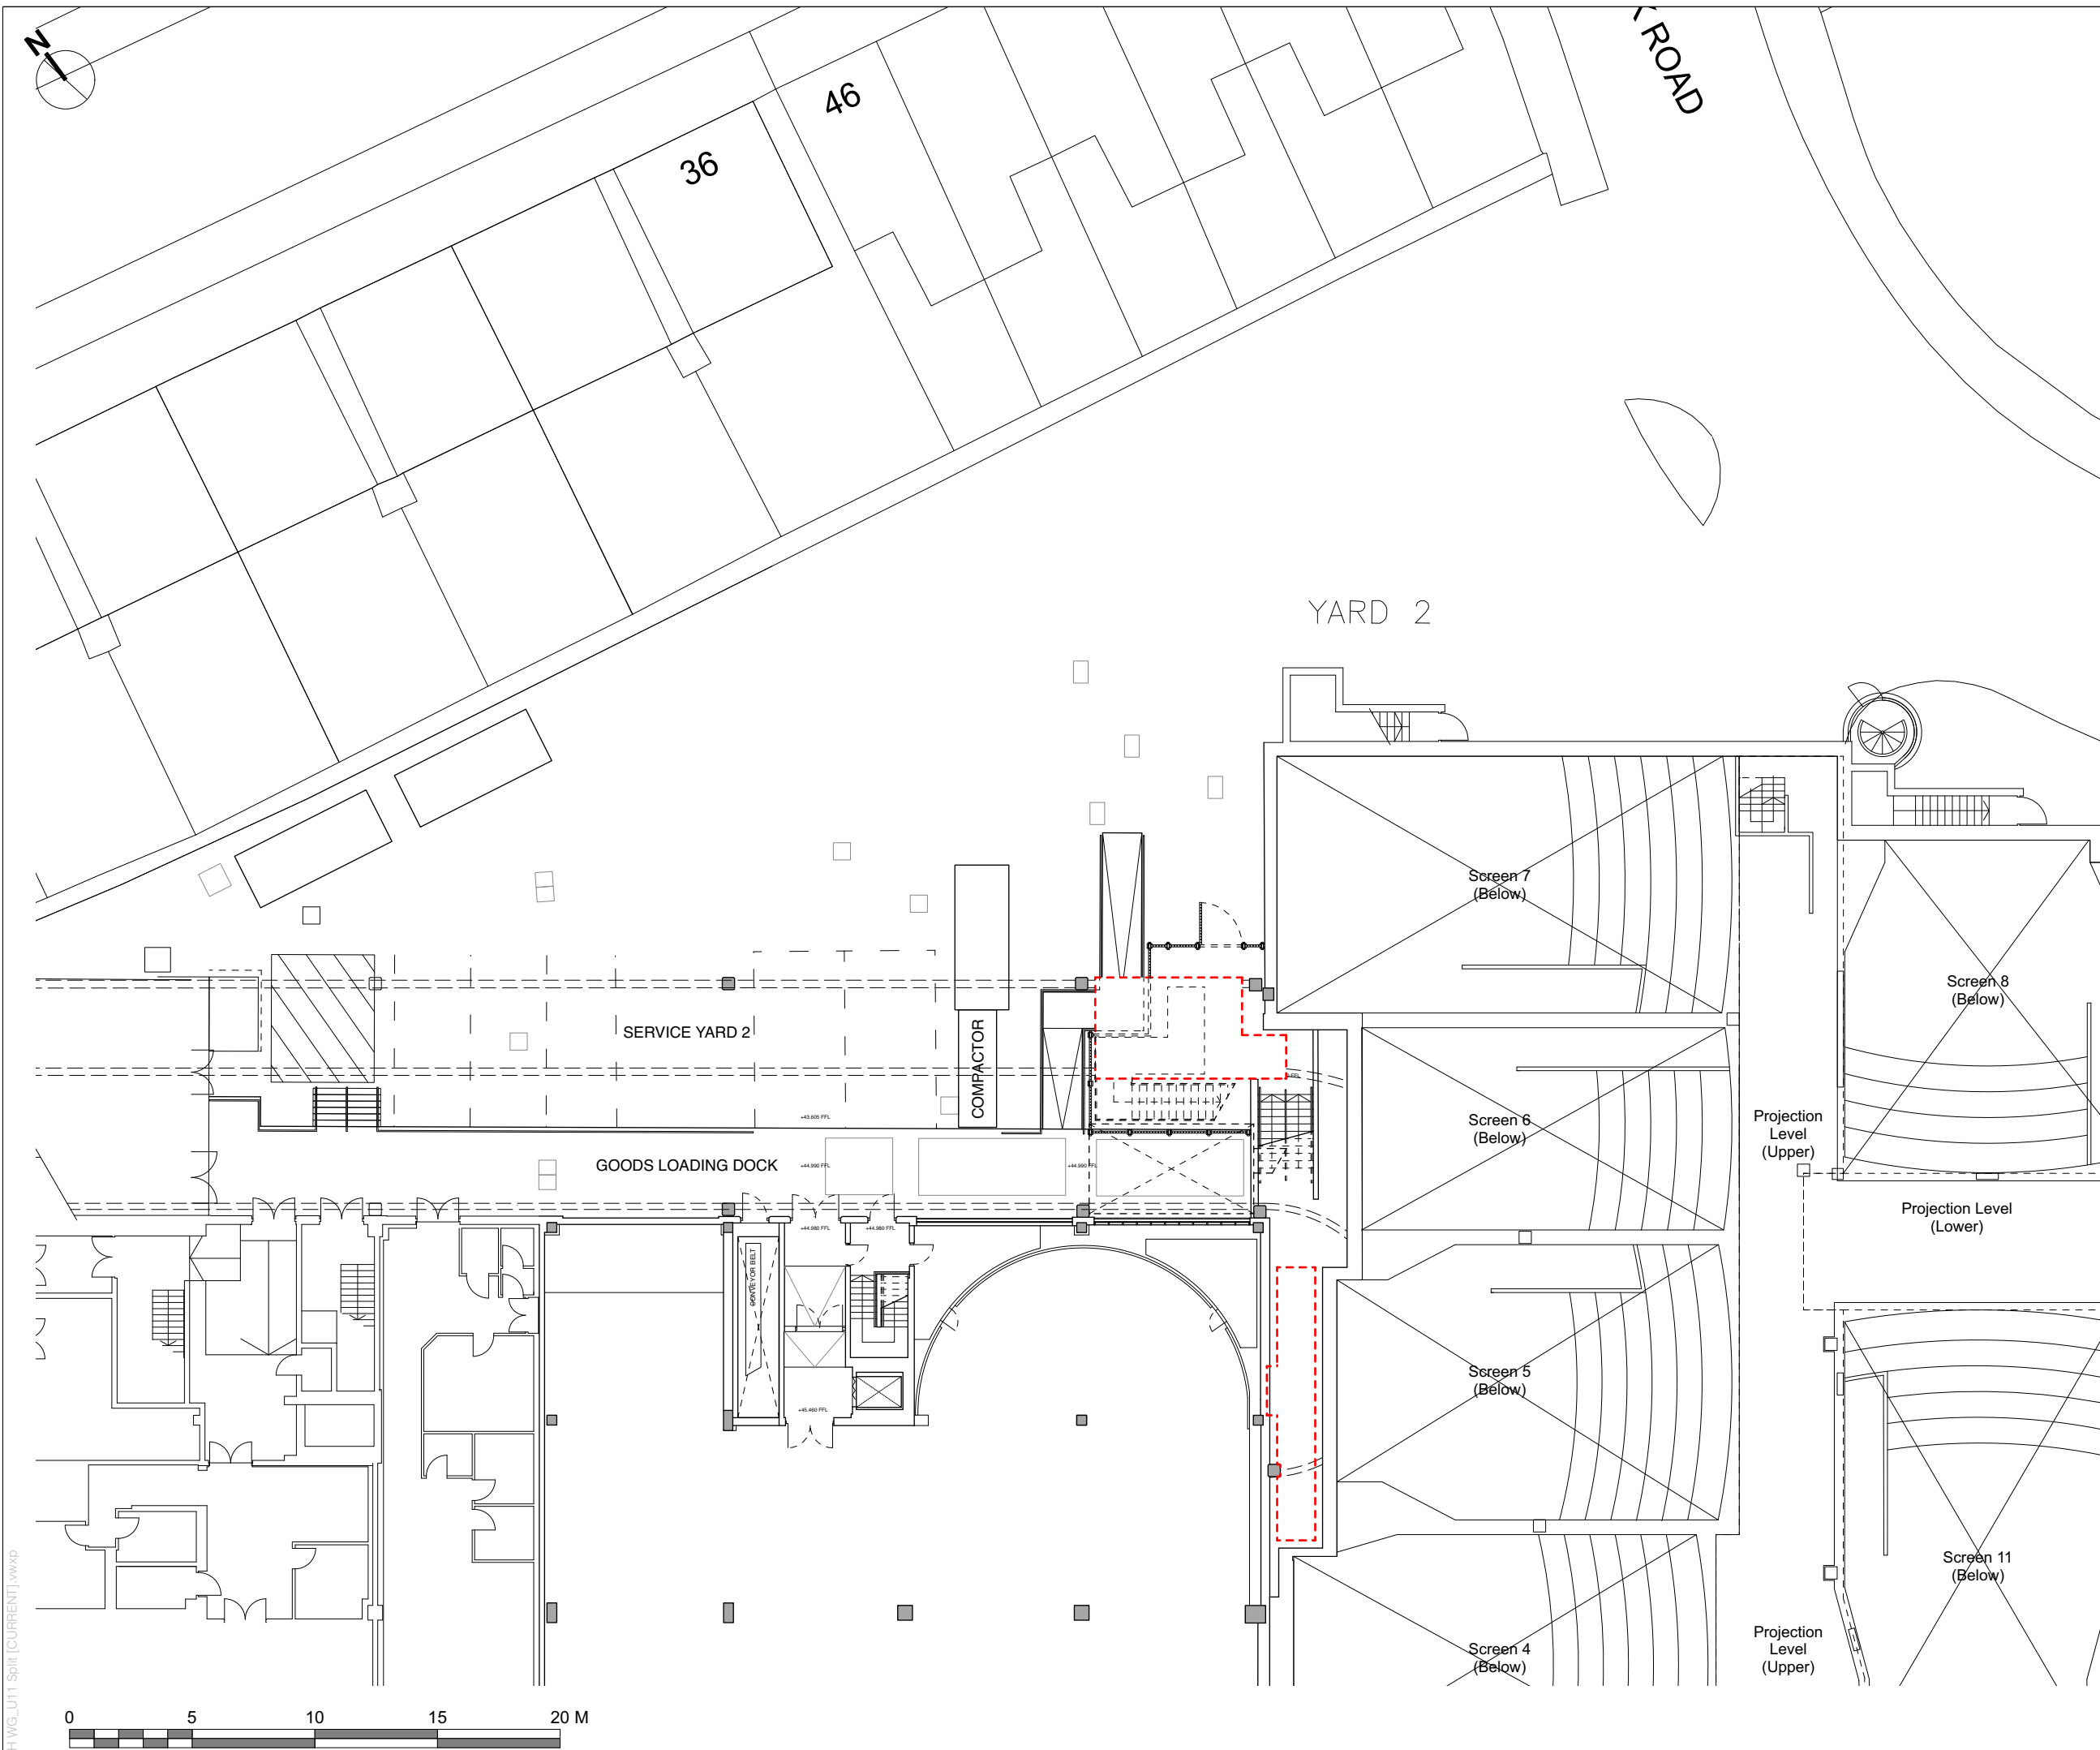

RED LINE EXTENTS
LOCATION OF PROPOSED
PLANT DECKS AT HIGH LEVEL

PLANNING

© HADDON FEW MONTUSCHI ARCHITECTS LTD.
Do not scale from this drawing. dimensions to be checked on site.
Errors and omissions to be reported to the architect - if in doubt, ask.

HFM
Architecture and
Project Management

CLIENT
Capital & Regional

PROJECT
The Mall Wood Green
Unit 11 Split

DRAWING TITLE
Existing Plant Decks Plan - Lower
Mall

SCALE	PRINT SIZE	PROJECT	
1:250	A3	3432H	
DATE	BY	DRAWING NO	REV
27.02.23	na	P-E111	