


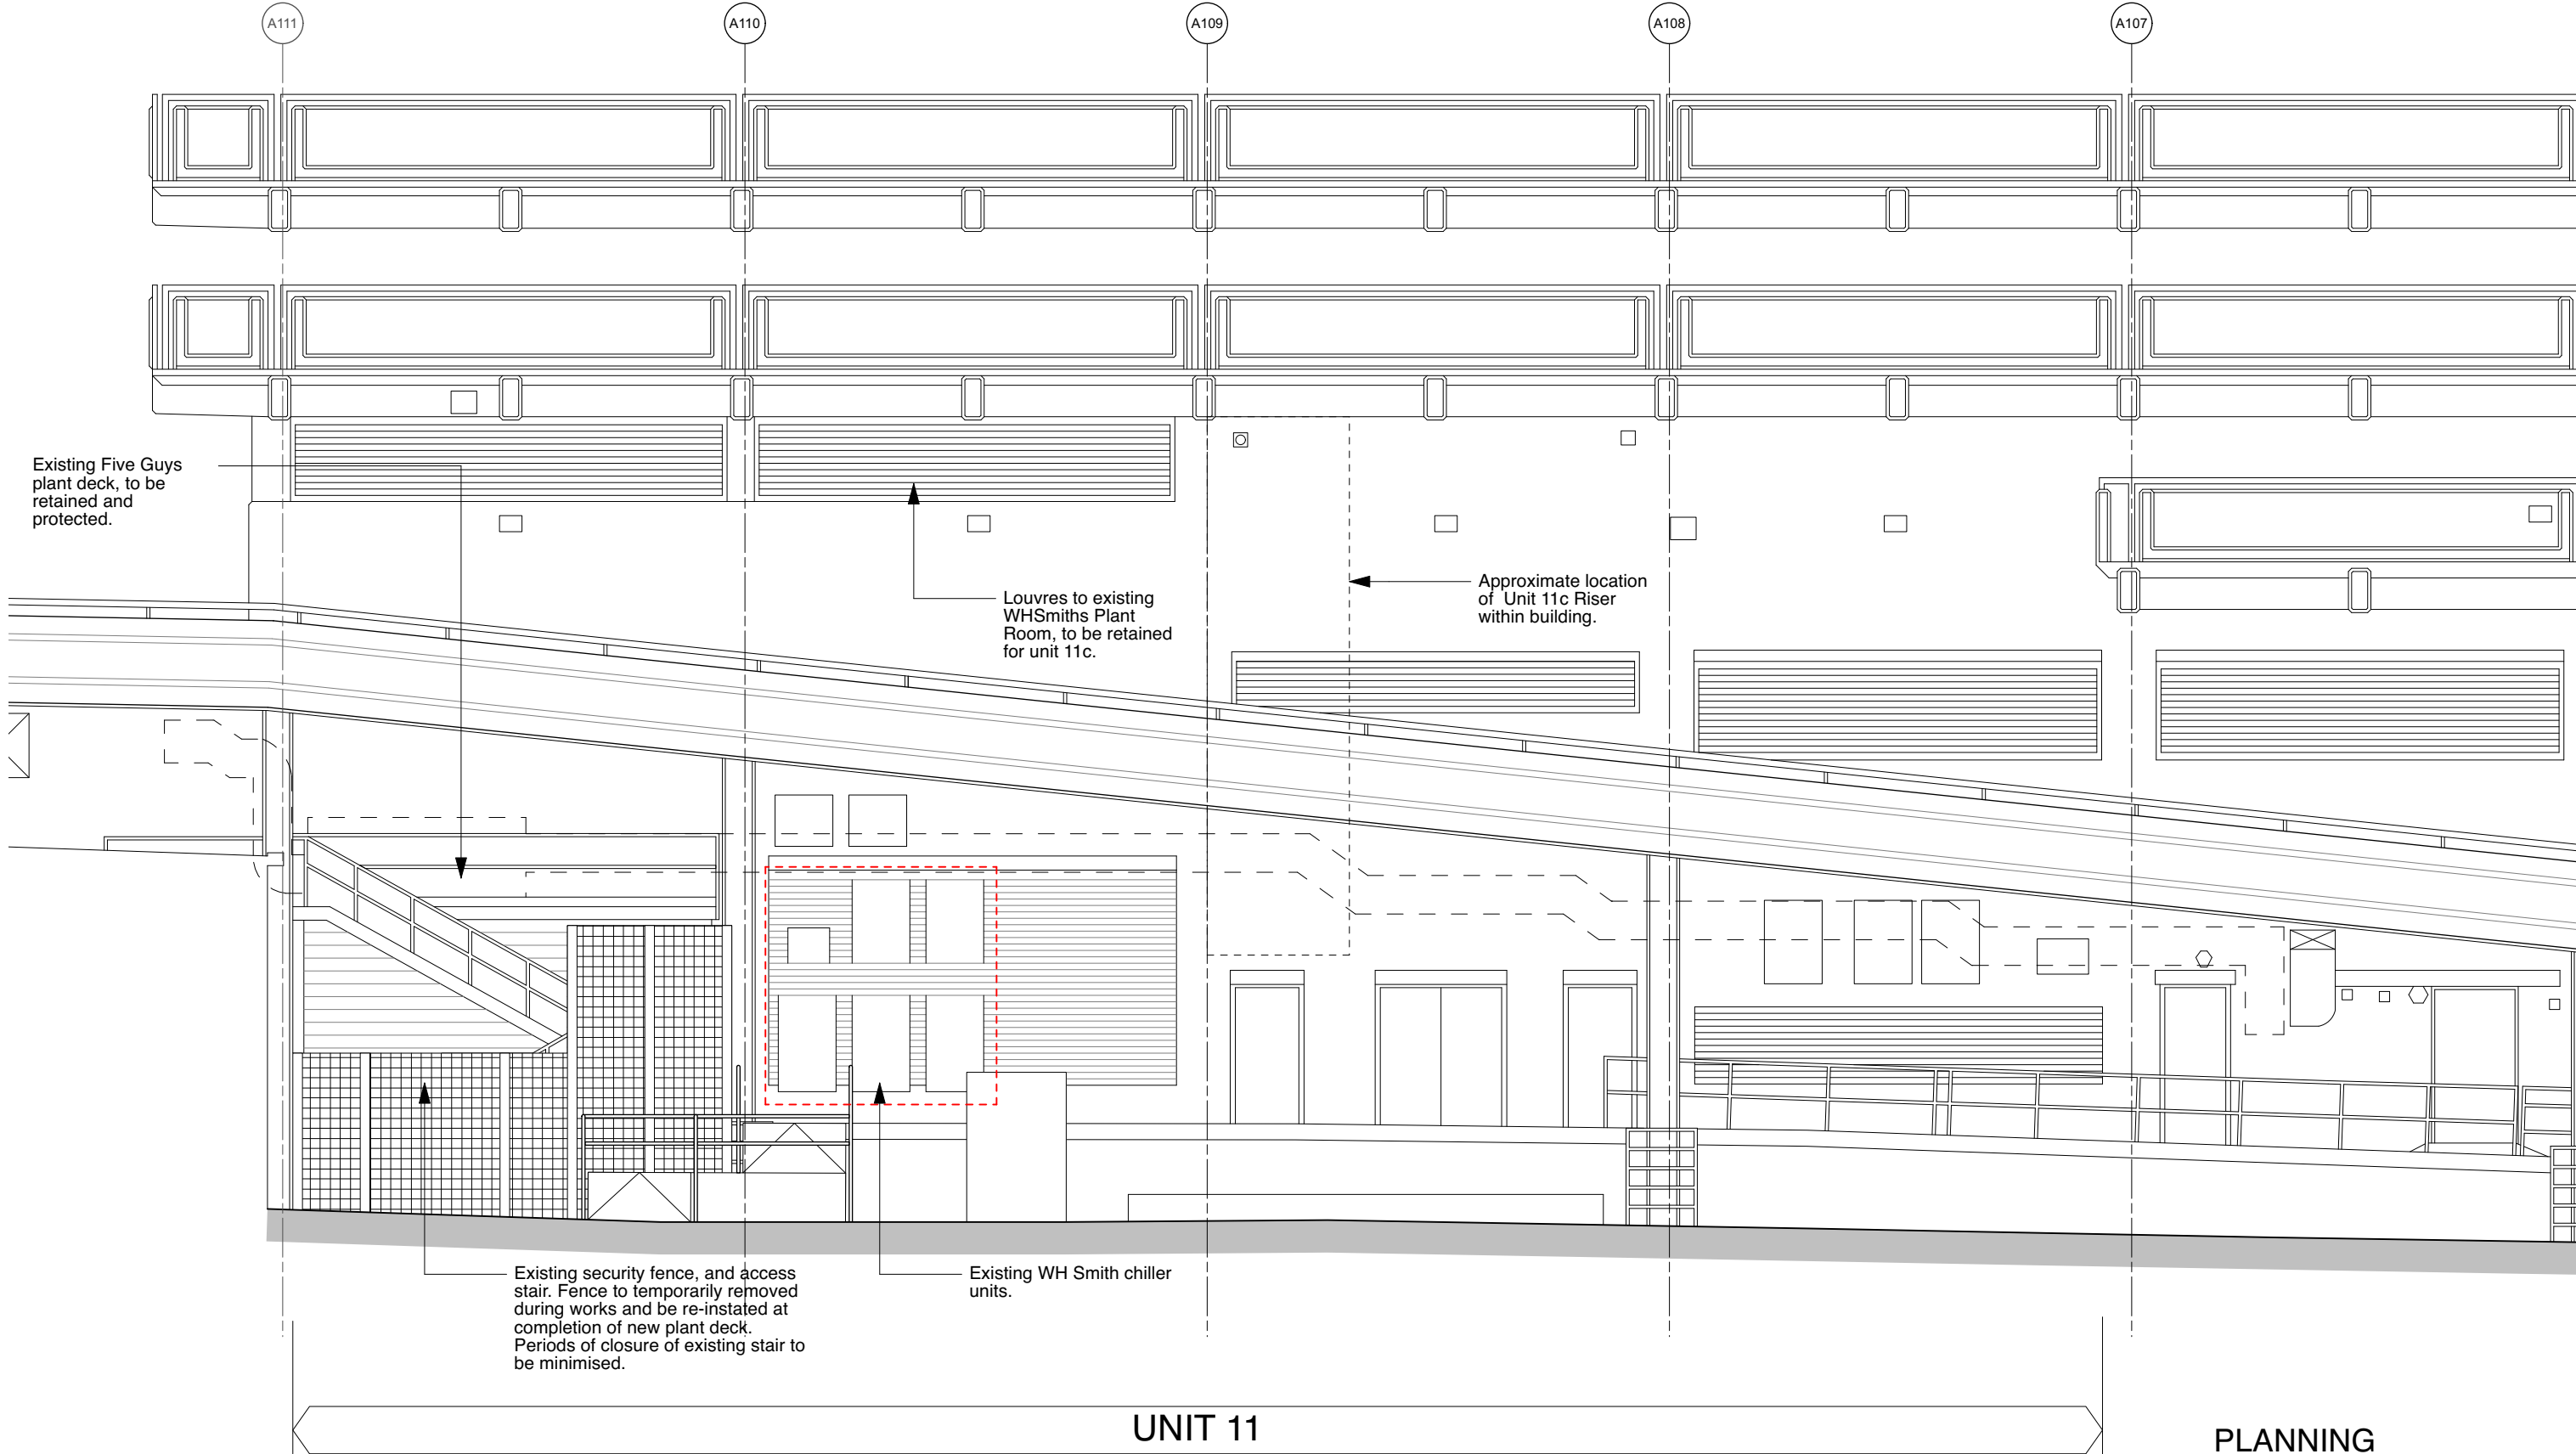

2

Rear Service Yard Elevation
Scale: 1:100

HFM
Architecture and
Project Management

© HADDON FEW MONTUSCHI ARCHITECTS LTD.
Do not scale from this drawing. Dimensions to be checked on site. Errors
and omissions to be reported to the architect - if in doubt, ask.

CLIENT
Capital & Regional

PROJECT
The Mall Wood Green
Unit 11 Split

PLANNING

DRAWING TITLE
Existing Service Yard Elevation

SCALE	PRINT SIZE	PROJECT	
1:100	A3	3432H	
DATE	BY	DRAWING NO	REV
12.01.23	na	P-E210	