

**CONDITION 07:
CYCLE PARKING FACILITIES**

"7. Prior to the first occupation of the development, details of the type and location of secure and covered cycle parking facilities have been submitted to and approved in writing by the Local Planning Authority. The development shall not be occupied until a minimum of 2 cycle parking spaces for users of the development, have been installed in accordance with the approved details. Such spaces shall be retained thereafter for this use only.



Reason: To promote sustainable modes of transport in accordance with policy T5 of the London Plan 2021 and Policy SP7 of the Haringey Local Plan 2017."

**CHARLES TASHIMA
ARCHITECTURE**

PP-7
For the Discharge of Condition 07
HGY/2021/0814

37 LANCHESTER ROAD
LONDON N6 4SX
1:100 @ DIN A3

MARCH 2023

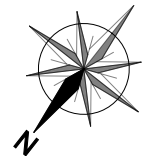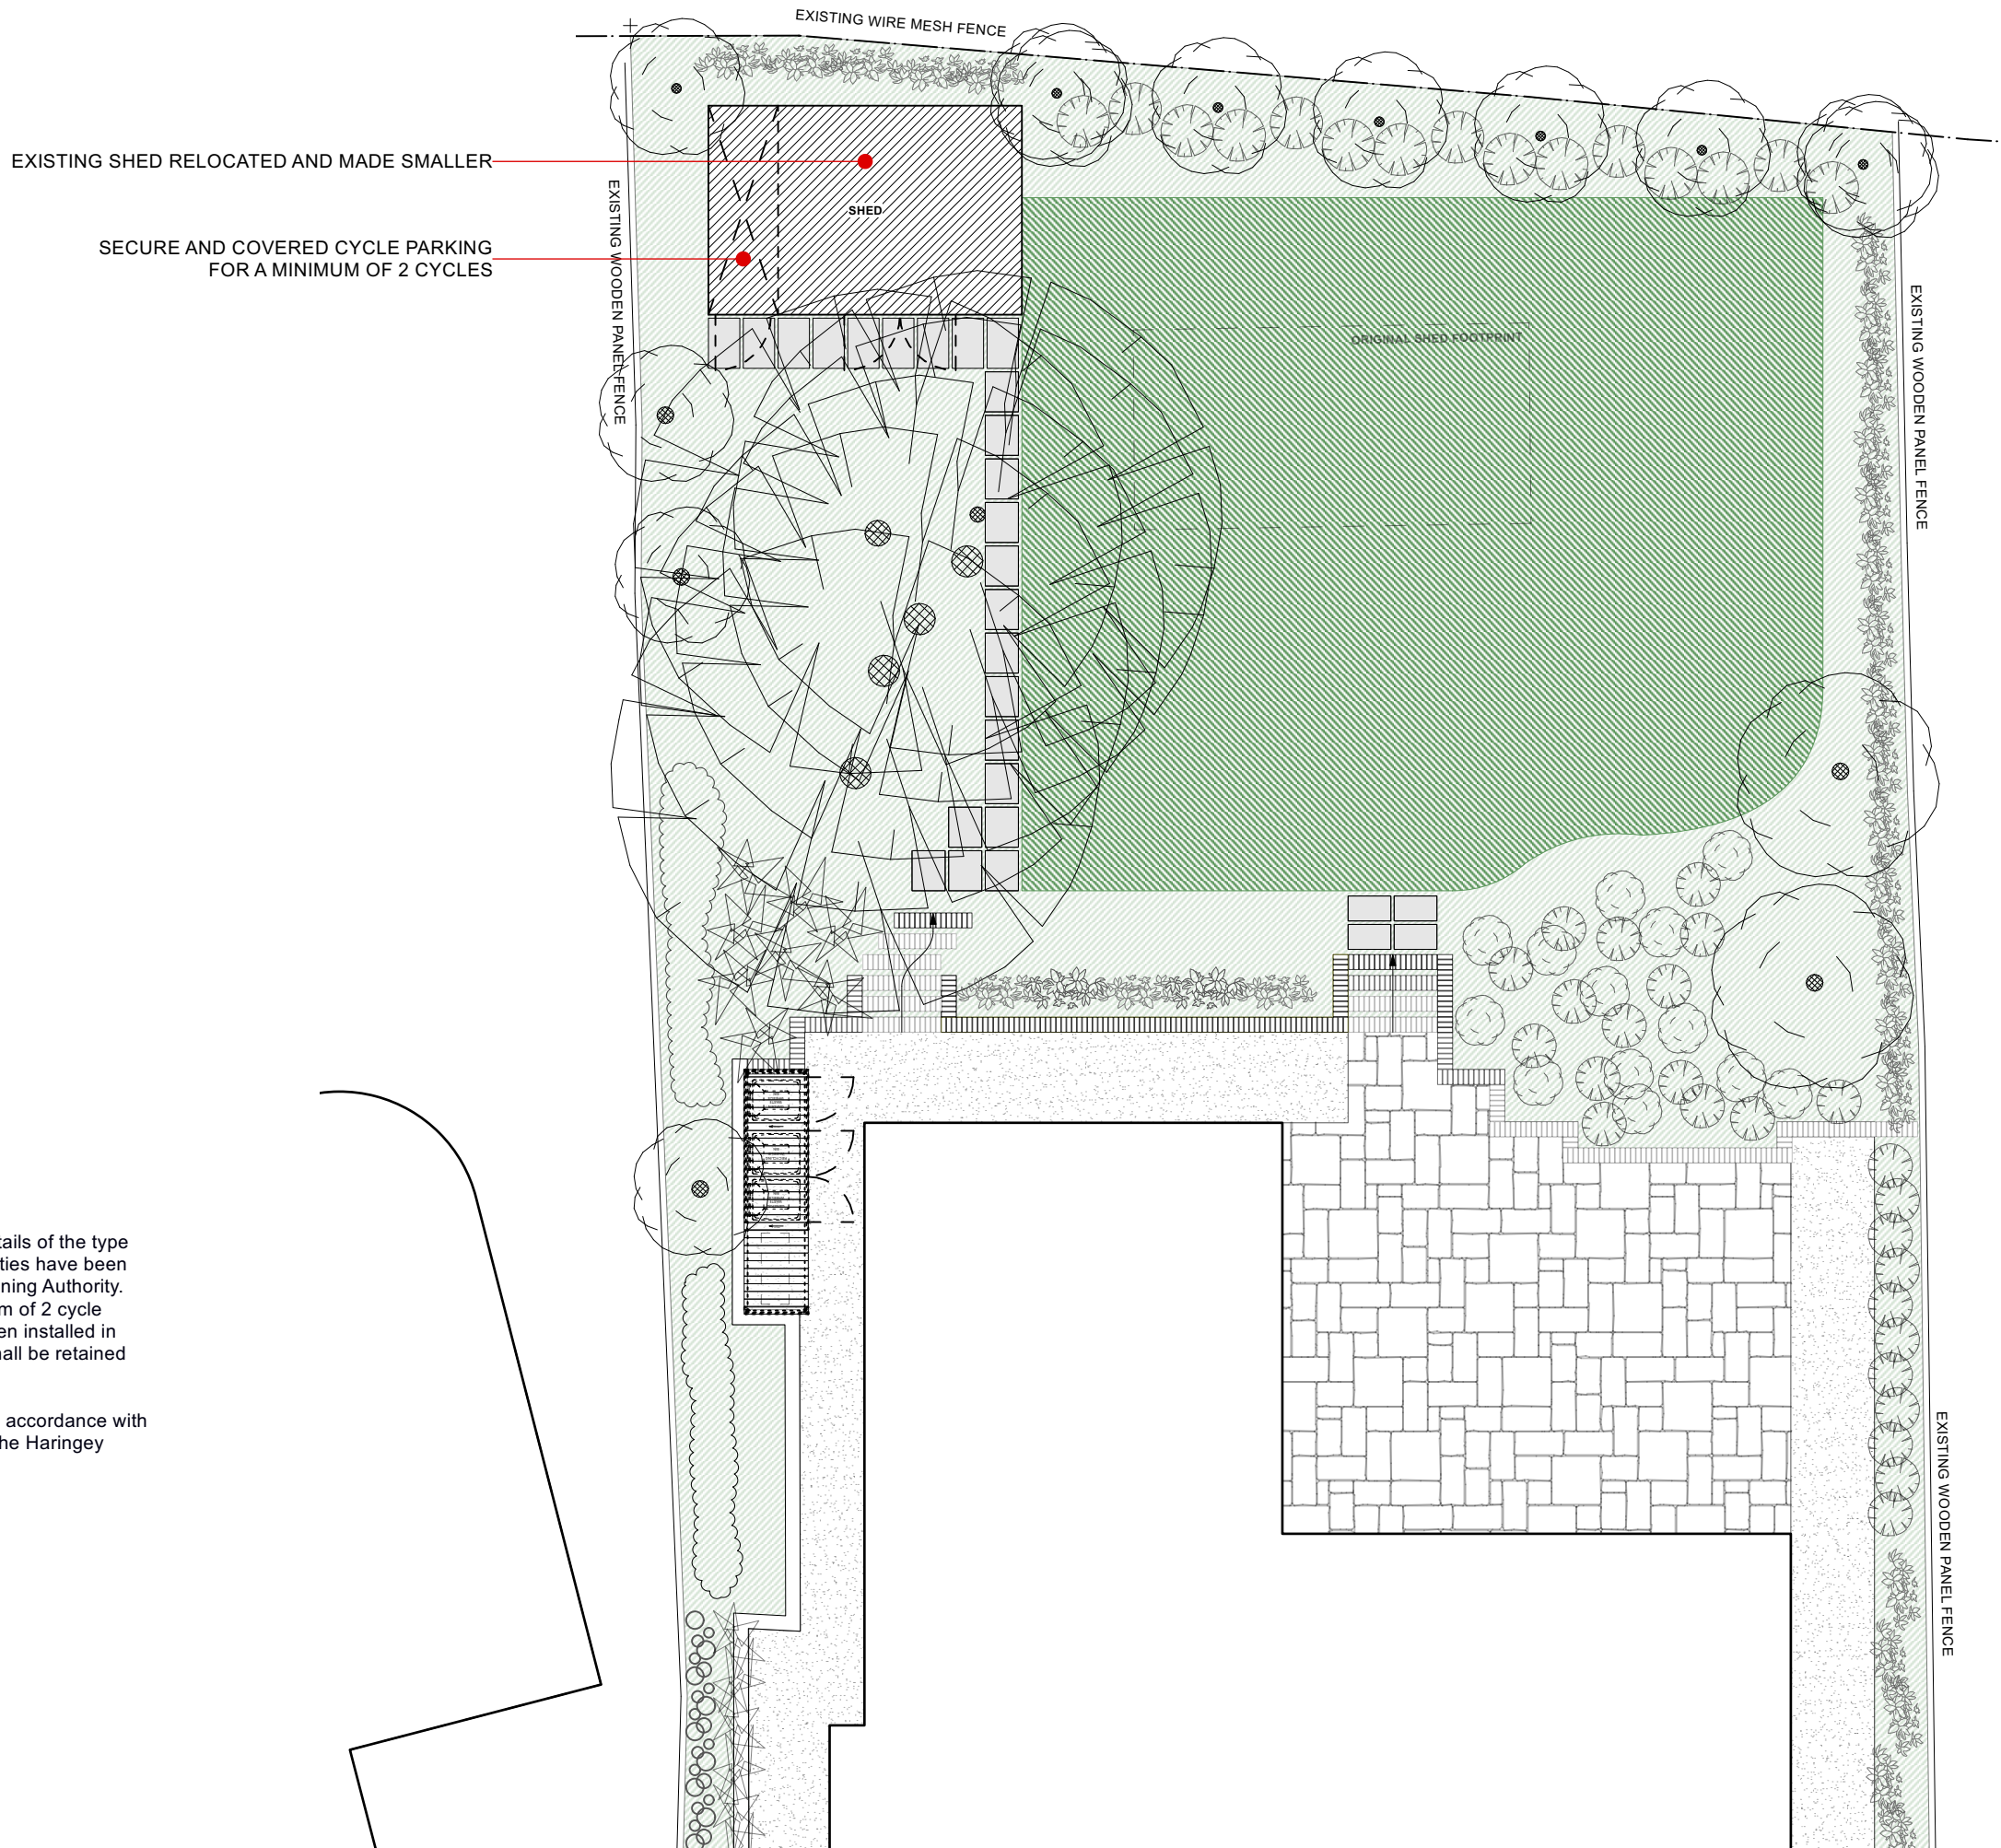

MM SCALE BAR - 1:100@A3
0 500 1000 2000