



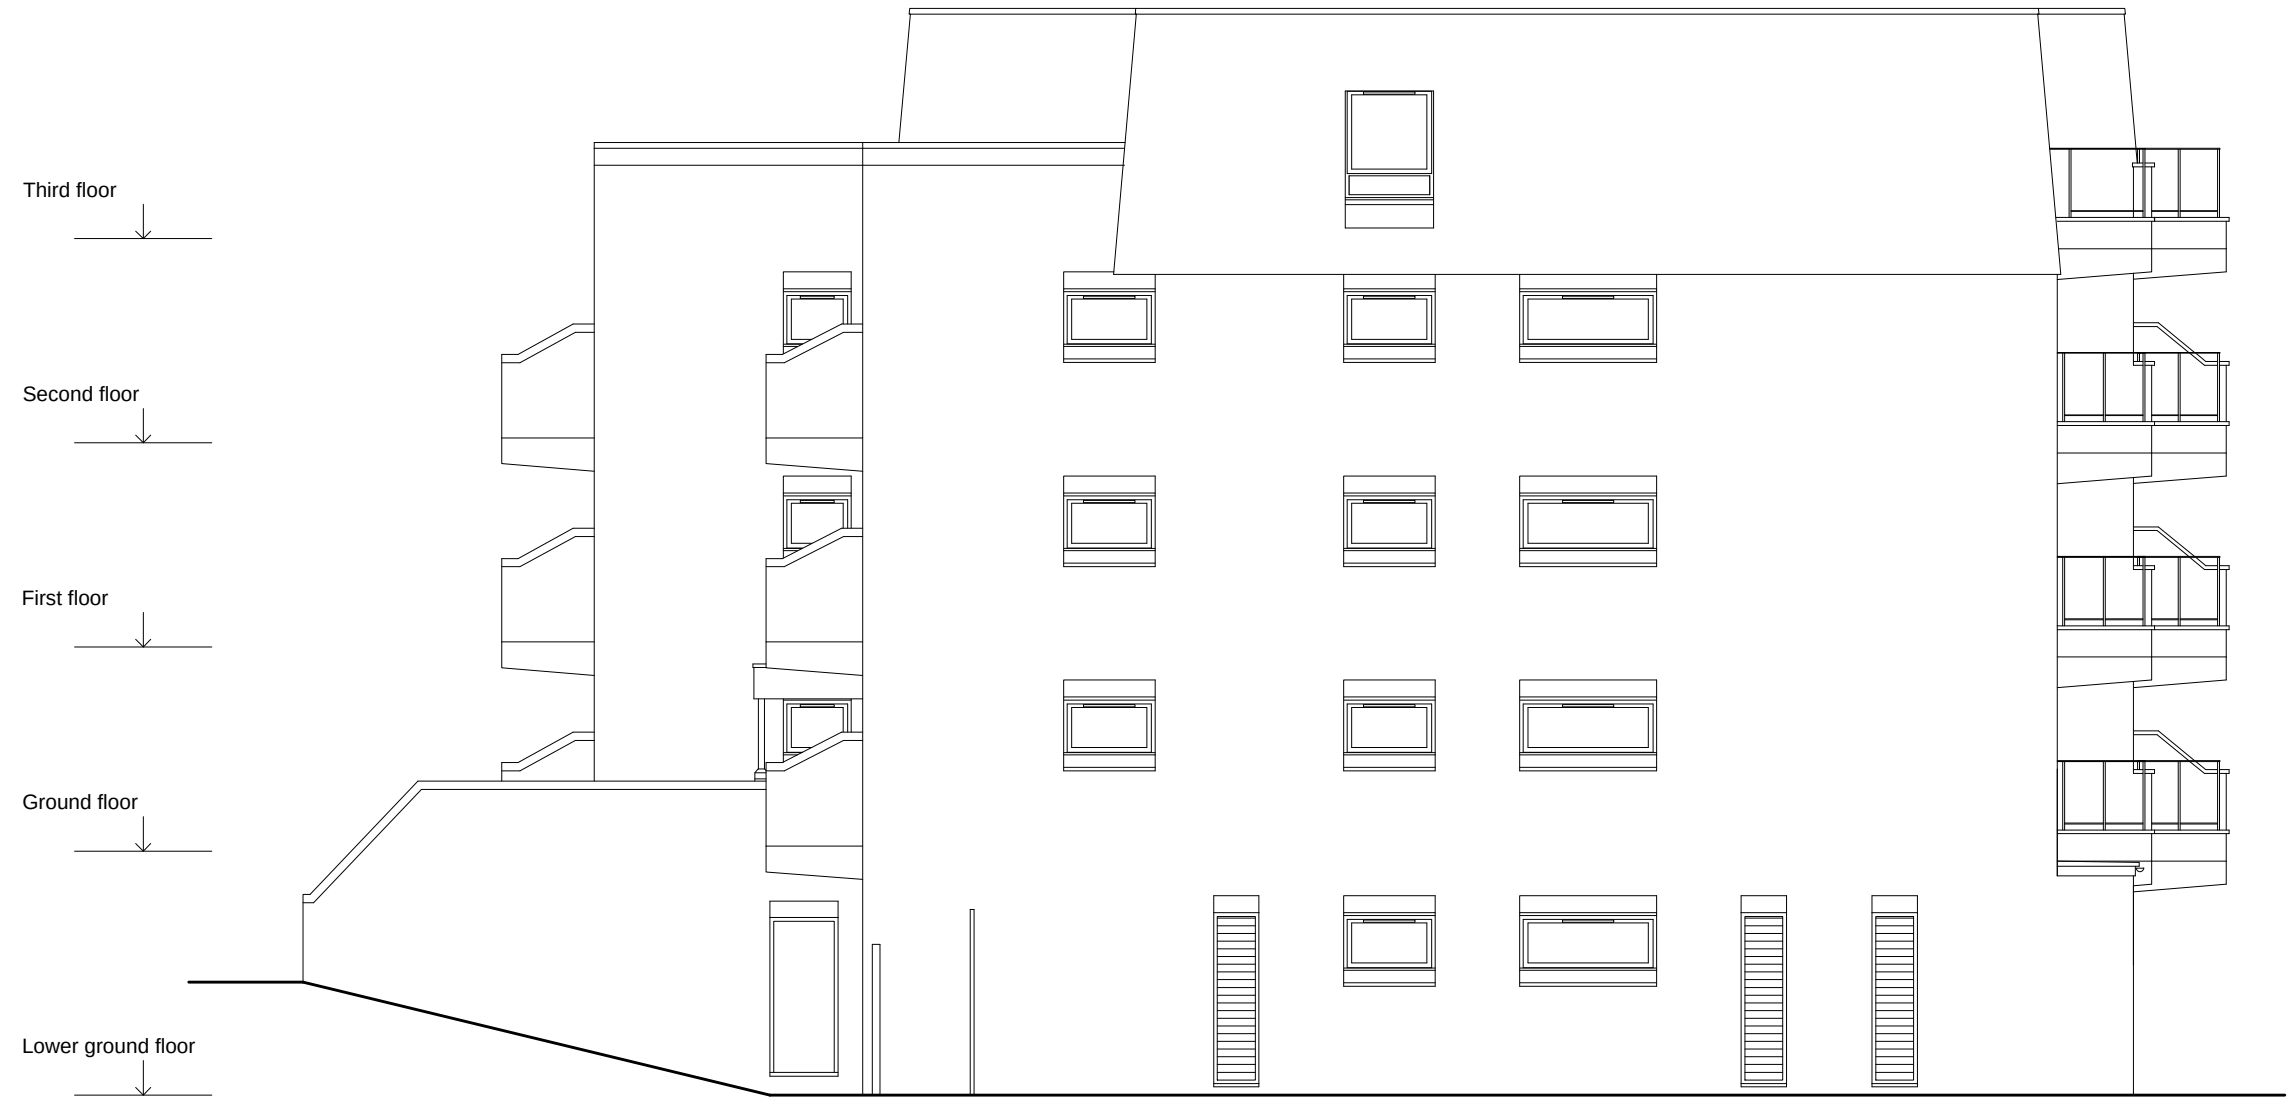

West elevation

rev. date  
\* \* \*

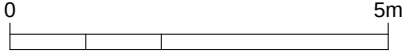

client  
WALDEN LODGE  
MANAGEMENT COMPANY

property  
WALDEN LODGE  
48 WOOD LANE  
LONDON N6 5UU

project  
PROPOSED EXTERNAL DOOR &  
& WINDOW REPLACEMENT

drawing  
WEST ELEVATION  
AS EXISTING

scale  
1: 100 @ A3

drawn  
MPP

date  
01-08-22

checked

revision

Mike Prosser Ltd  
Architect

81 Birdie Way  
Hertford  
SG13 7SY

tel 01992 503466  
mob 07939 574641

