


Walden Lodge, 48 Wood Lane, London N6 5UU - Location Plan

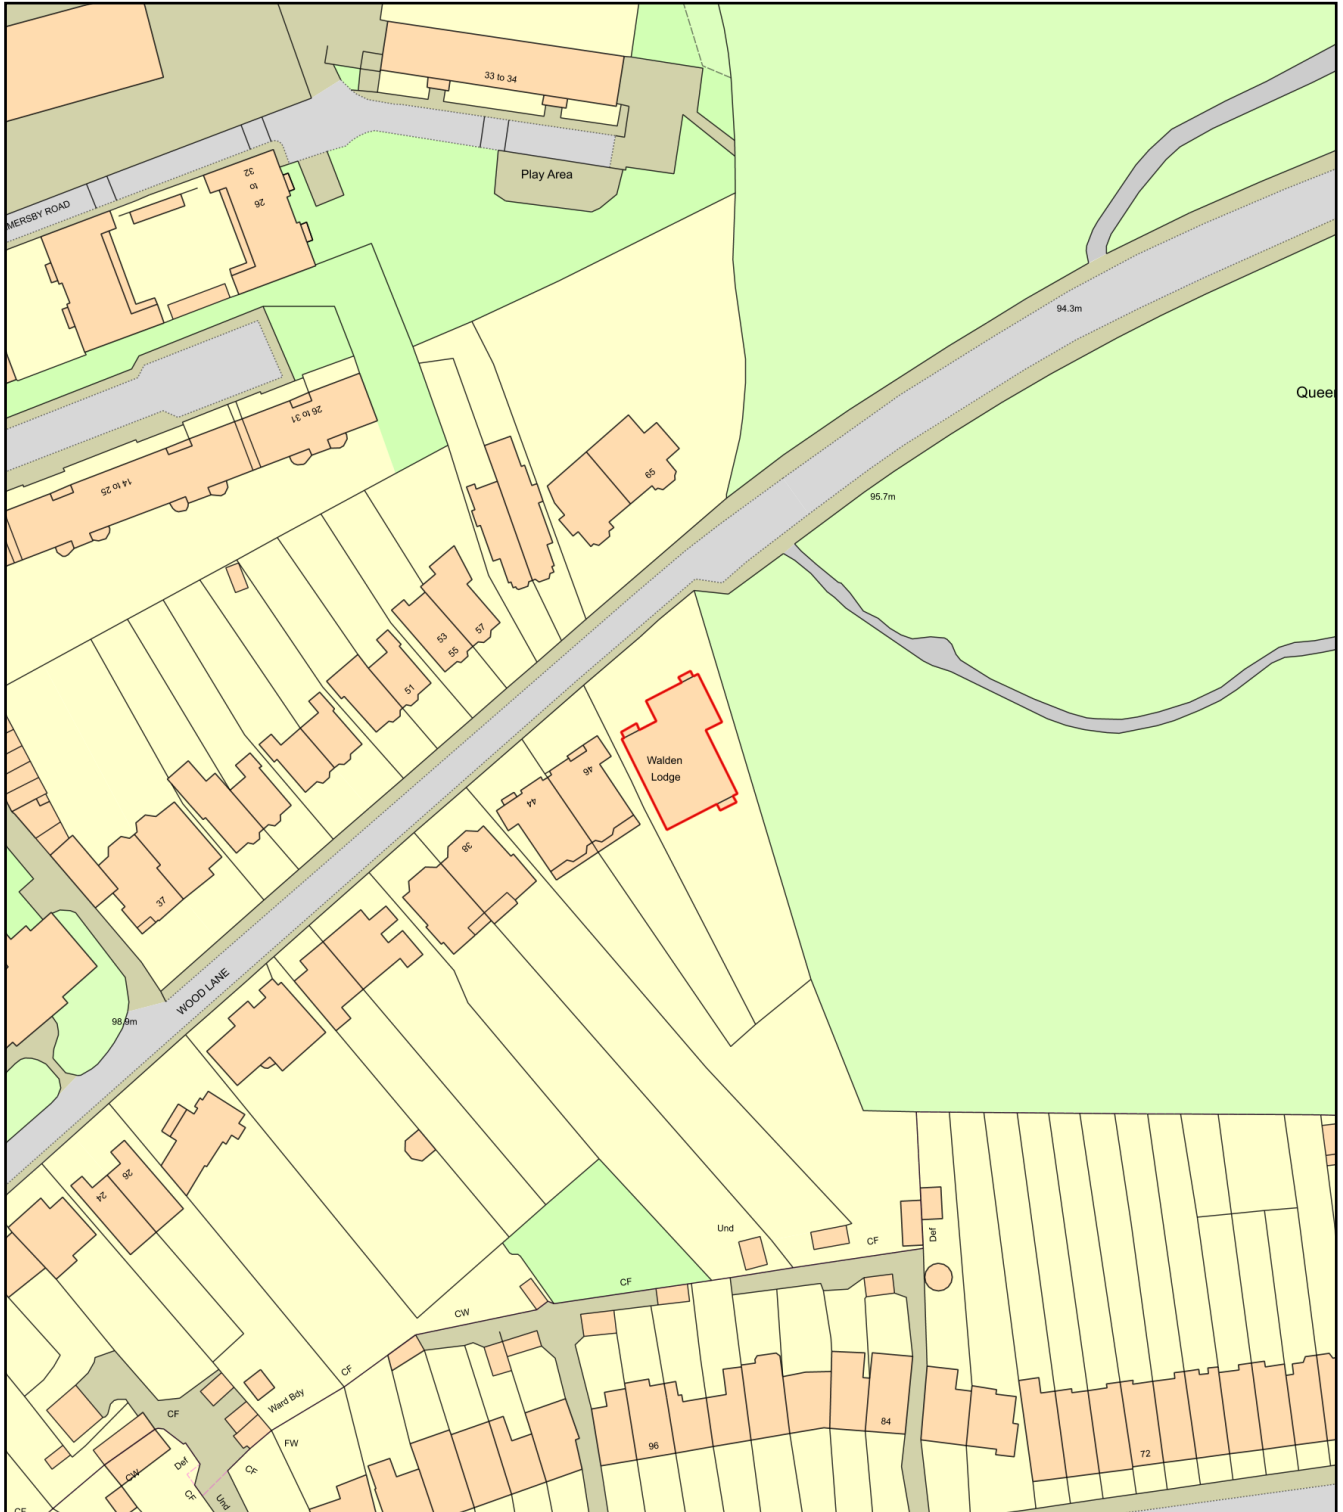

0 50
Metres



Plan Produced for: Walden Lodge Residents Ltd

Date Produced: 08 Feb 2023

Plan Reference Number: TQRQM23039203415651

Scale: 1:1250 @ A4