
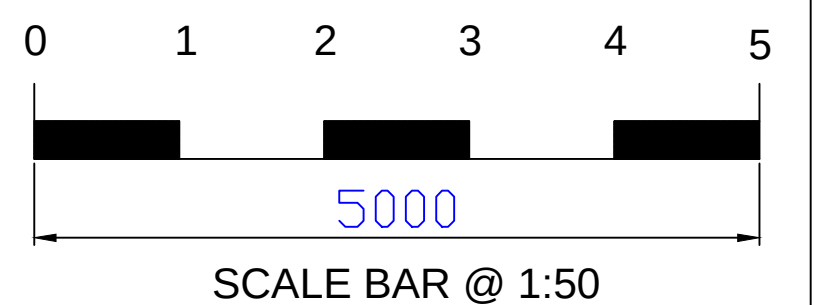
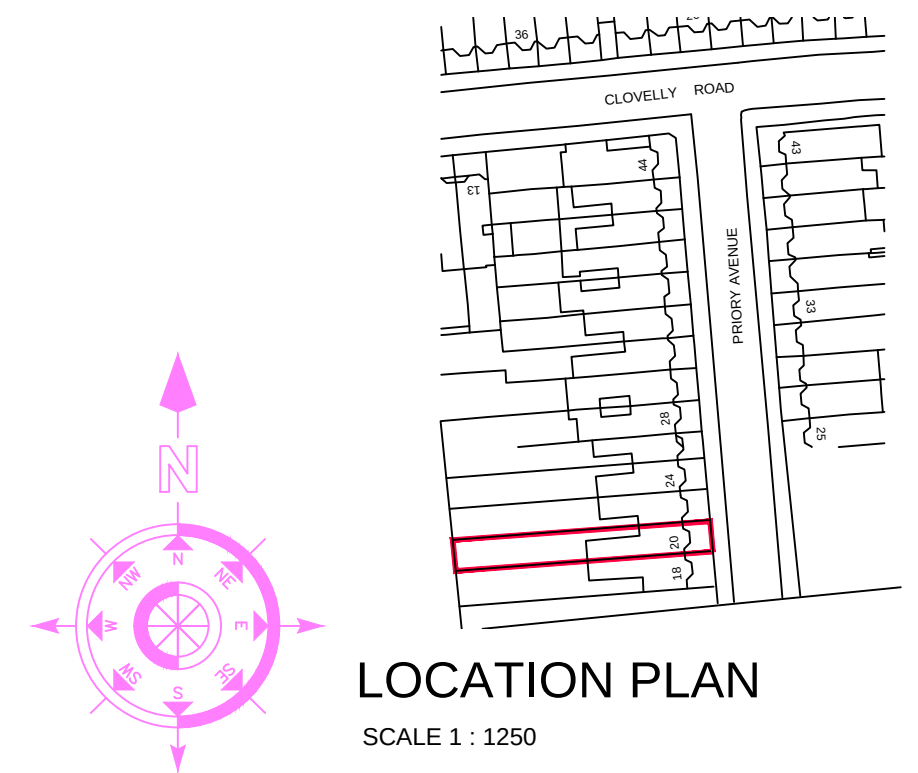
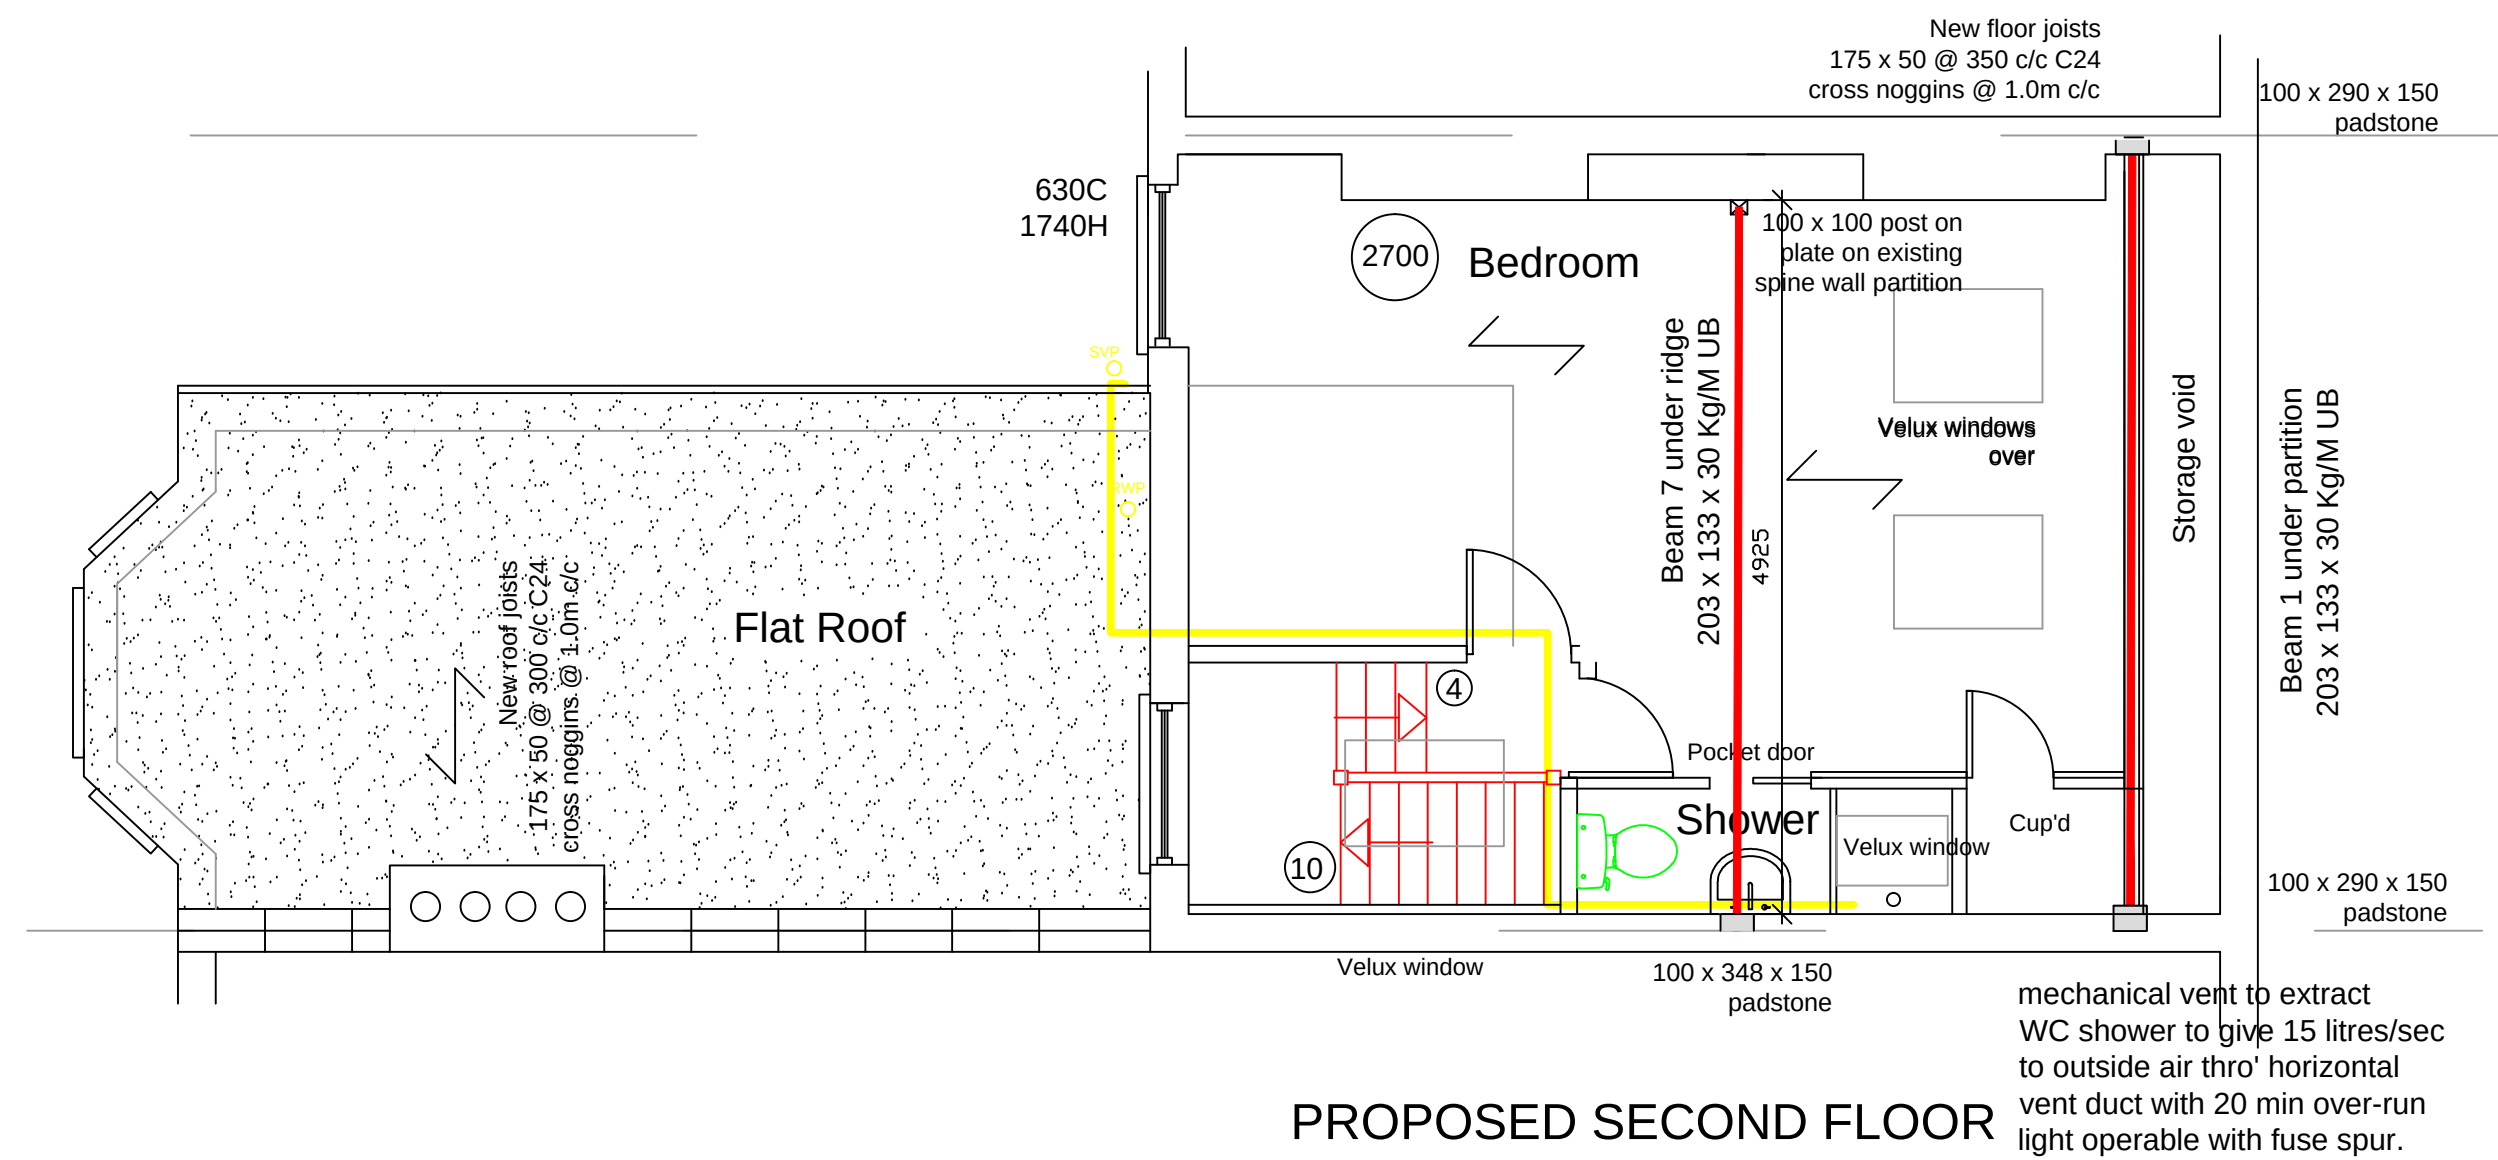
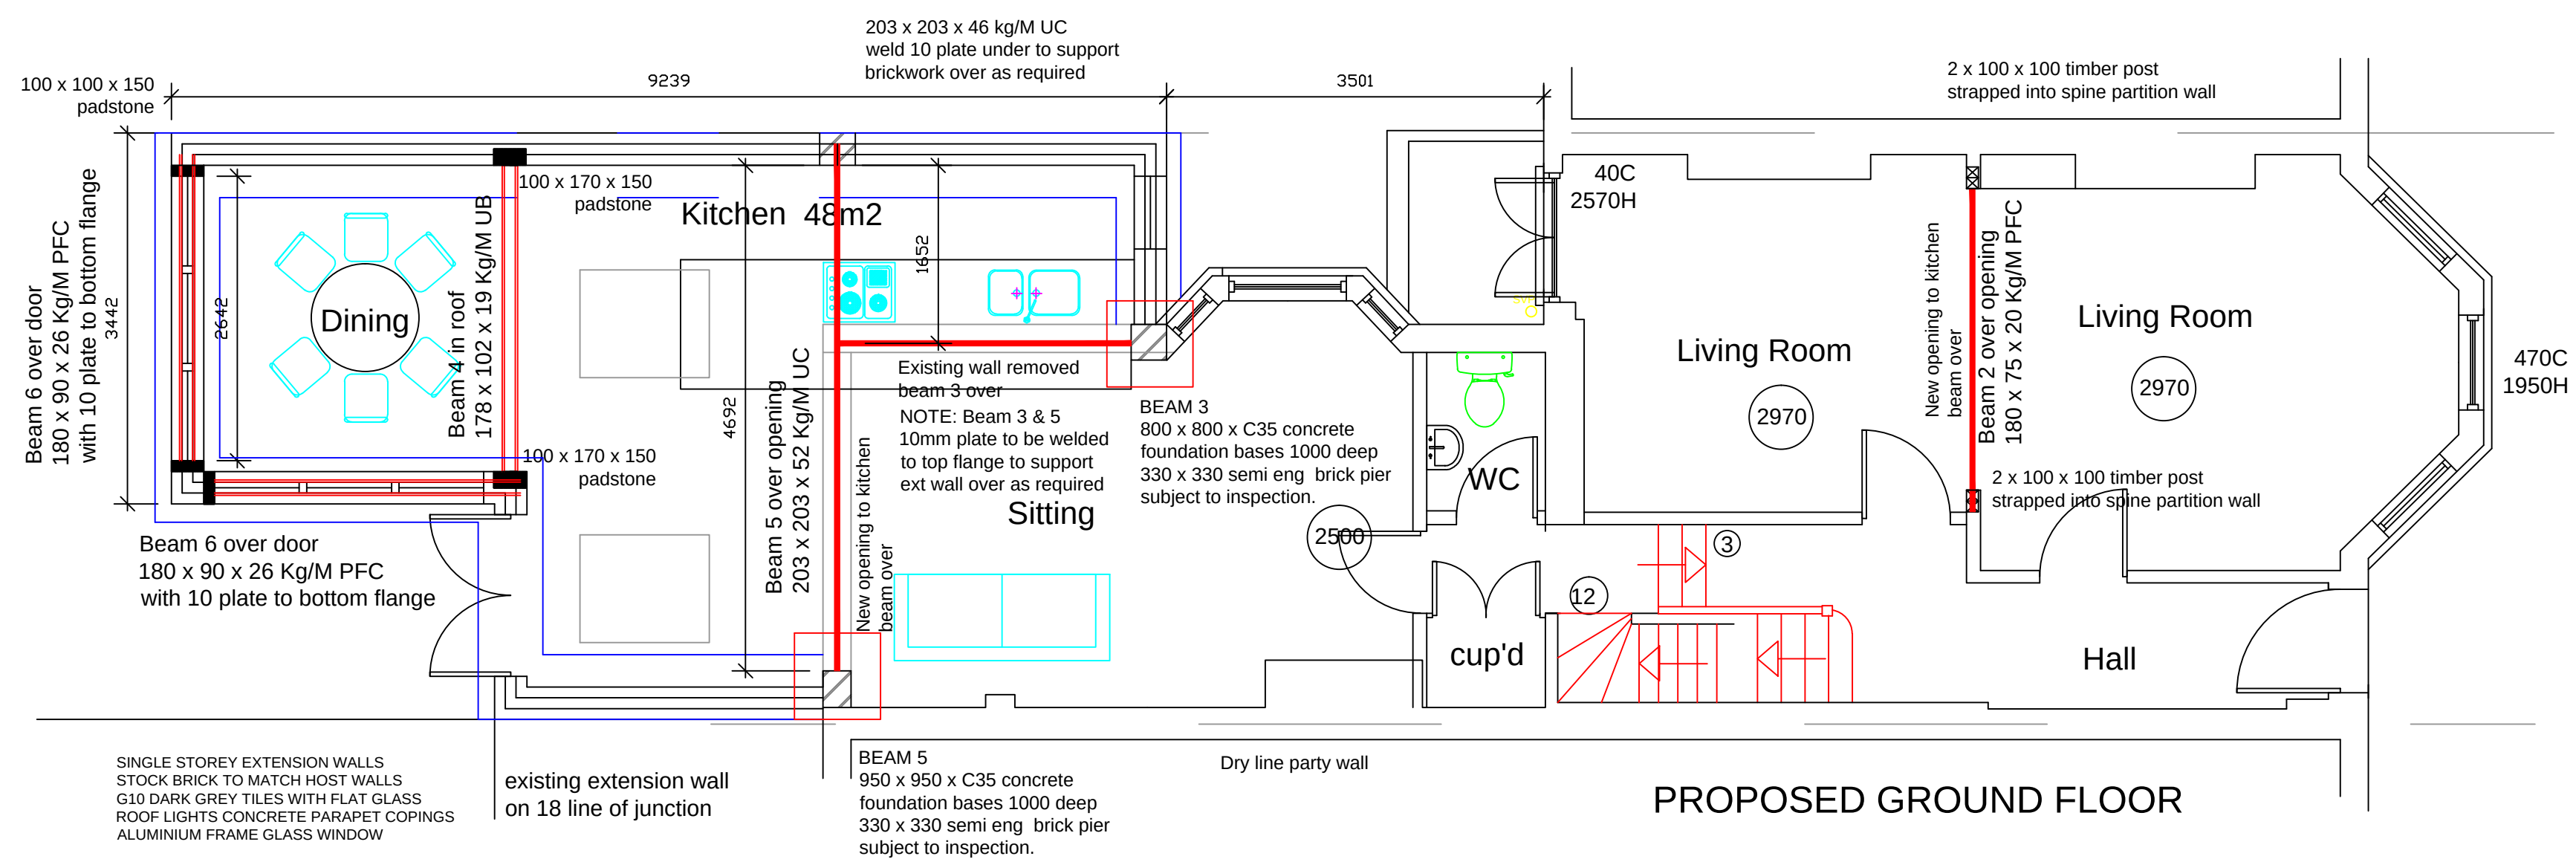


REVISION No.	REVISION NOTES	DATE
B	ROOF TERRACE REMOVED	06 03 23

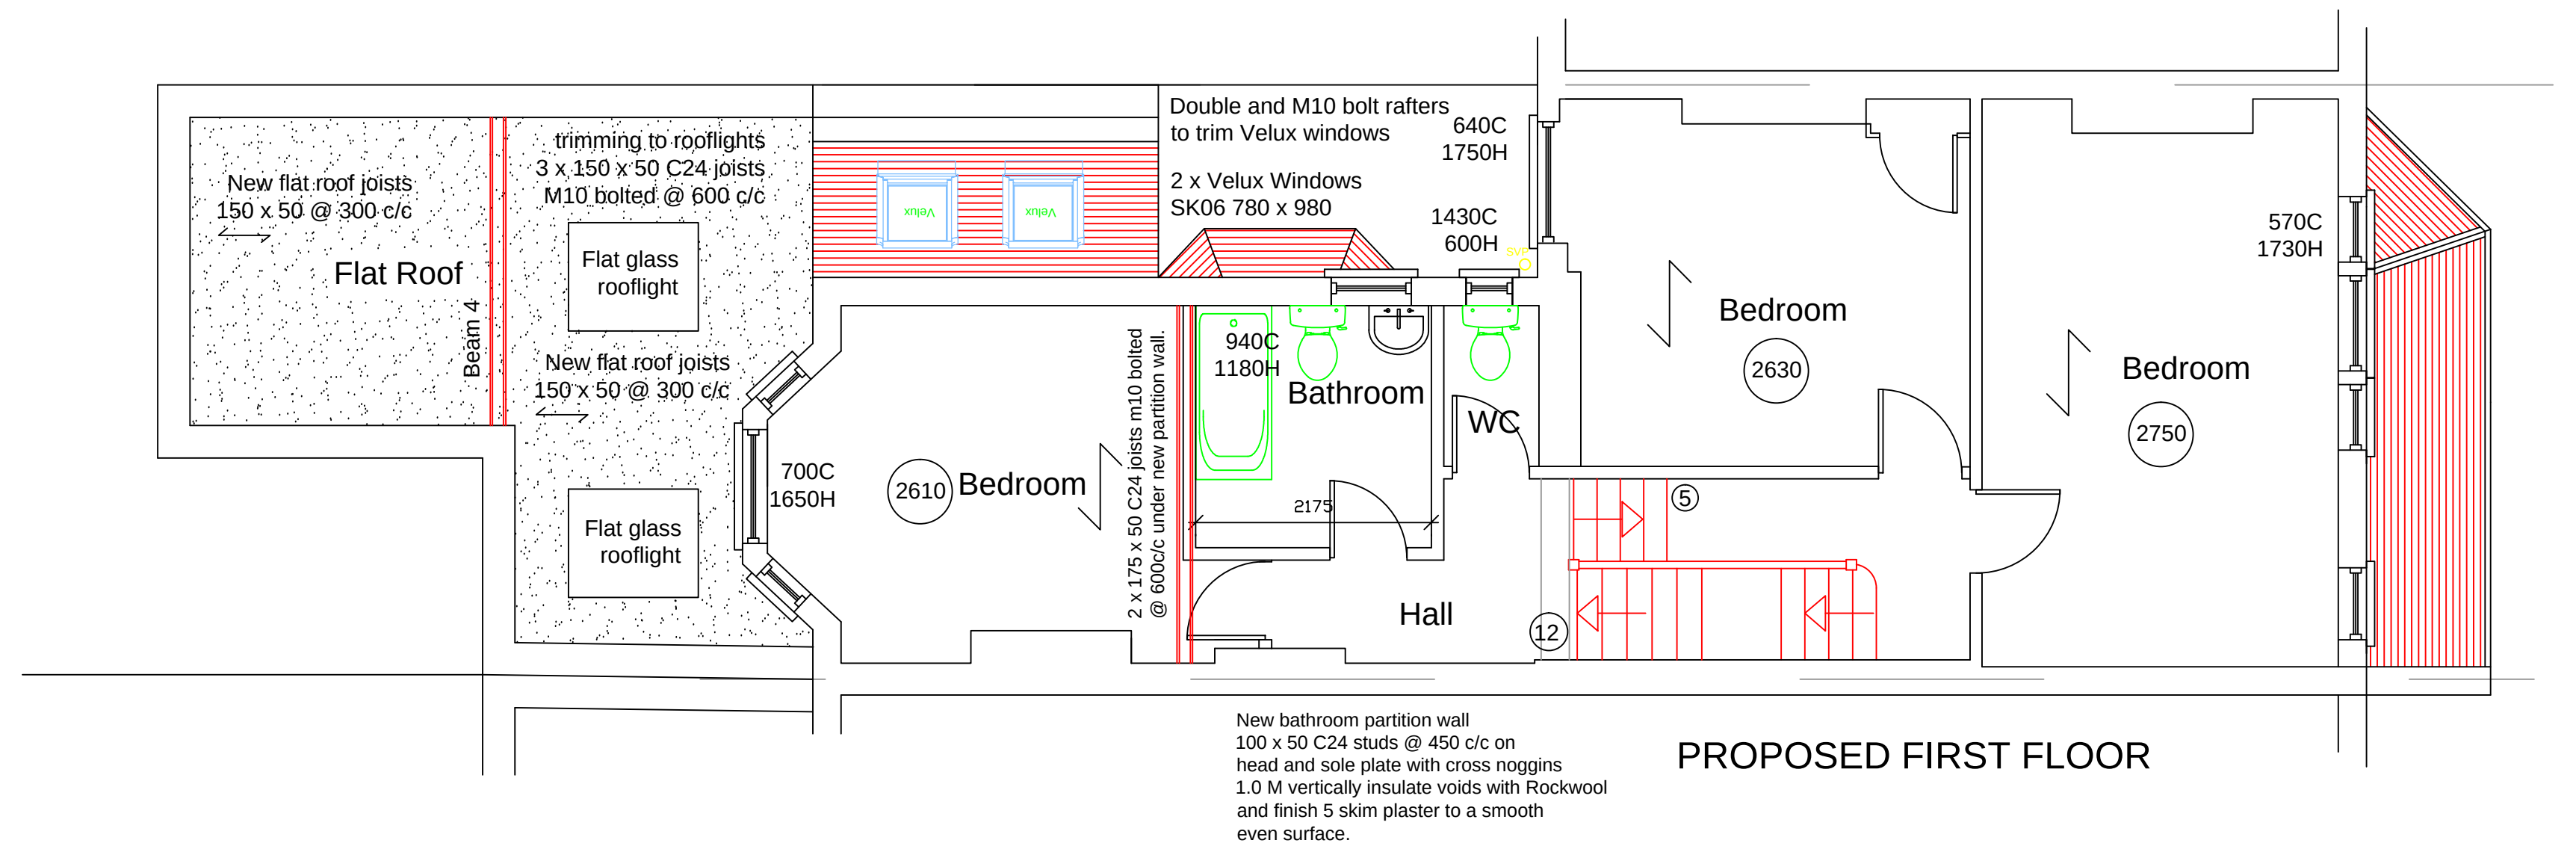

BUILDING REGULATIONS ISSUE 06 03 2023
PLANNING ISSUE 06-03-2023

LIMITED

BCA

BRYAN CONNOR ASSOCIATES LIMITED
DESIGN & PLANNING CONSULTANTS

2 TREGARON AVENUE LONDON N8 9EY Tel: 020 8340 9294 Mob: 07958738247
Email: bryan.connor@outlook.com Web: bca-design.net

THIS DRAWING IS THE PROPERTY OF BRYAN CONNOR ASSOCIATES LTD AND MAY NOT BE REPRODUCED WITHOUT WRITTEN CONSENT

PROJECT: 20 PRIORY AVENUE LONDON N8 7RN

CLIENT: KATYA GUY

DESCRIPTION: PROPOSED PLANS OPTION ONE

DRAWING No. 2301-02 SCALE. 1:50 @ A1
REVISION. B DATE. 04/01/23

NO DIMENSIONS TO BE SCALED FROM THIS DRAWING.