


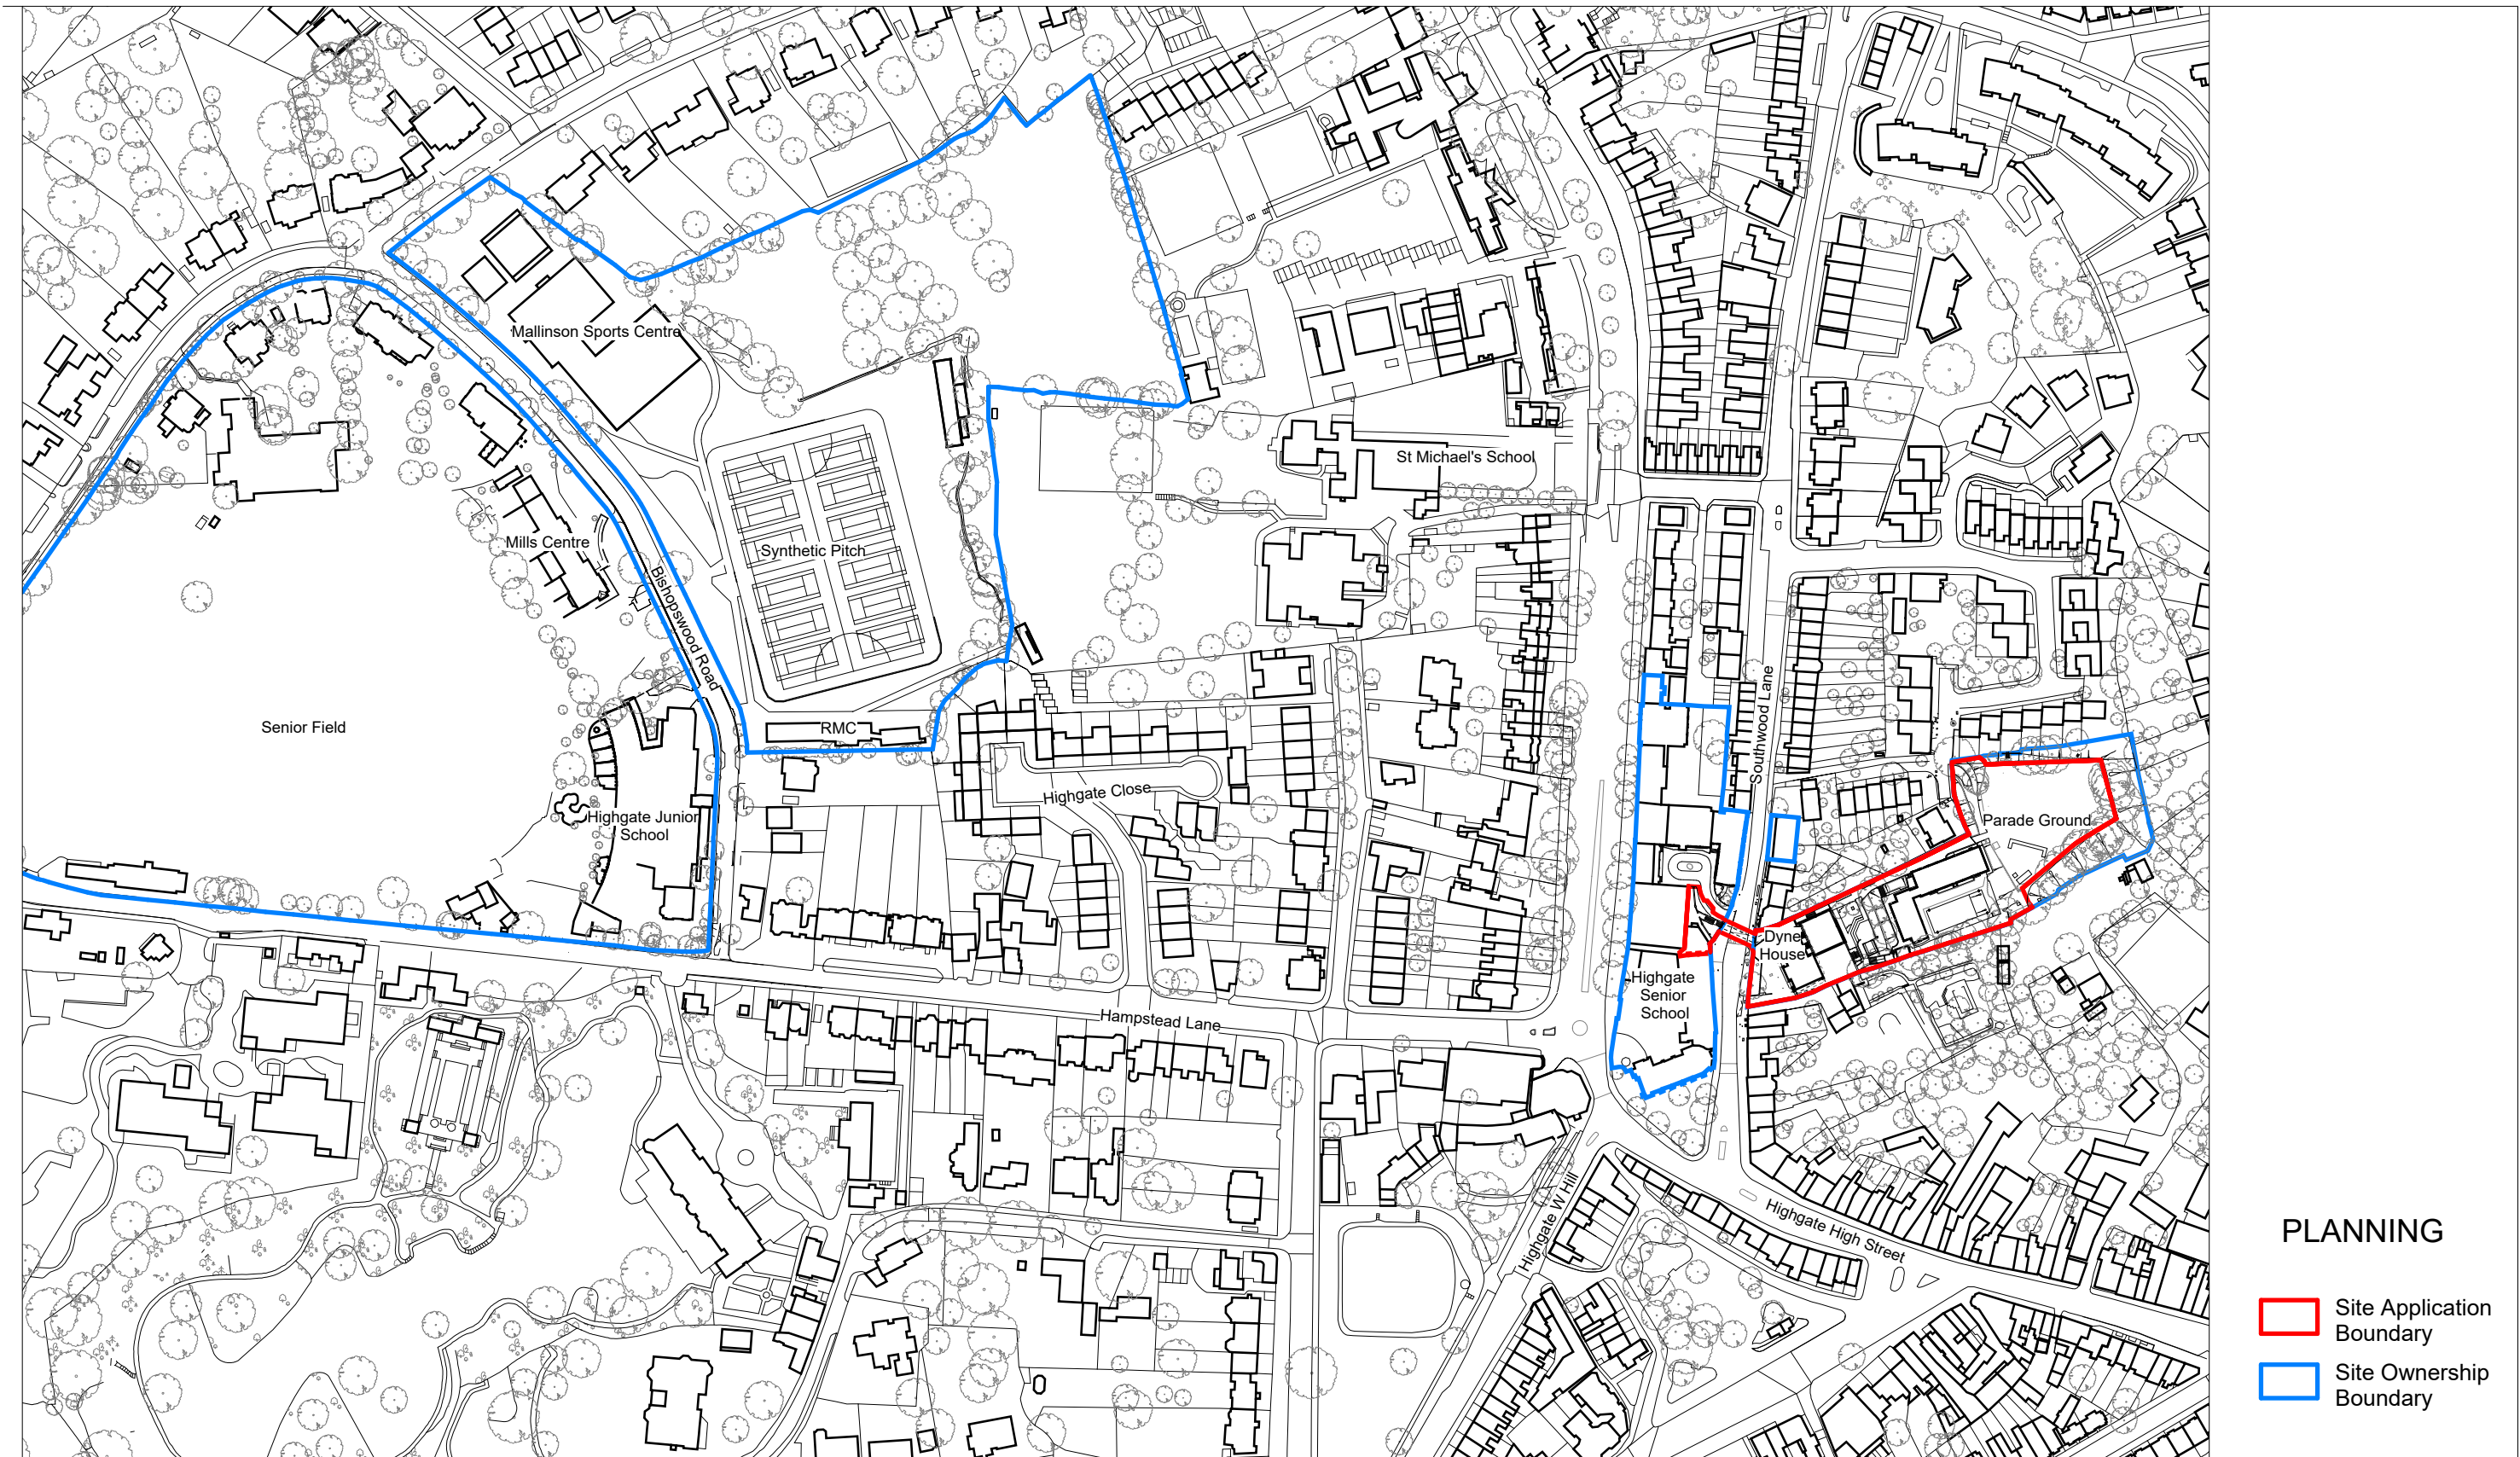

PLANNING

- Site Application Boundary
- Site Ownership Boundary

Date	Rev.	Description	Approved By	Project	Sort Code	Drawing Number	Rev.
23.02.2023	A	ISS_0005_Planning - Additional Information	MB	Highgate School Dyne House 3	A/HS-DH3	2001	A
				Subject	Application Site Location & Ownership Boundary Site-wide Plan		
				Architects	Hopkins Architects Partnership LLP 27 Broadley Terrace, London, NW1 6LG T: 020 7724 1751 E: mail@hopkins.co.uk		
					Date 20.02.2023	Scale 1 : 2500 at A3	