


JOB TITLE : Proposed Ground Floor
ADDRESS : 155 Rivulet Road
Tottenham
London N17 7JH
SCALE : 1:50 in A3
JOB NO : OS/125
DATE : 15-10-2022

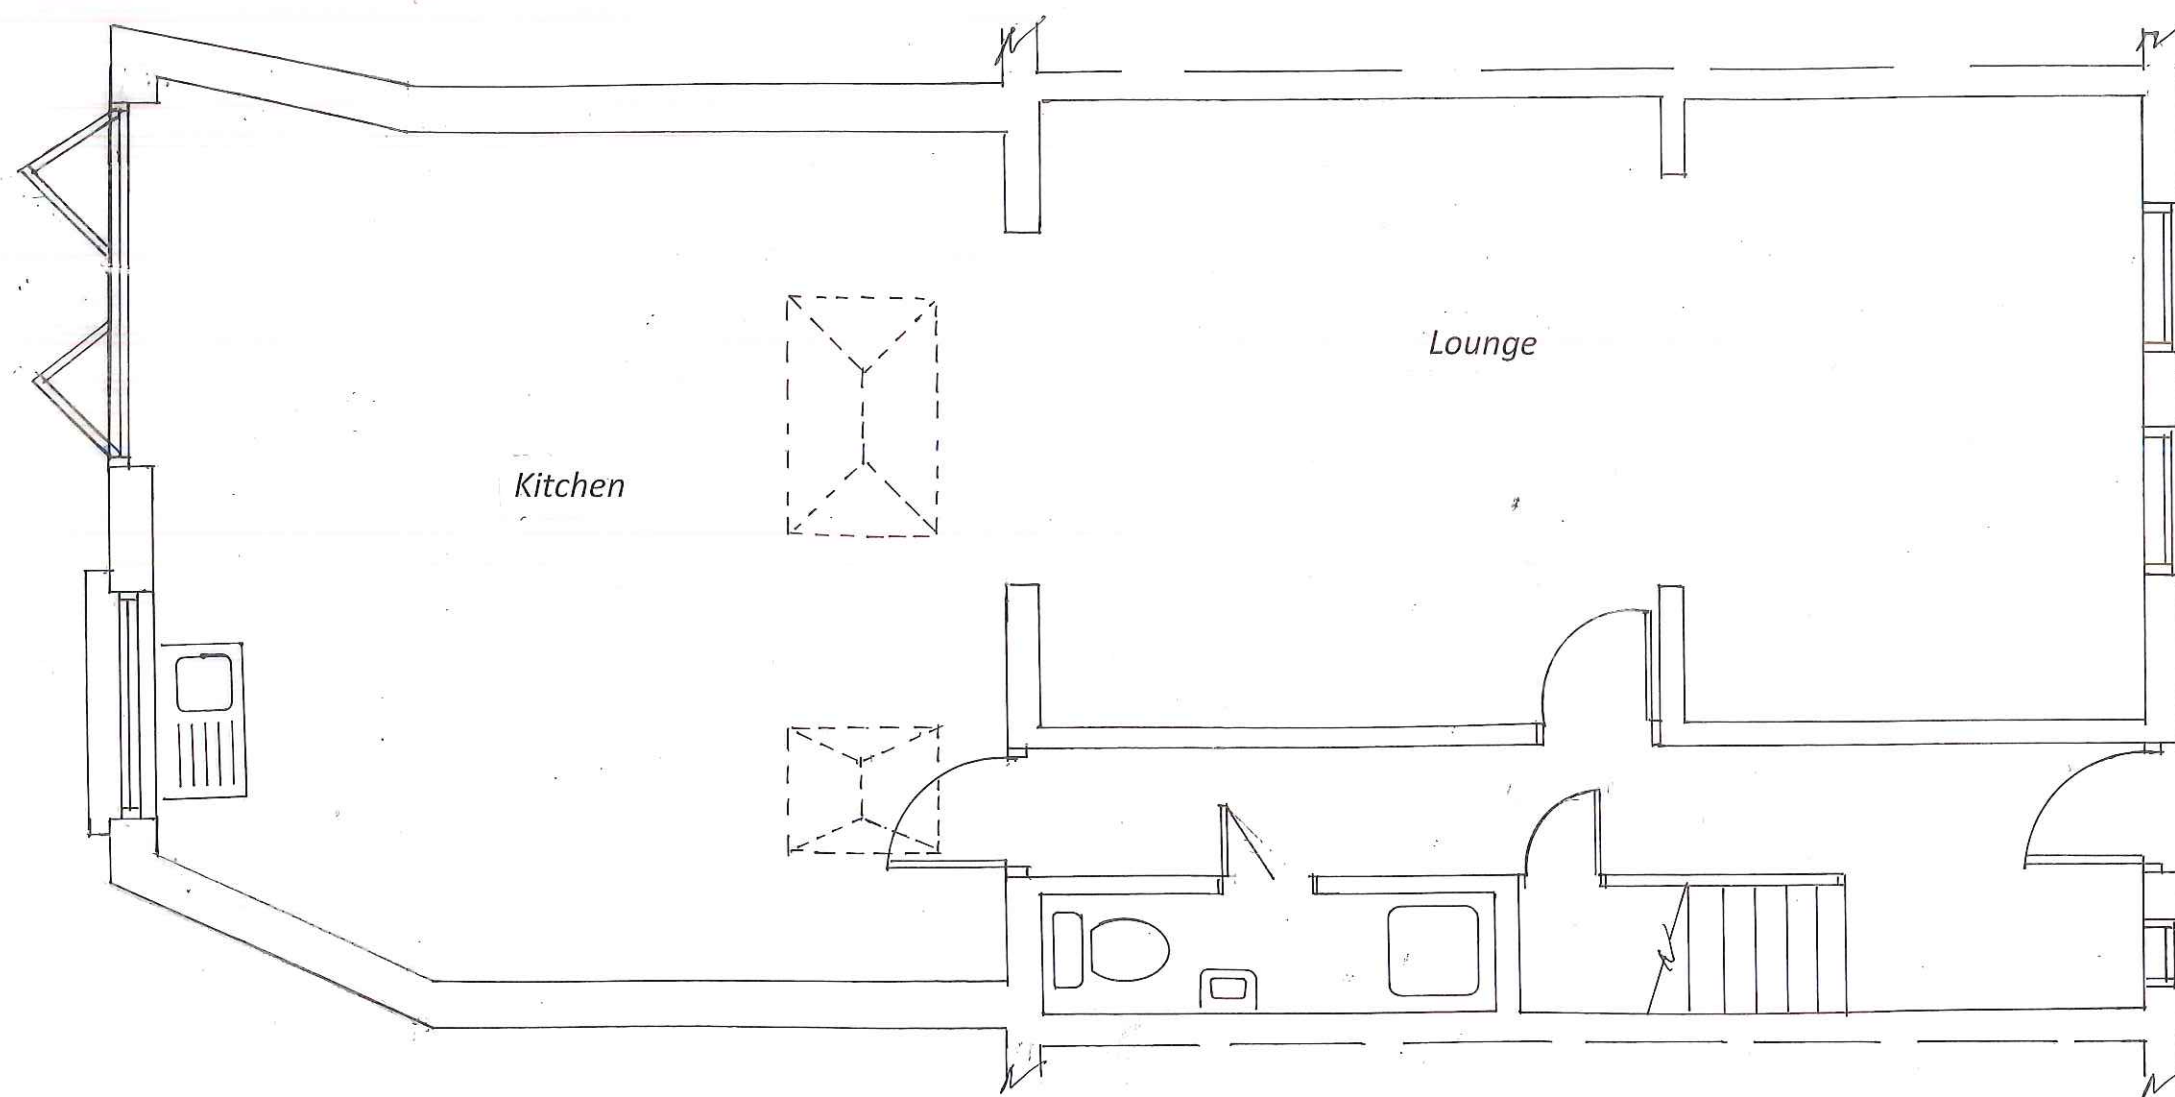

Proposed Ground Floor