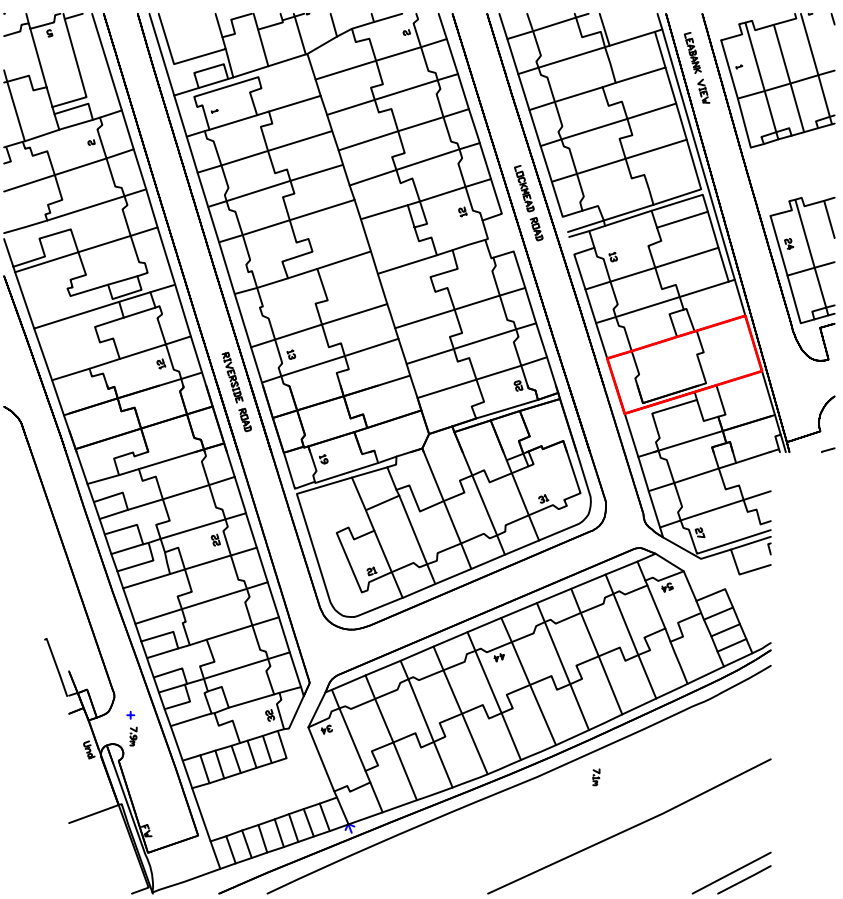


Licence number 100020449

Location Plan 1:1250

	Site
-------------	------

PROPERTY ADDRESS: 19 Lockmead Road, London N15 6BX
--

TITLE: Location Plan

SCALE: 1:1250 (A4)	DRAWING No: LR.19.N15.
-----------------------	---------------------------

DATE: 01.03.23.	DRAWN BY:
--------------------	-----------

--