




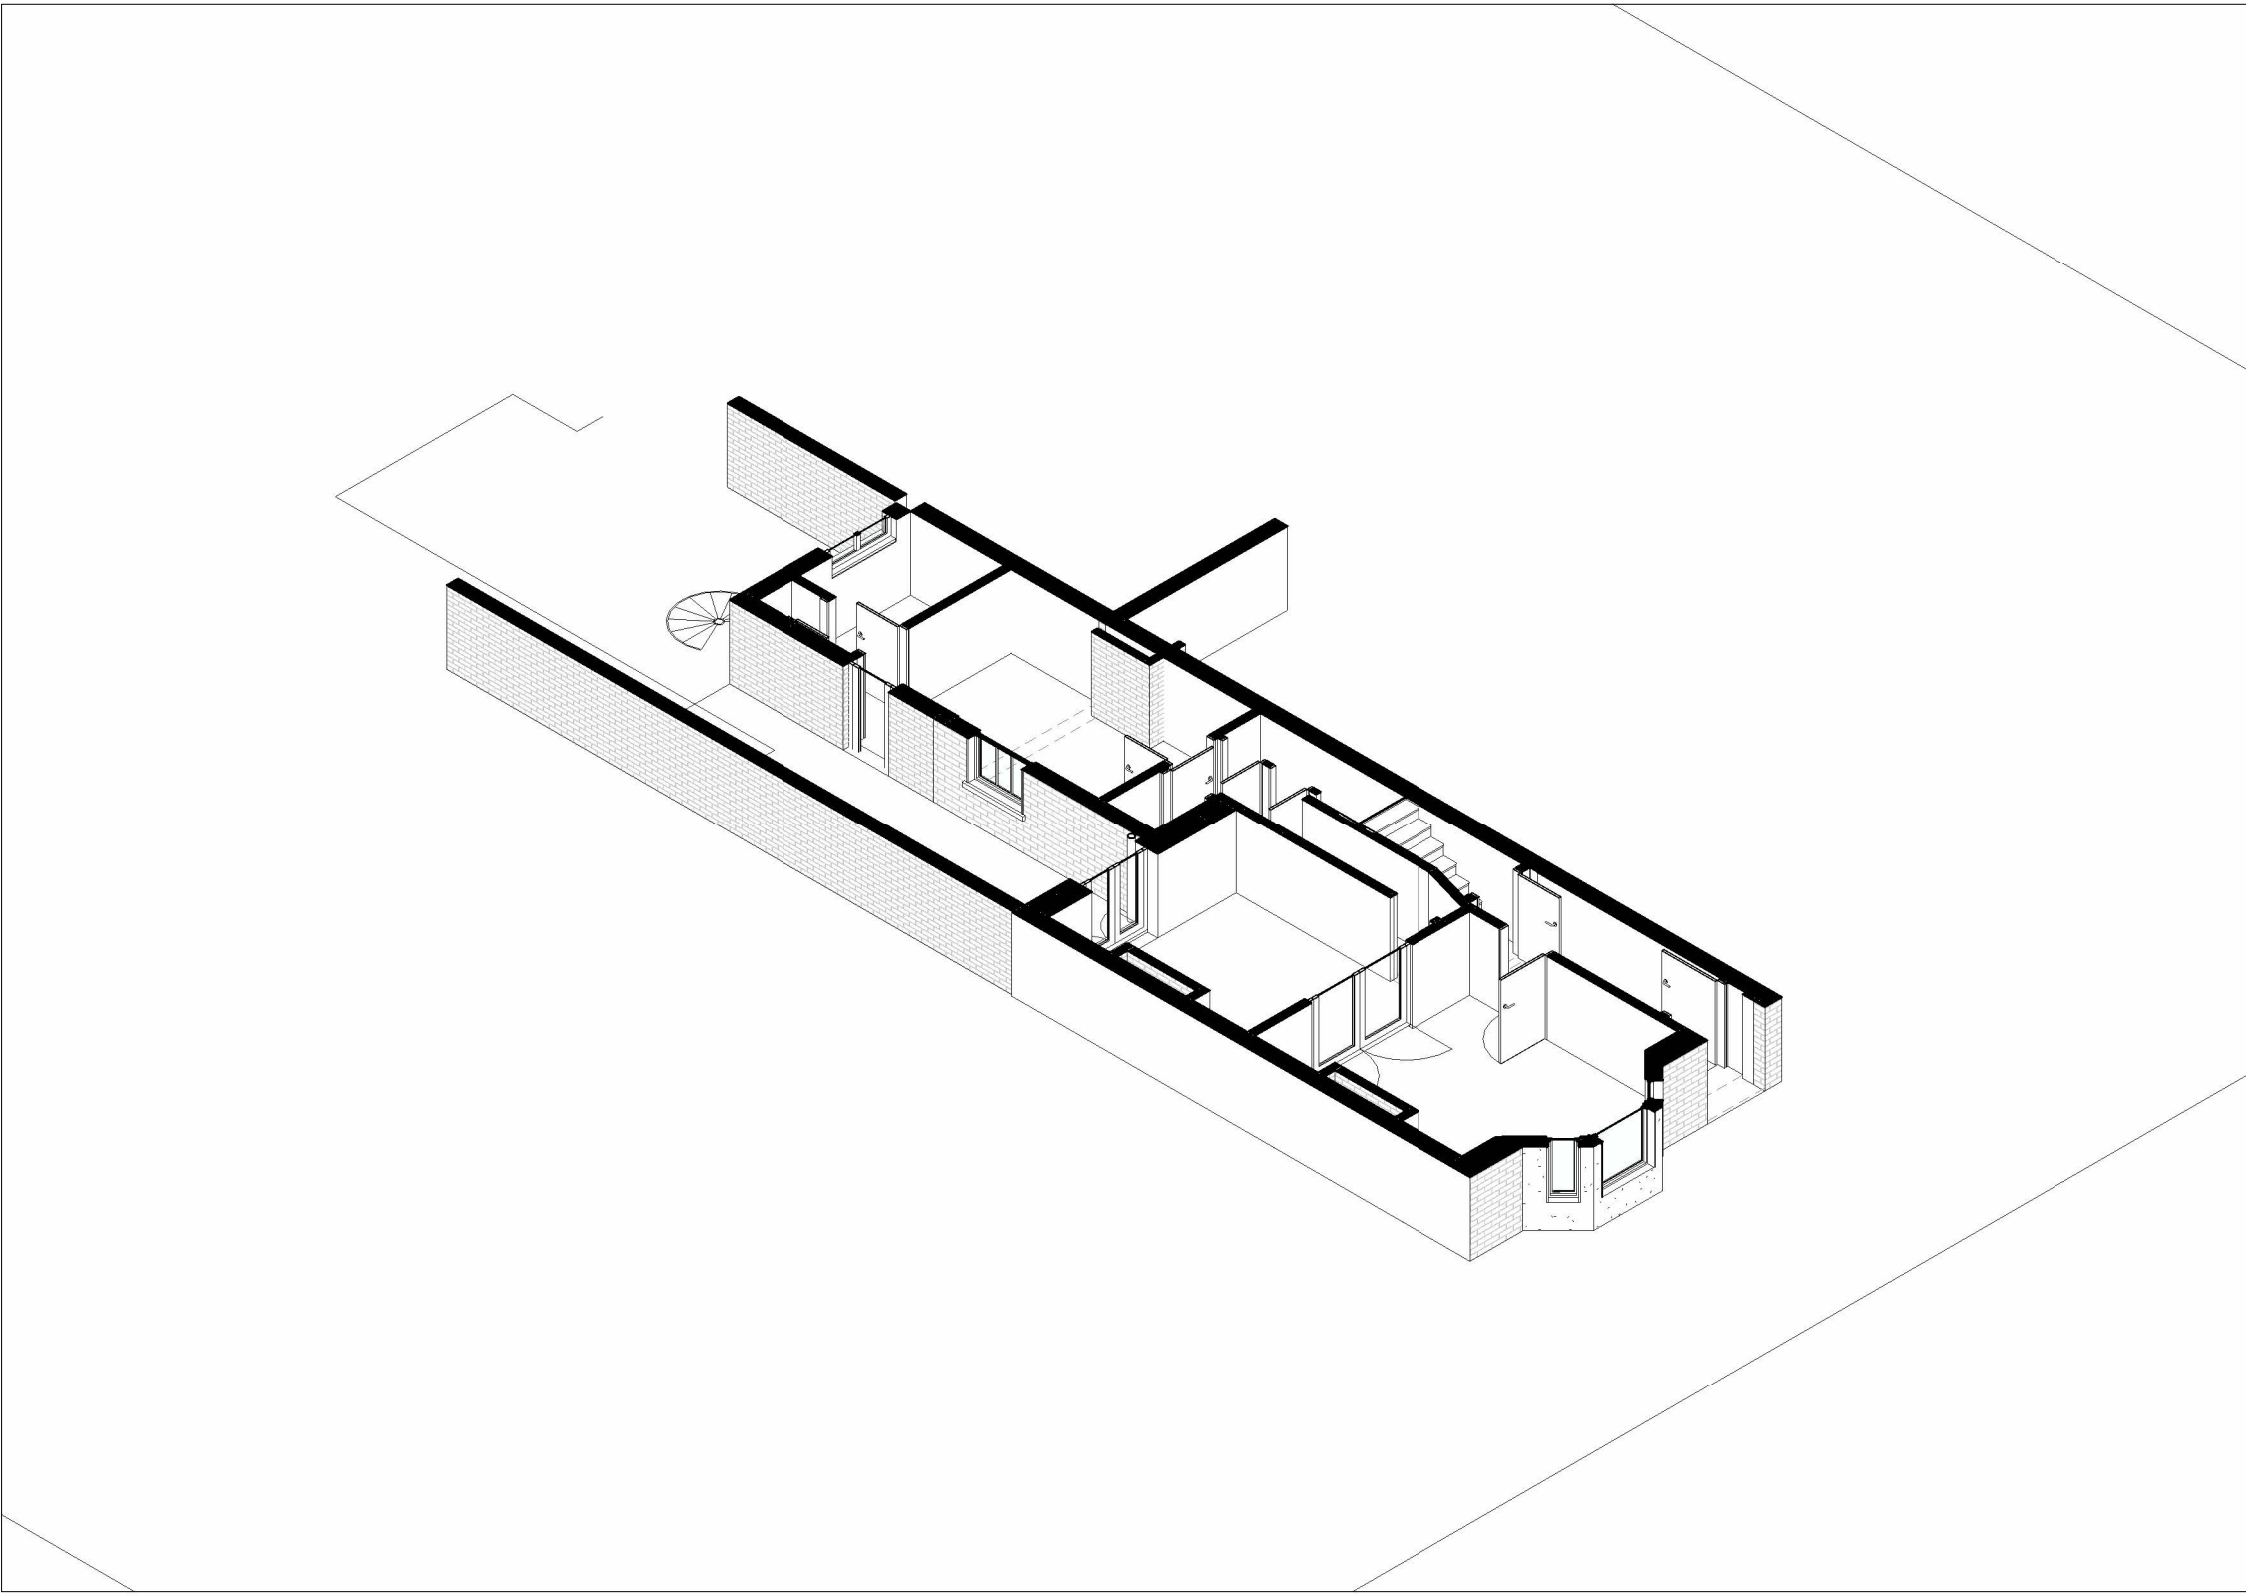


01 04-05-01 - Existing - 3D Plans - Ground Floor

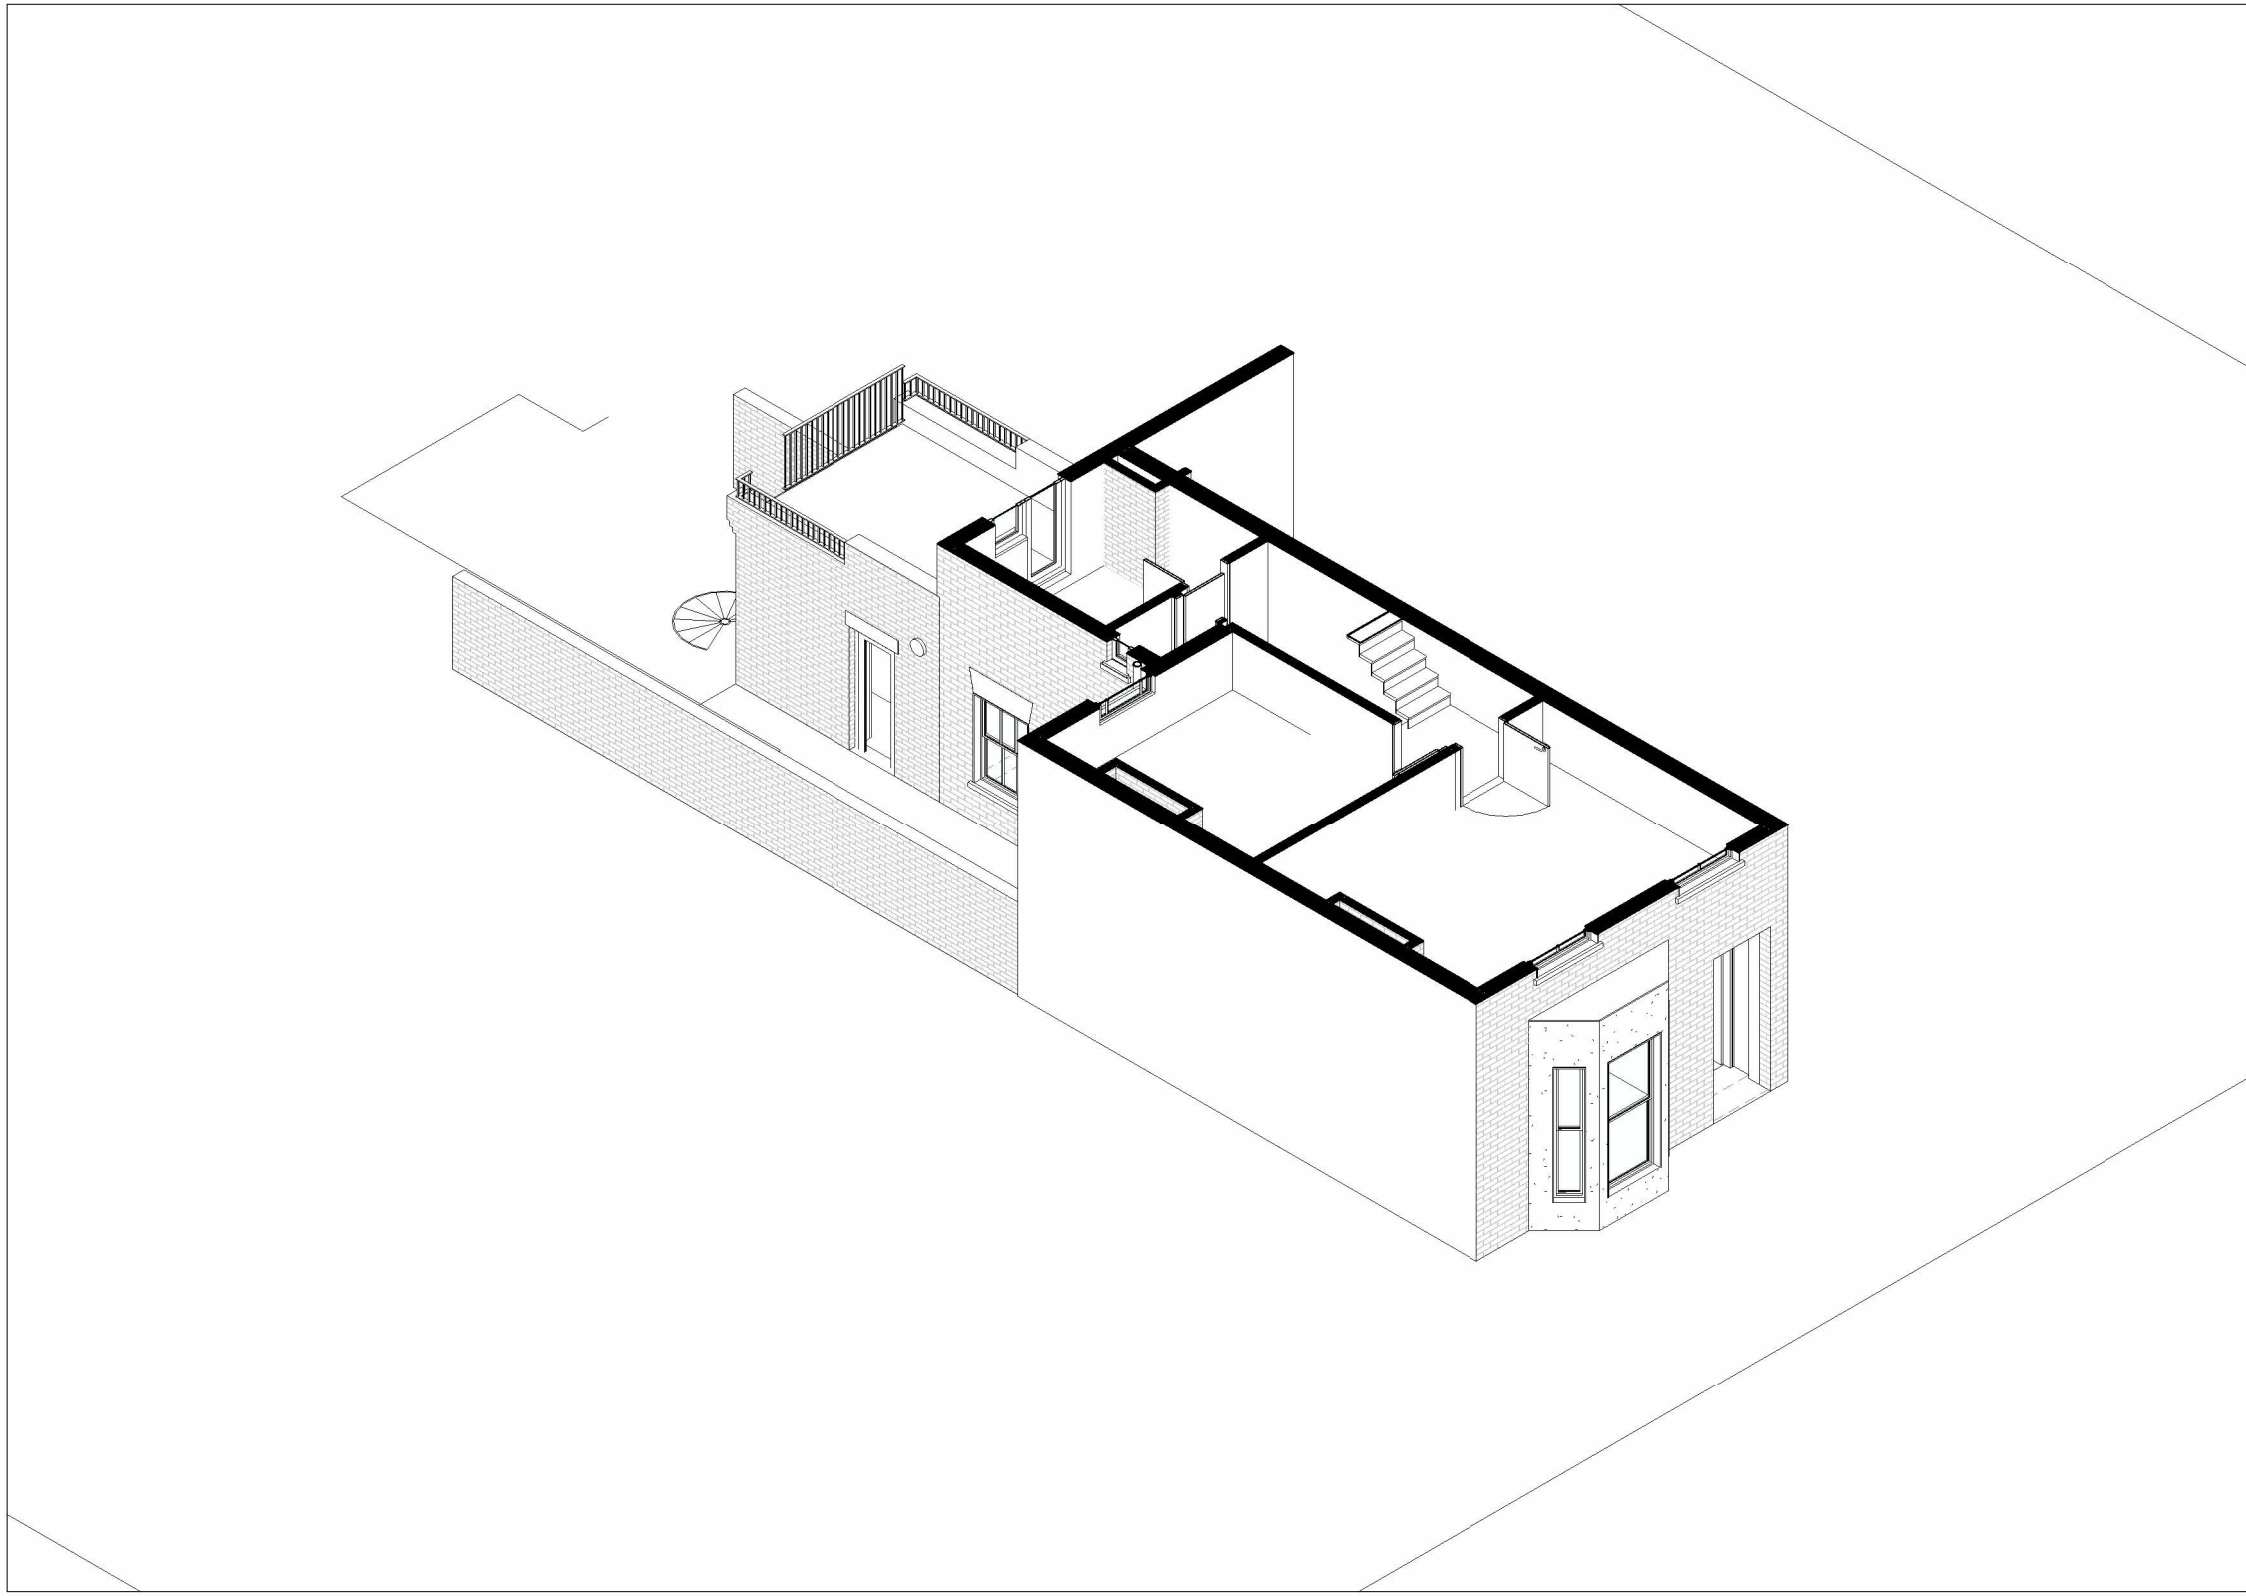

02 04-05-02 - Existing - 3D Plans - First Floor

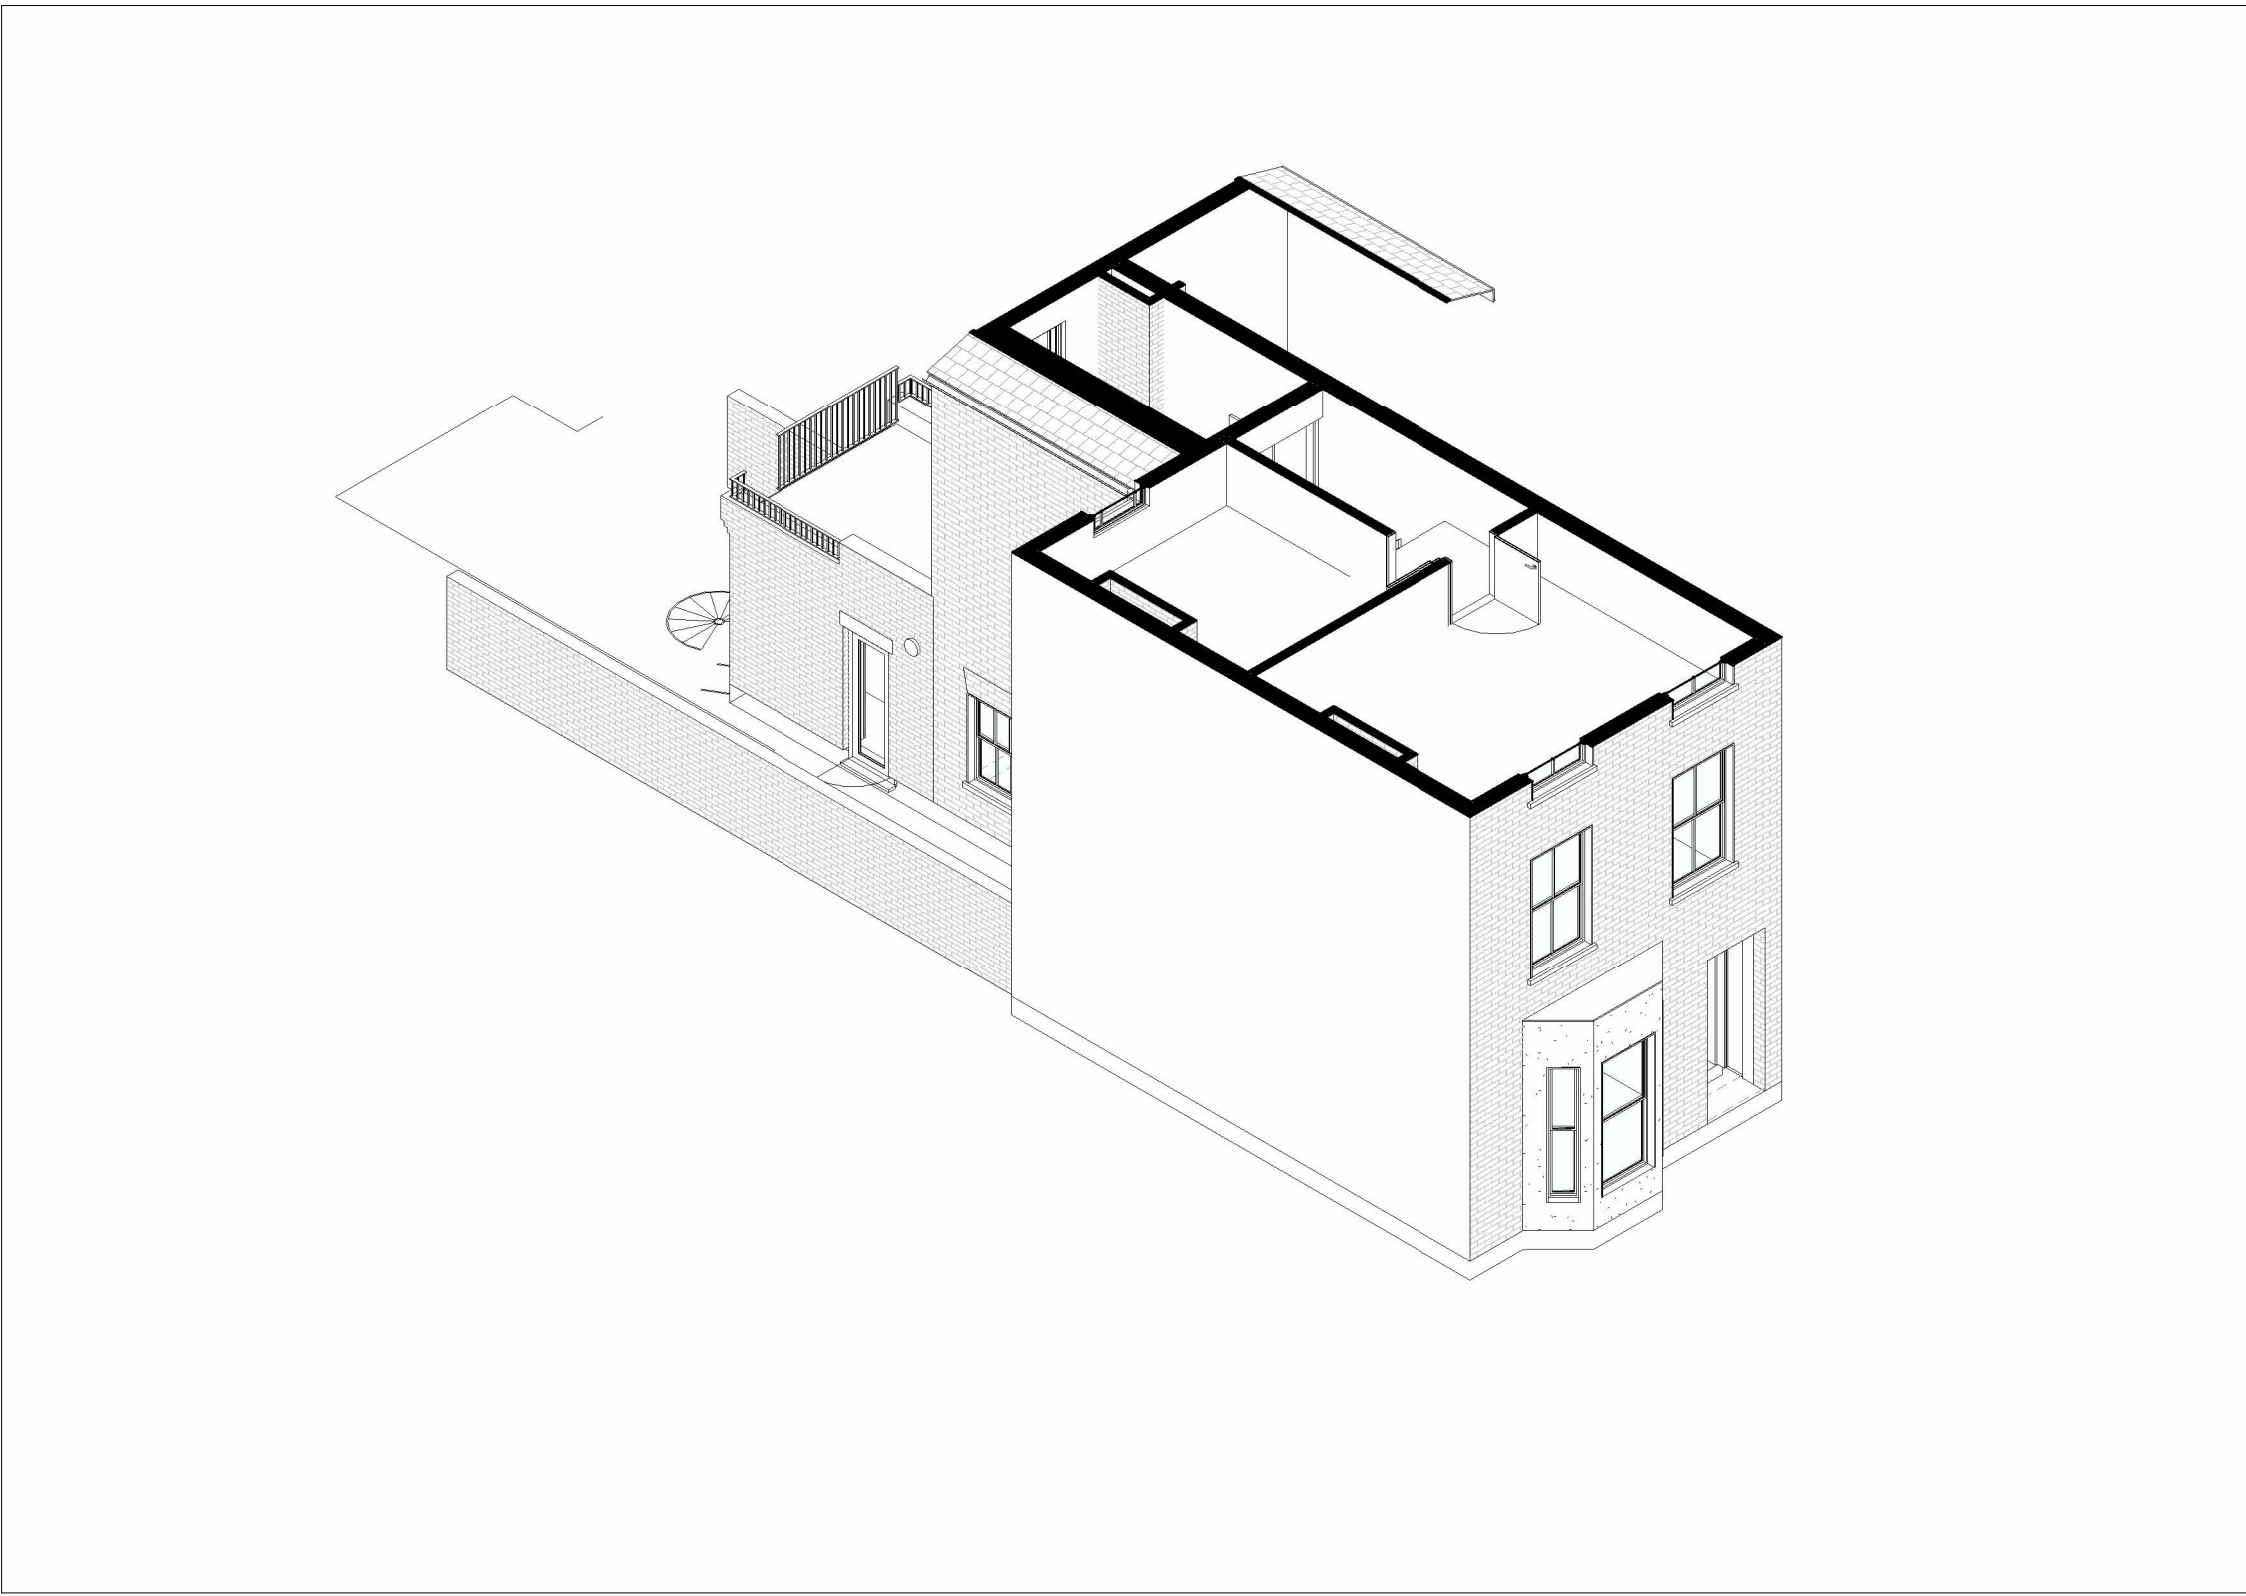

03 04-05-03 - Existing - 3D Plans - Second Floor

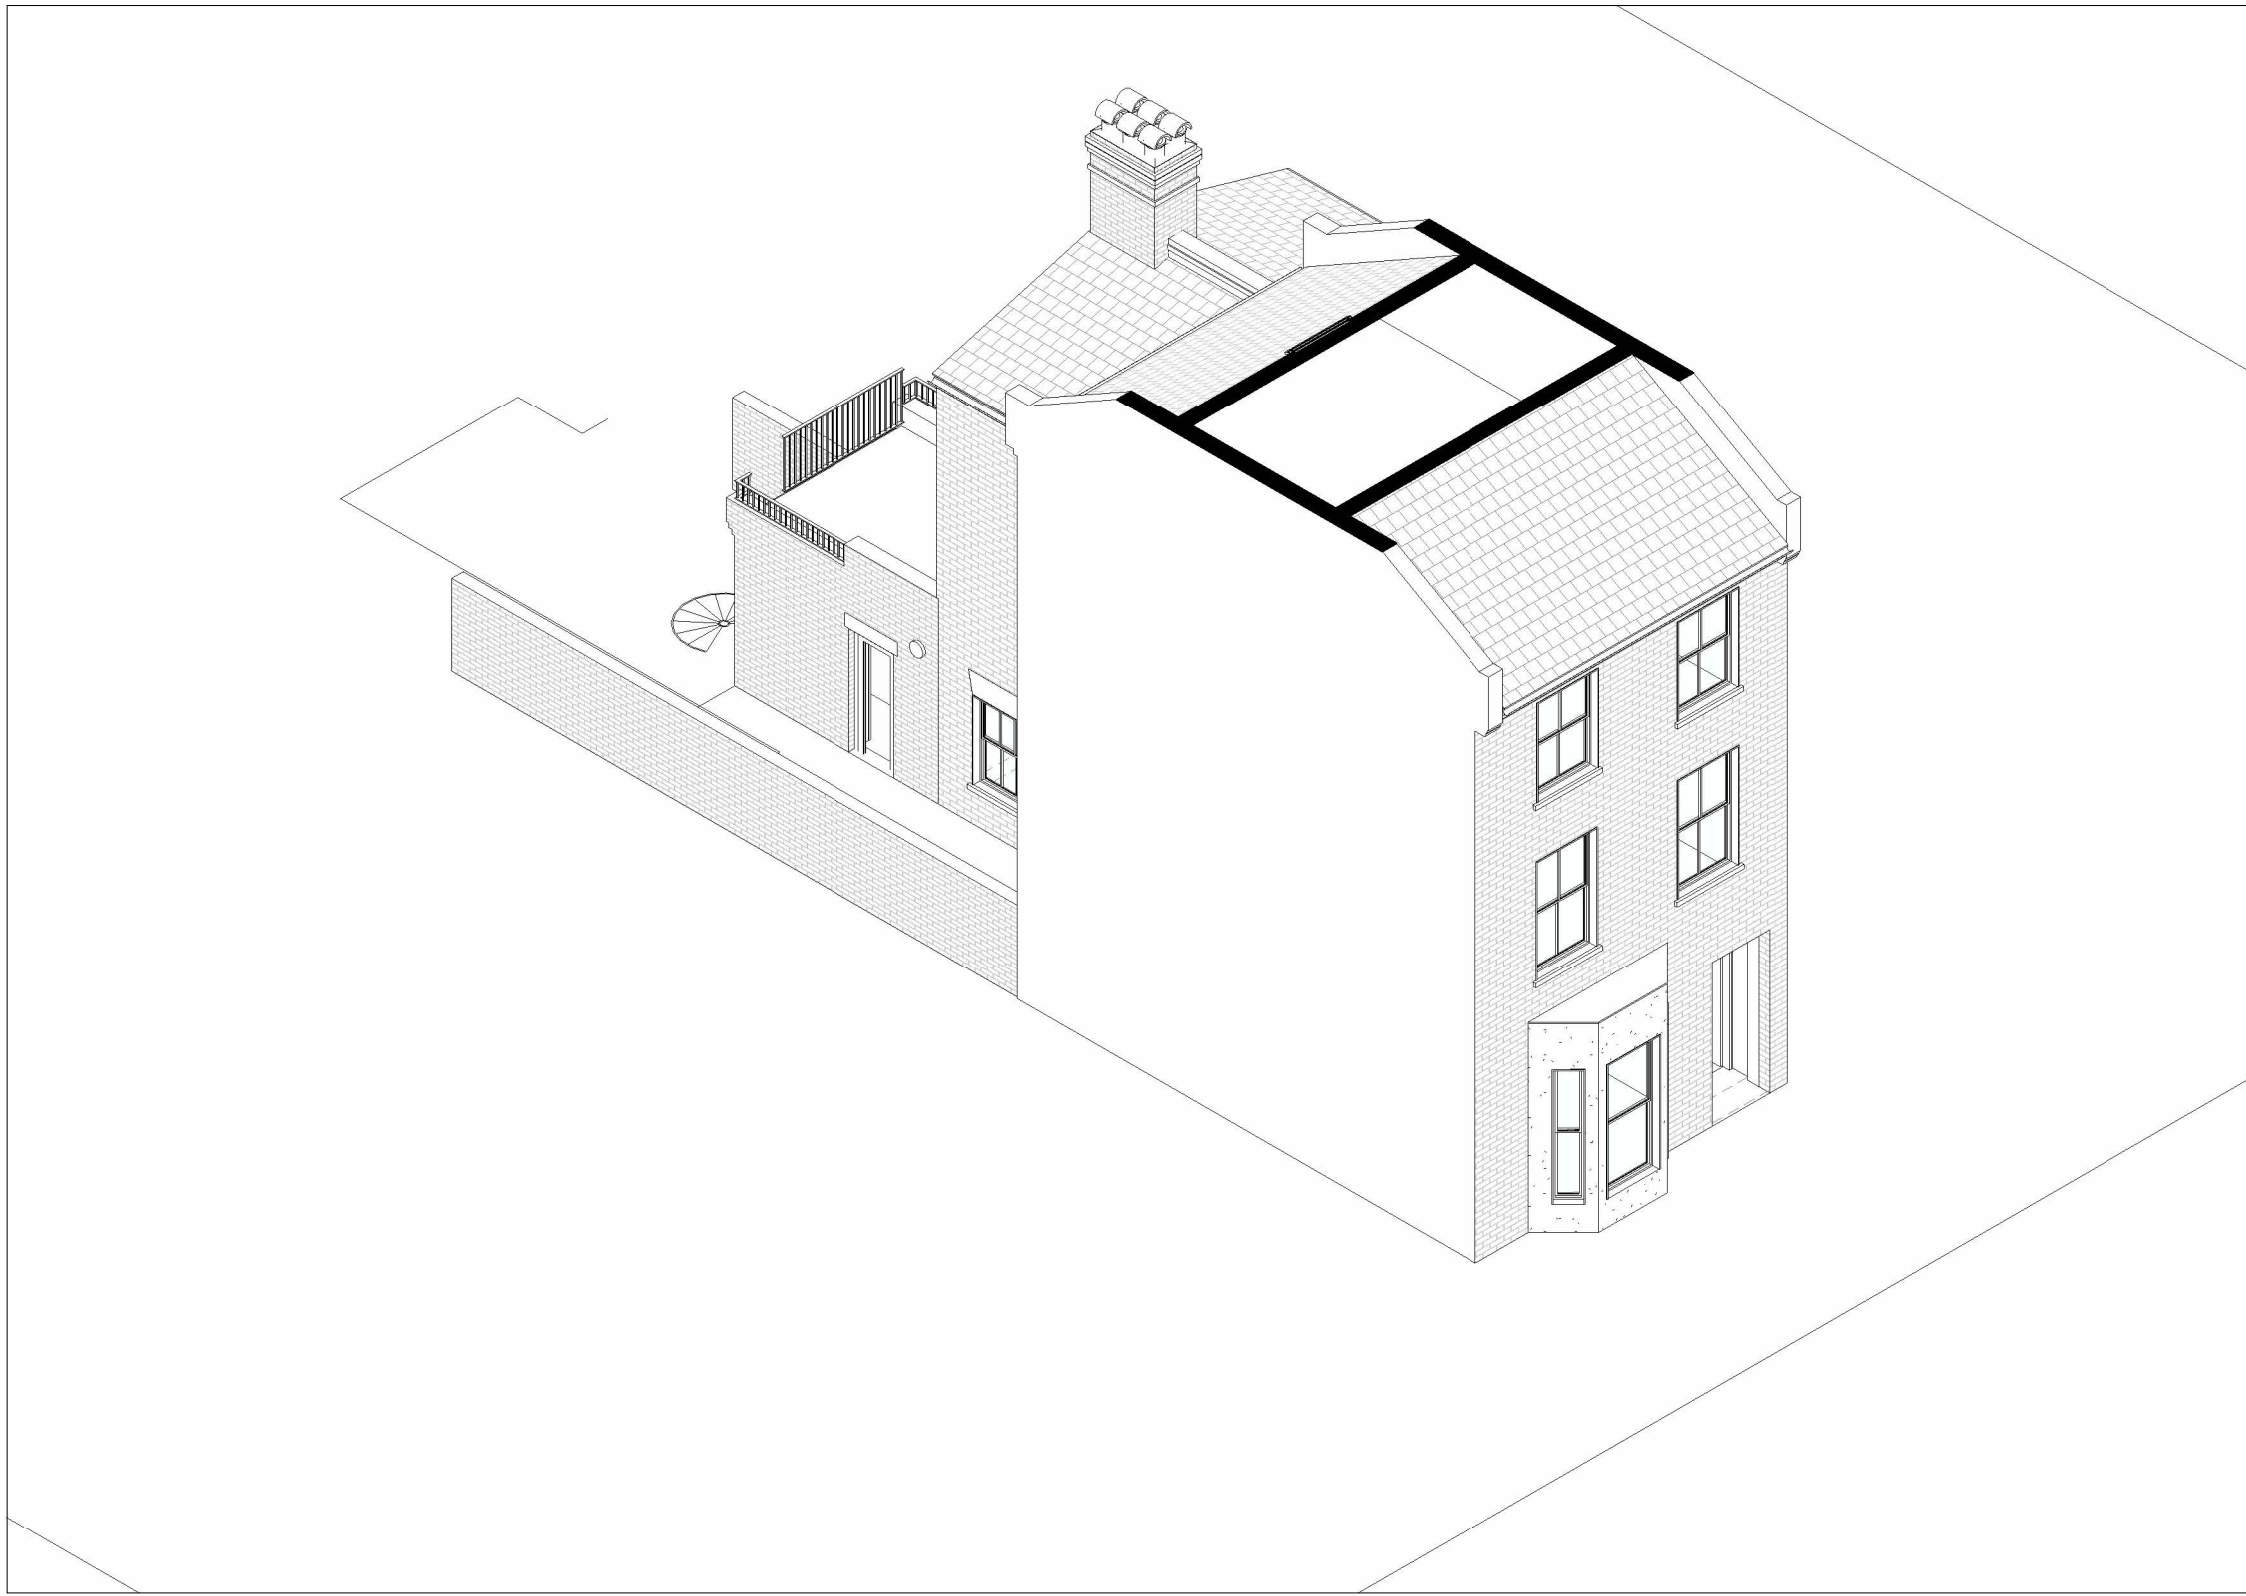

04 04-05-04 - Existing - 3D Plans - Roof

NOTES FOR CONTRACTOR & CLIENT

AREAL MEASUREMENT & SCALE
FOR ELECTRONIC DATA FILE
DO NOT SCALE FROM THIS DRAWING
STRUCTURE
MANUFACTURE & FINISHES
ASSOCIATED DRAWINGS & SPECIFICATIONS
EXTERNAL CONSULTANT INFORMATION

REVISION	DATE	AUTHOR	STATUS	AMENDMENT
1	22/02/2023	CJW	PRELIM	Existing Drawing Issue

PROJECT TITLE
22136 - 33 Victoria Road, London, N4 3SJ
DRAWING NO - DRAWING NAME - REVISION
04-05 - Existing - 3D Plans - Rev 1
DATE
James Gibbons