




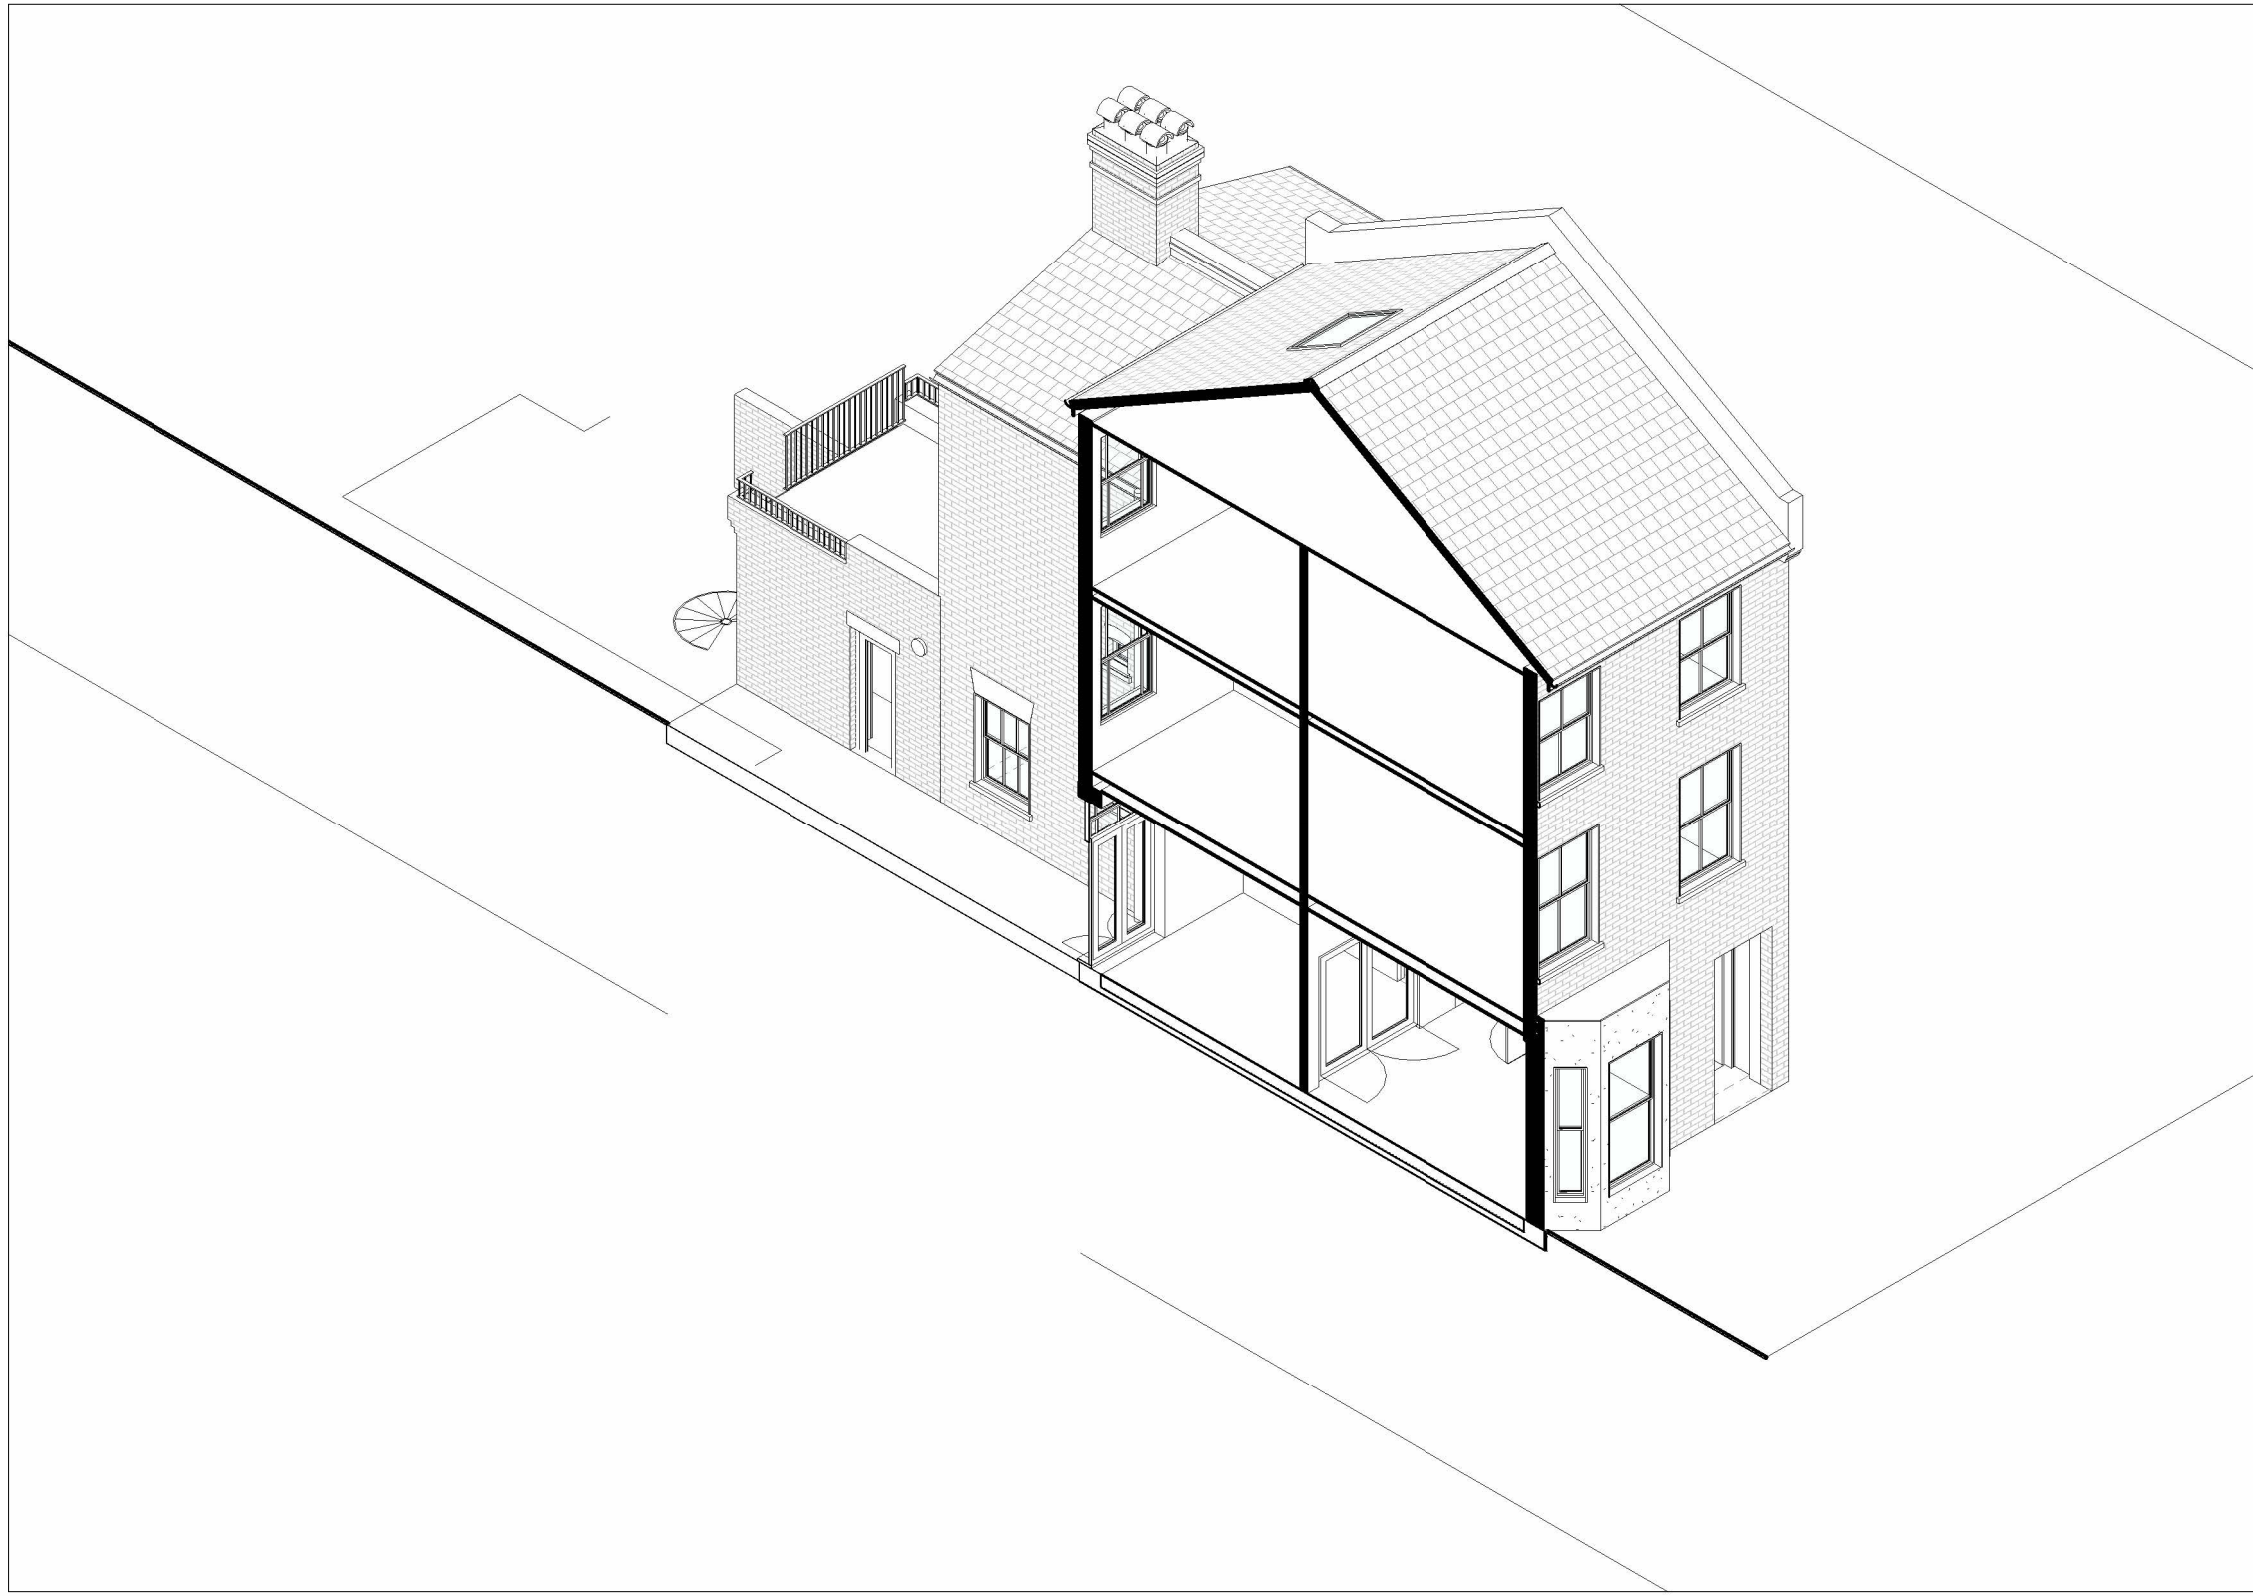


01 04-06-01 - Existing - 3D Sections - Section 1

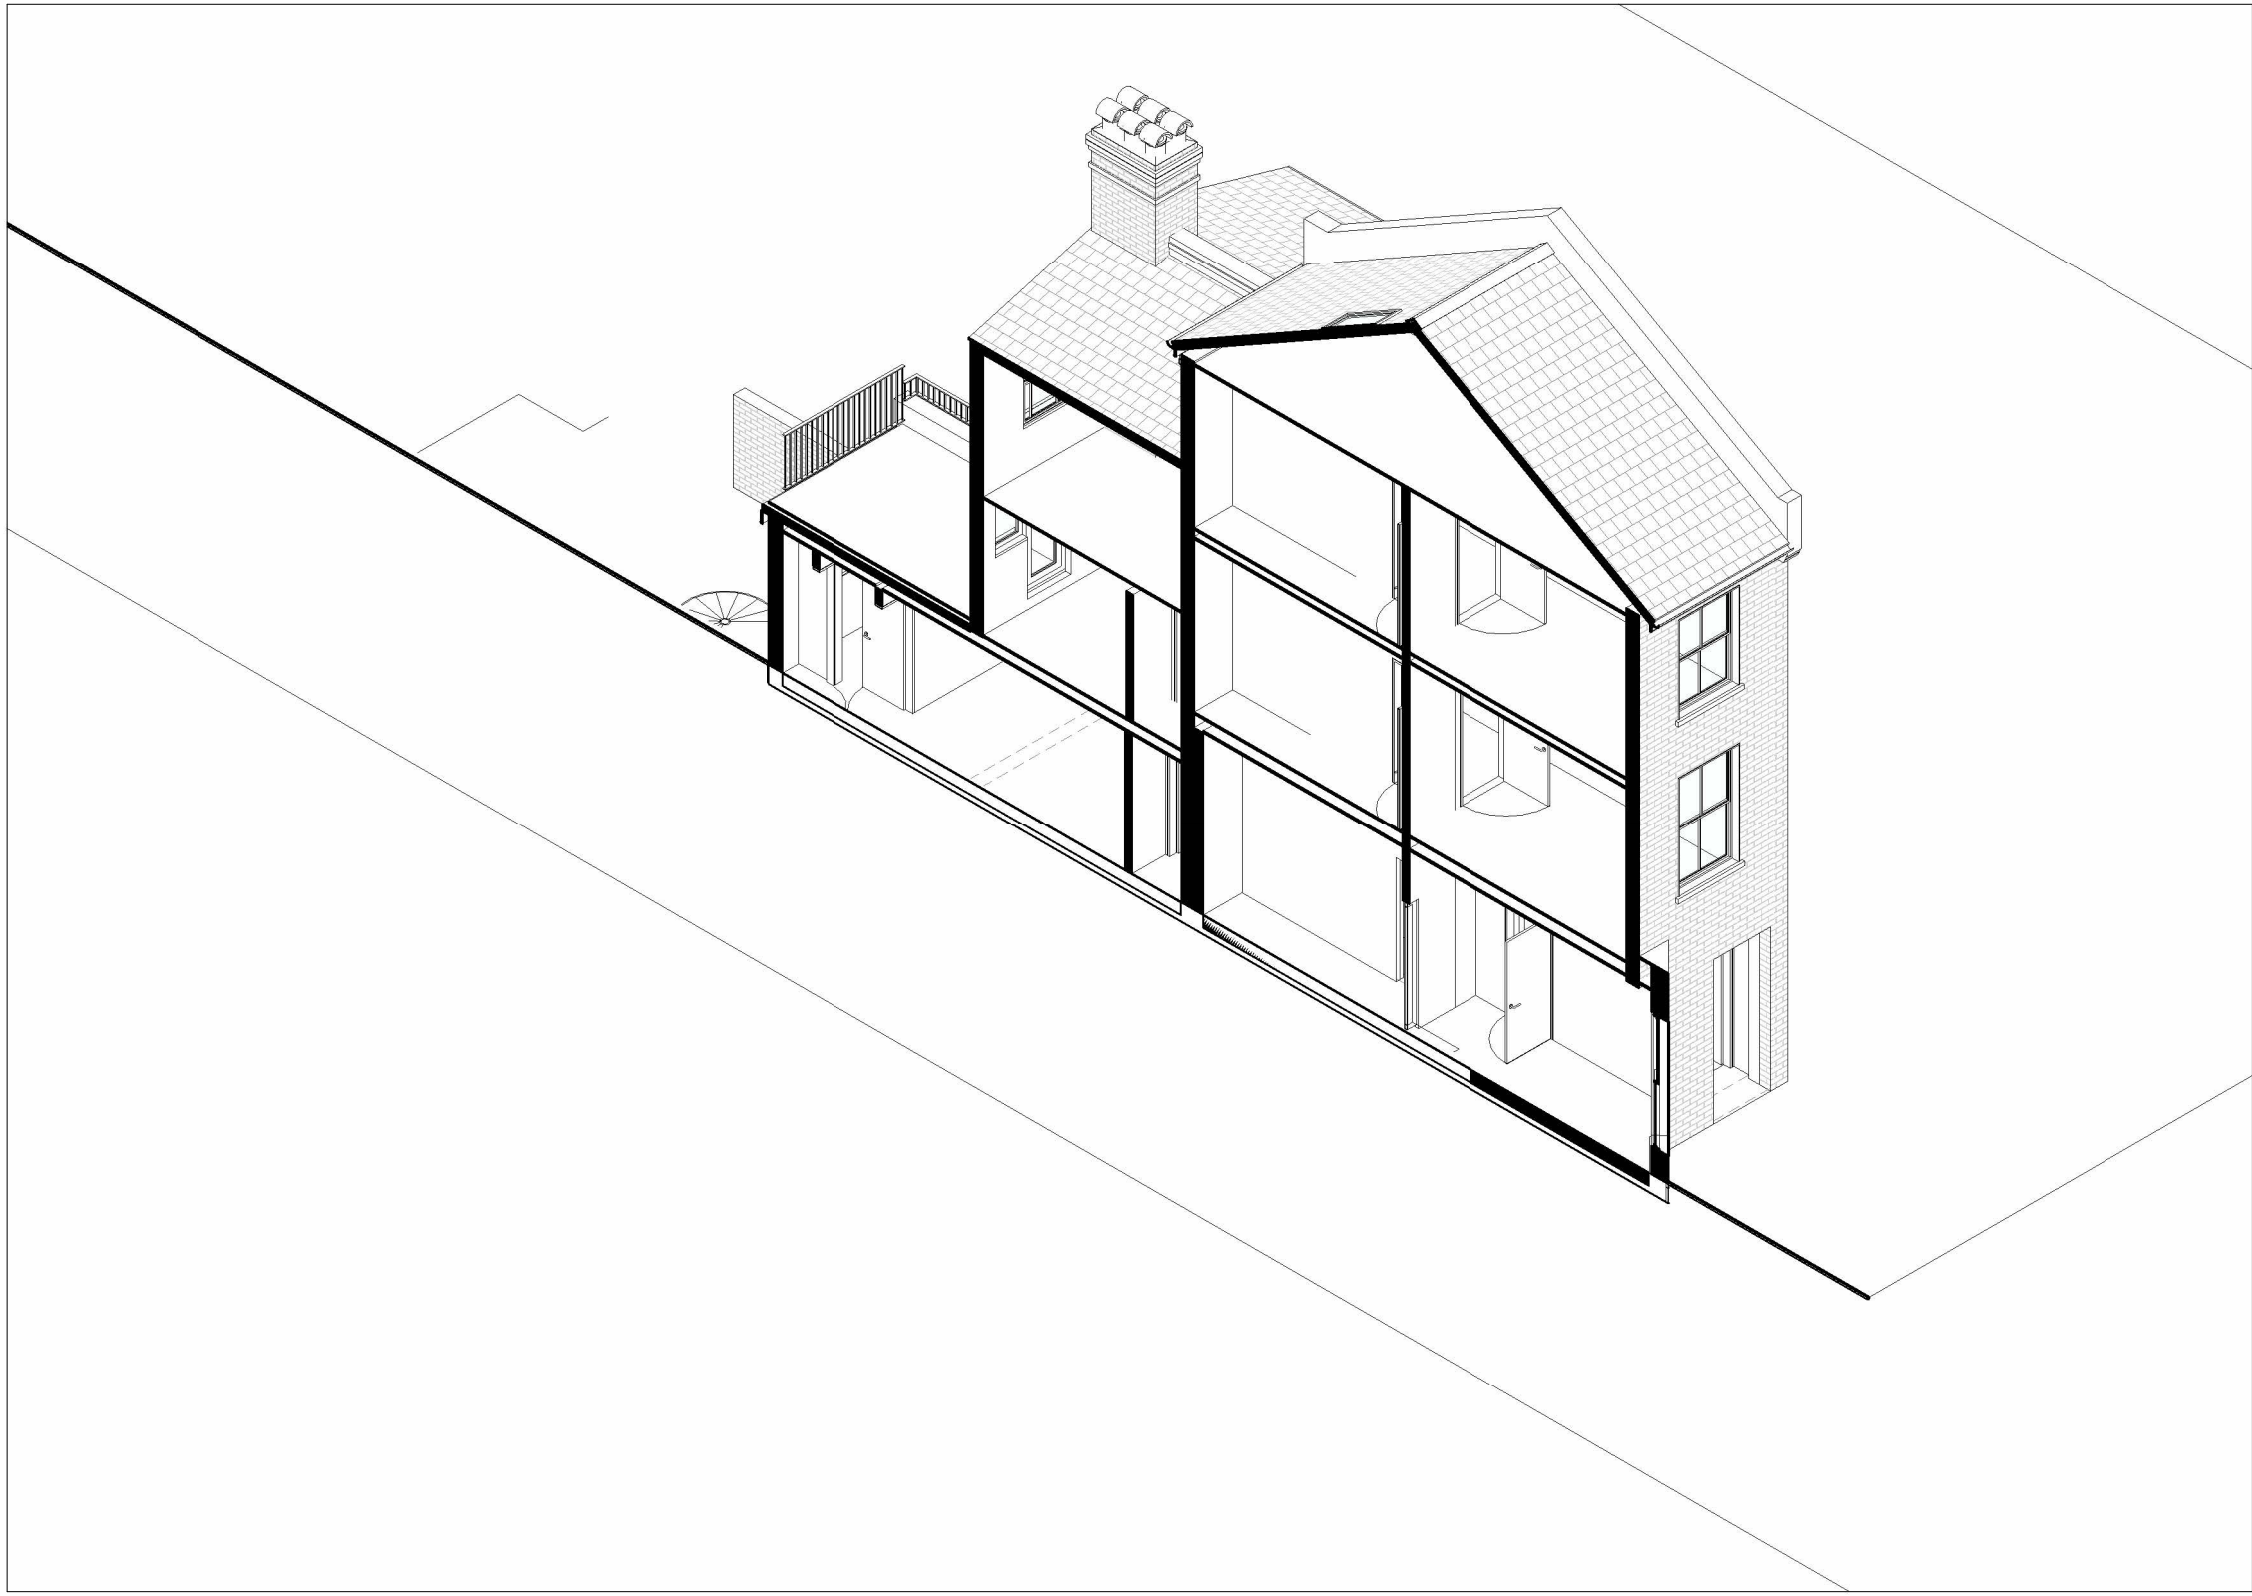

02 04-06-02 - Existing - 3D Sections - Section 2

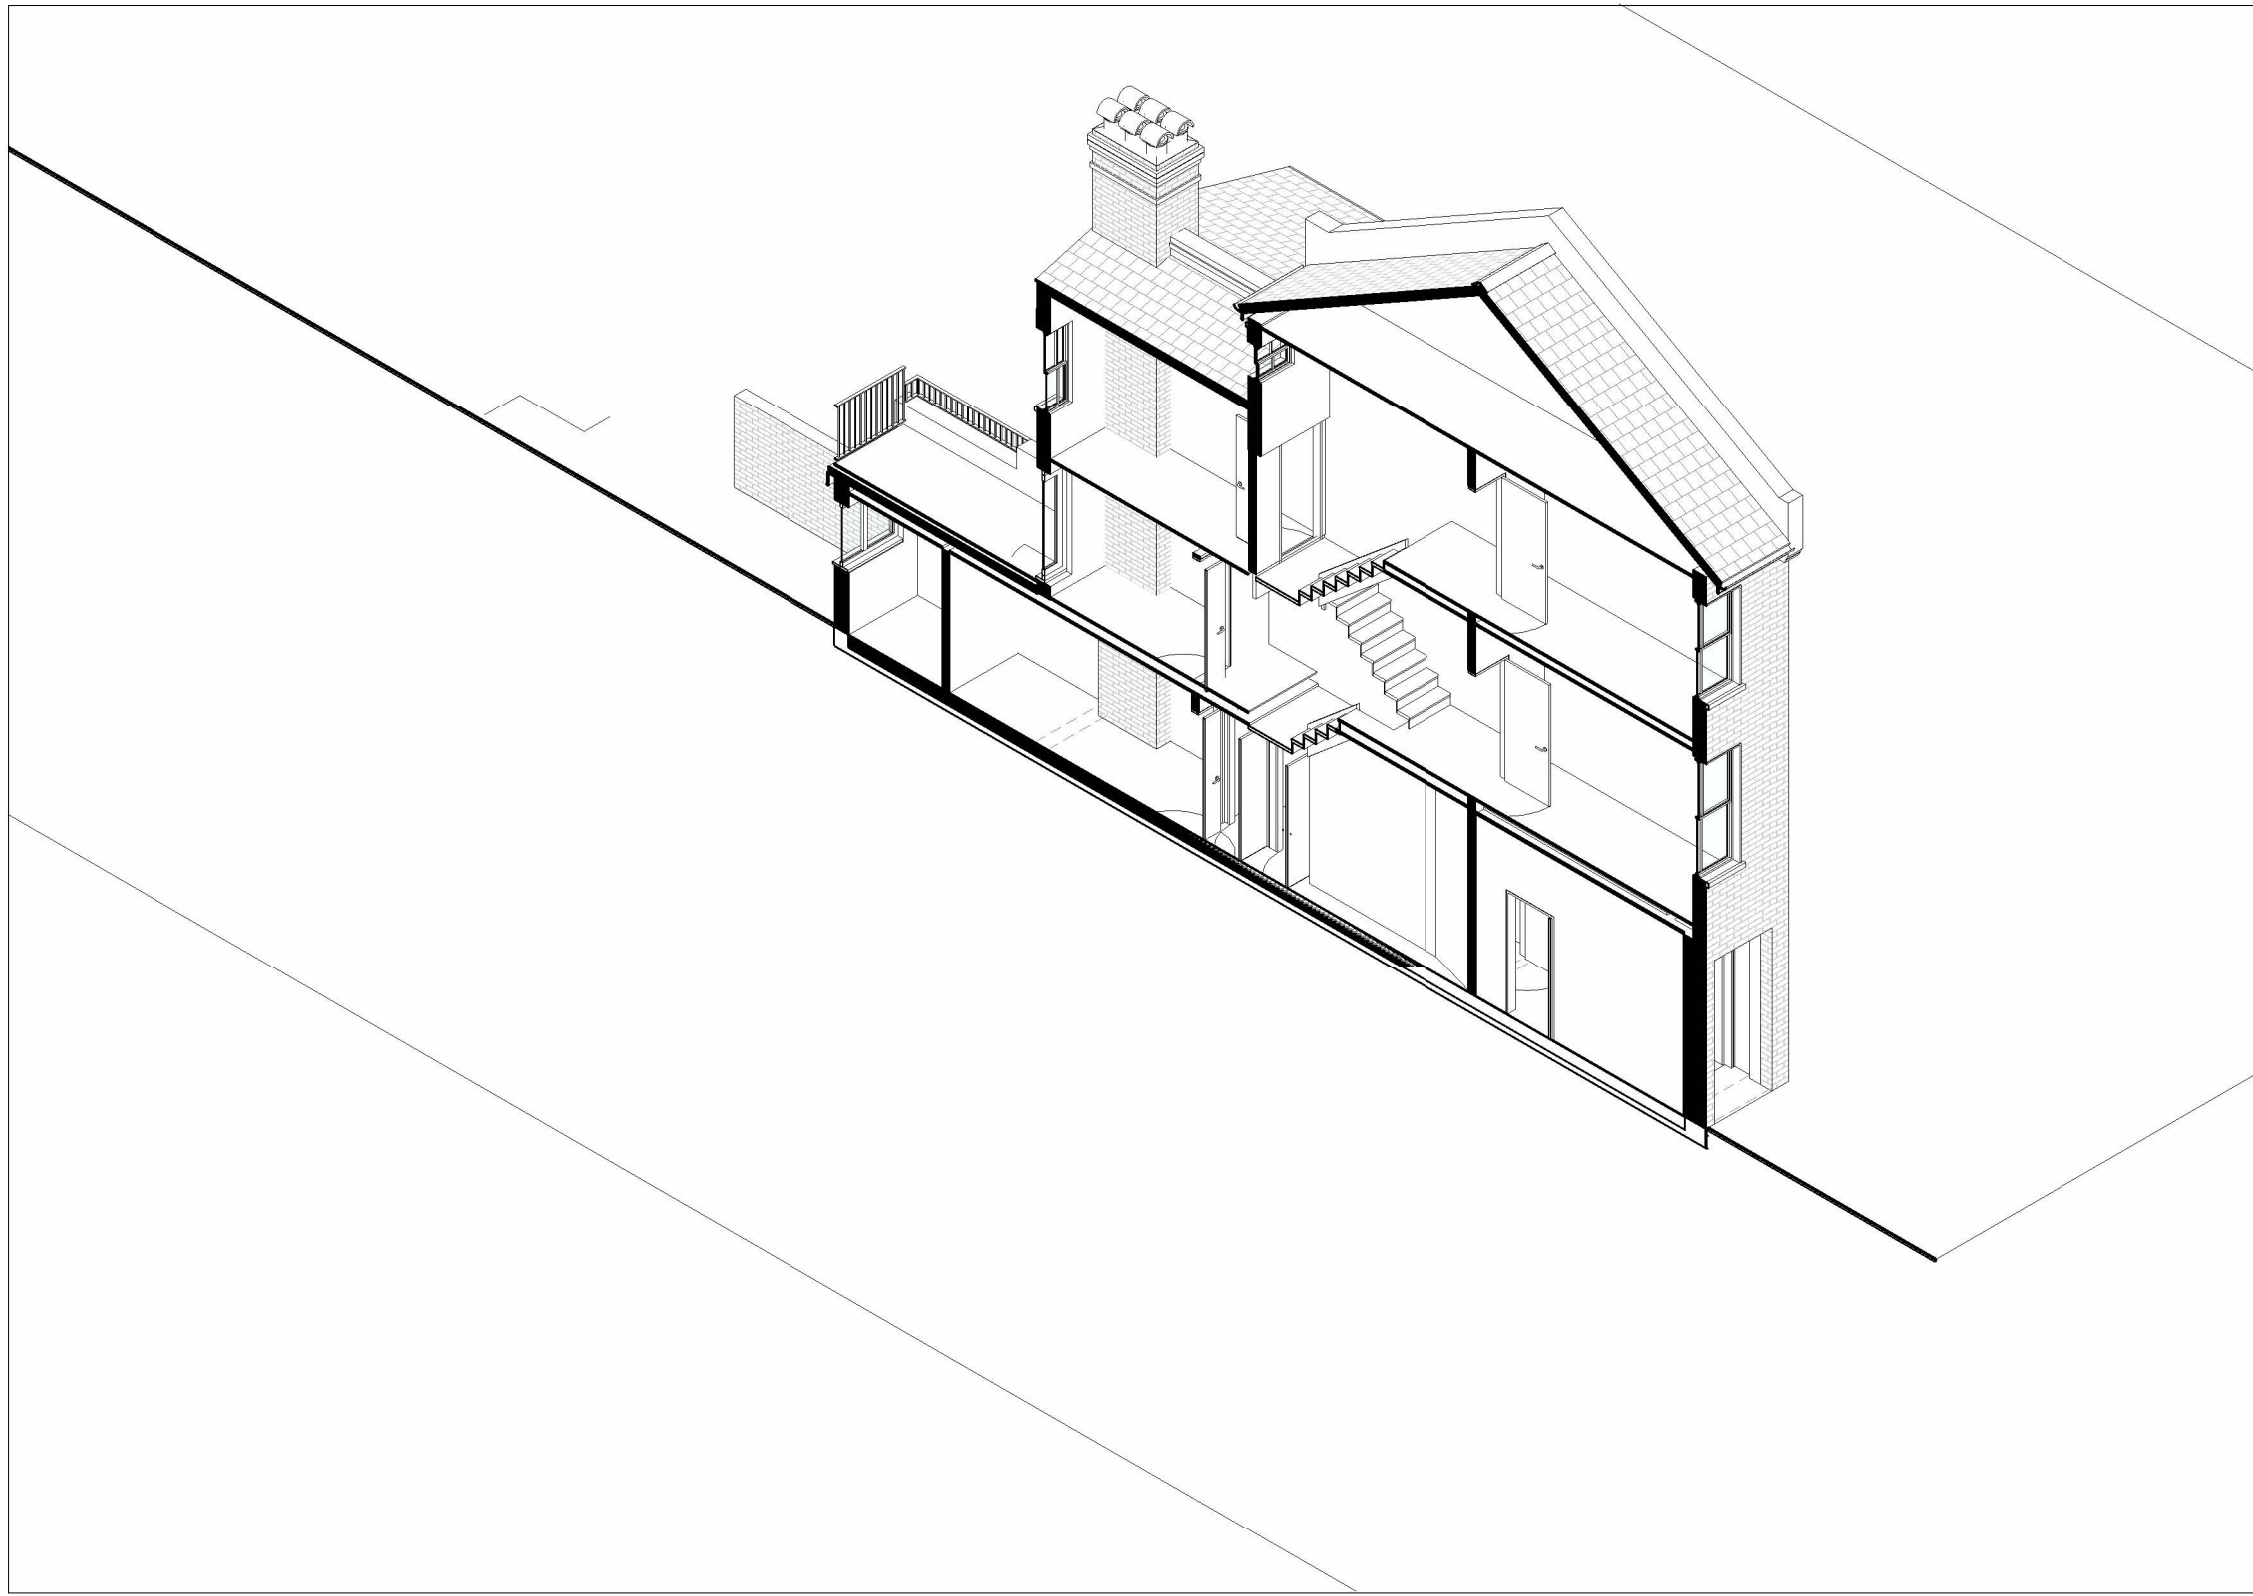

03 04-06-03 - Existing - 3D Sections - Section 3

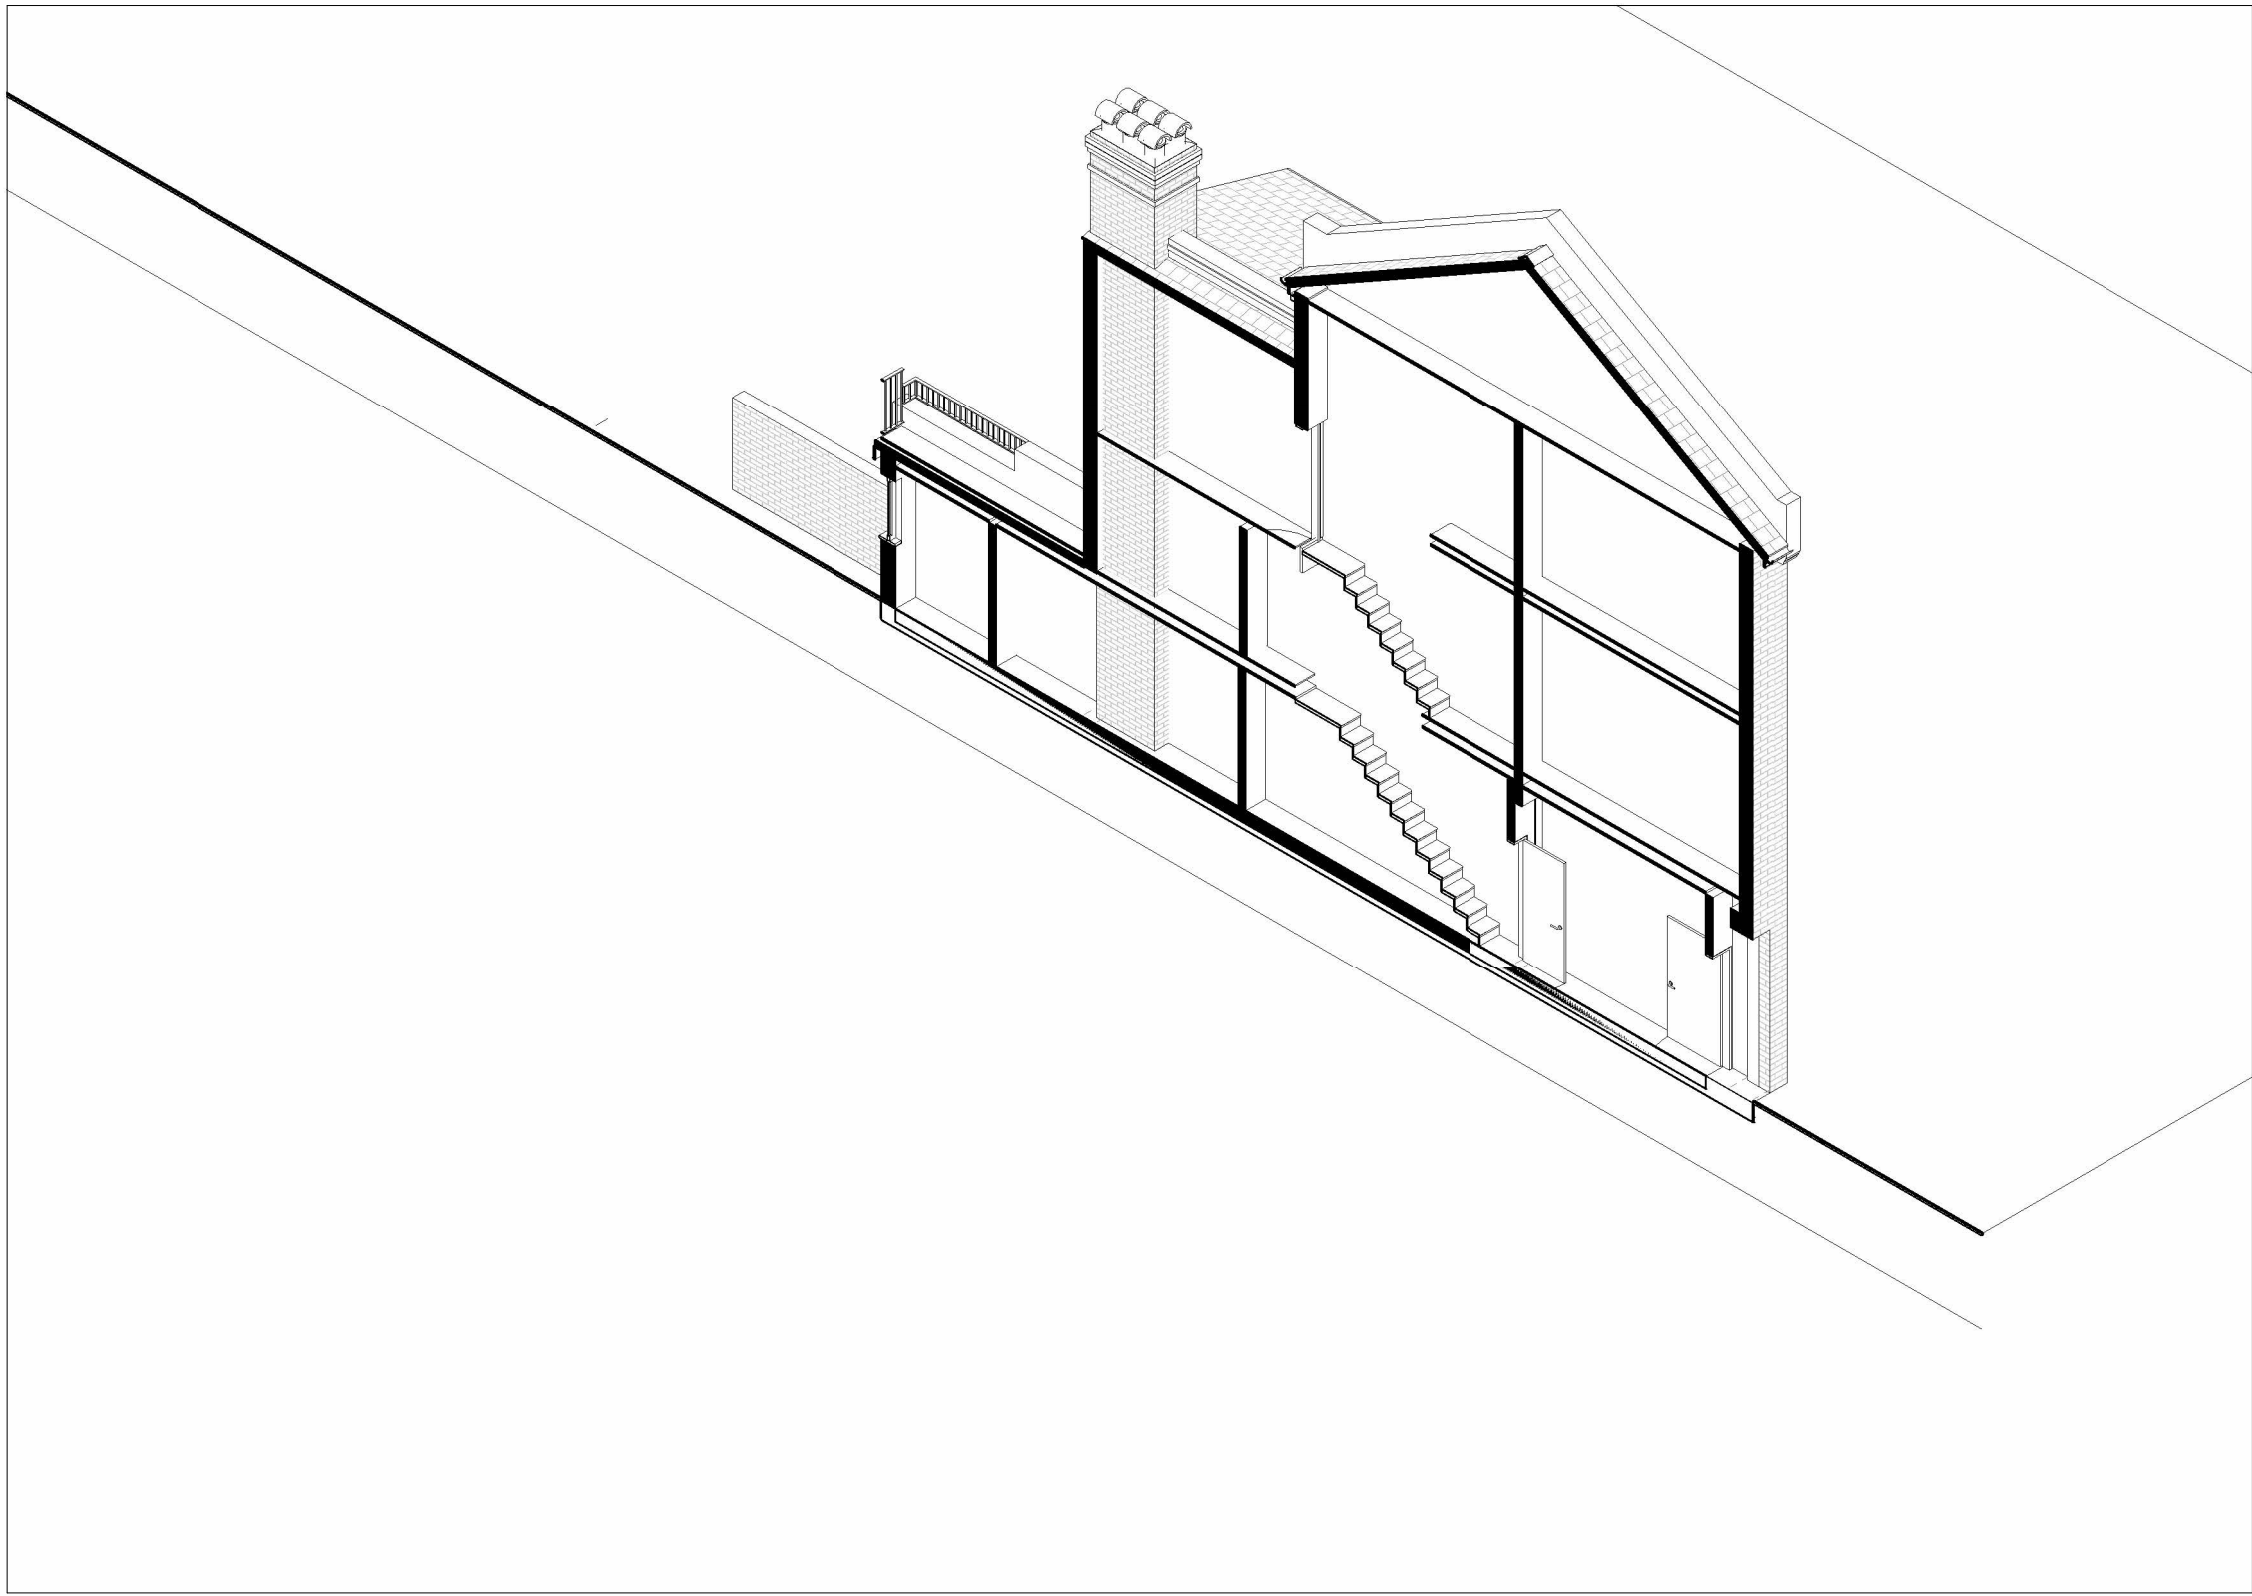

04 04-06-04 - Existing - 3D Sections - Section 4

NOTES FOR CONTRACTOR & CLIENT

AREAL MEASUREMENT & SCALE
FOR ELECTRONIC DATA FILE
DO NOT SCALE FROM THIS DRAWING
STRUCTURE
NOTES FOR CONTRACTOR & CLIENT
FOR BUILDING REGULATIONS COMPLIANCE ONLY
VERIFICATION OF SITE DIMENSIONS
DEVIATIONS FROM PROPOSED DRAWINGS
ASSOCIATED DRAWINGS & SPECIFICATIONS
EXTERNAL CONSULTANT INFORMATION
MANUFACTURE'S GUIDANCE

REVISION	DATE	AUTHOR	STATUS	AMENDMENT
1	22/02/2023	CJW	PRELIM	Existing Drawing Issue

PROJECT TITLE
22136 - 33 Victoria Road, London, N4 3SJ
DRAWING NO - DRAWING NAME - REVISION
04-06 - Existing - 3D Sections - Rev 1
DATE
James Gibbons