




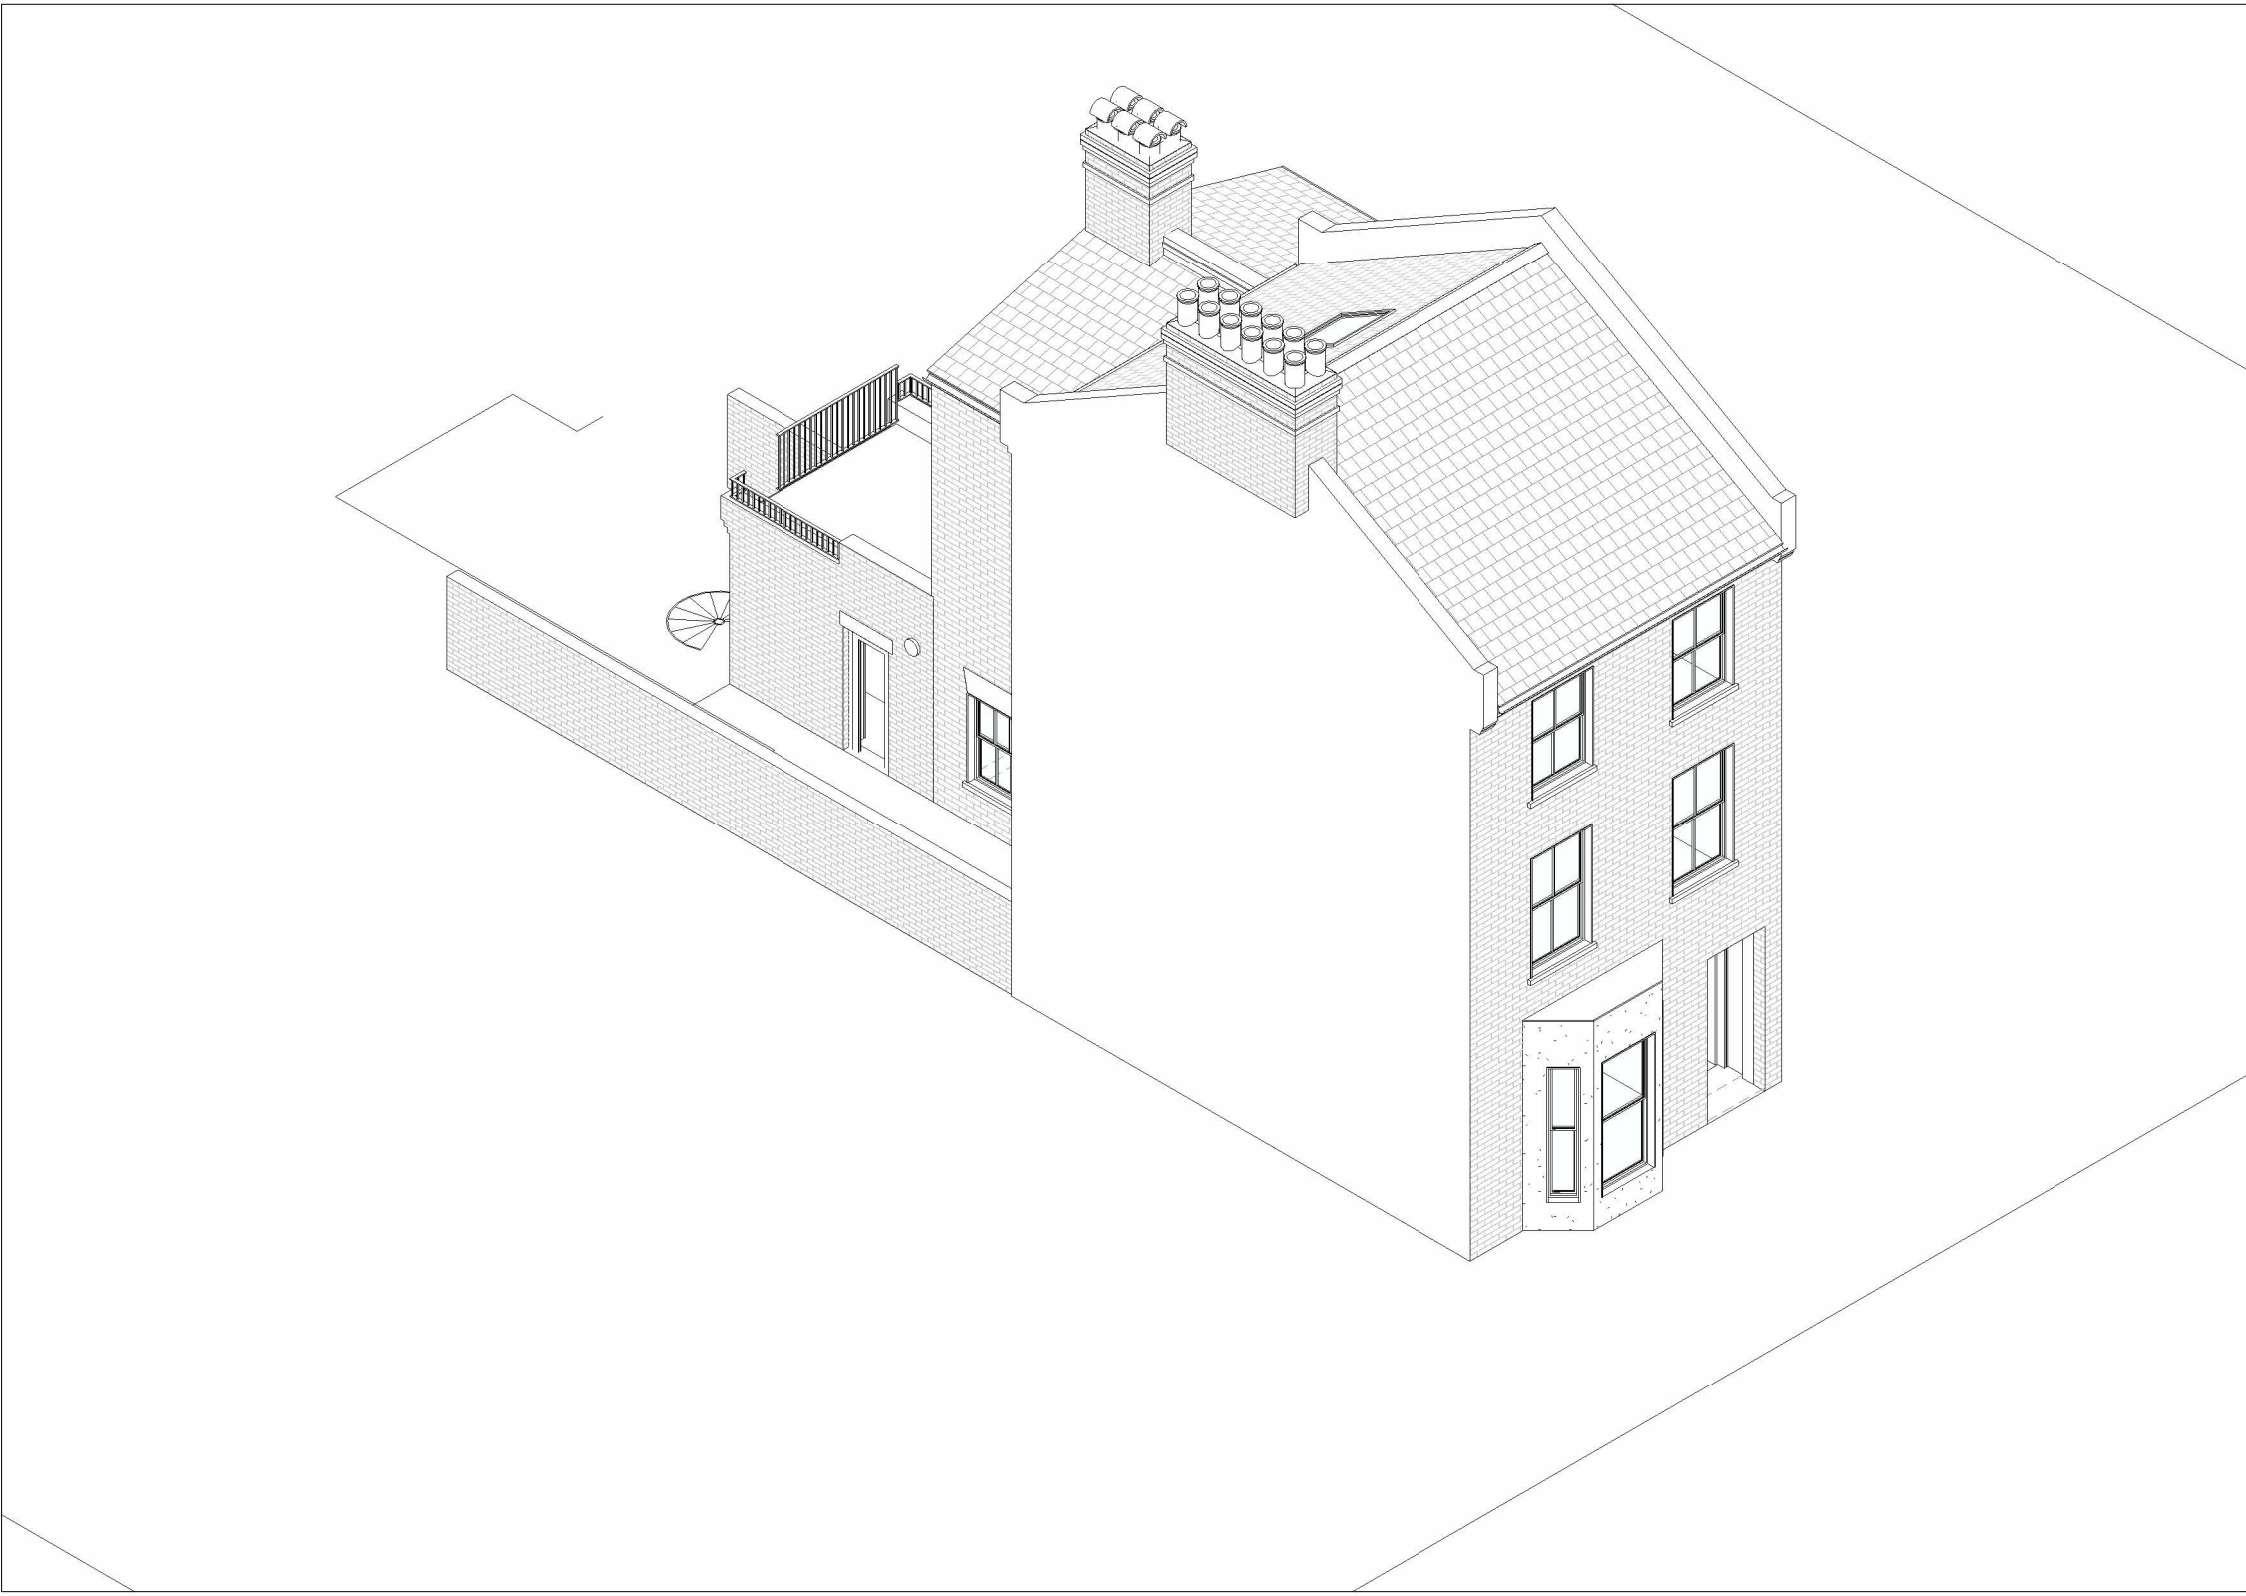


01 04-04-01- Existing - Aerial Views - Front Left

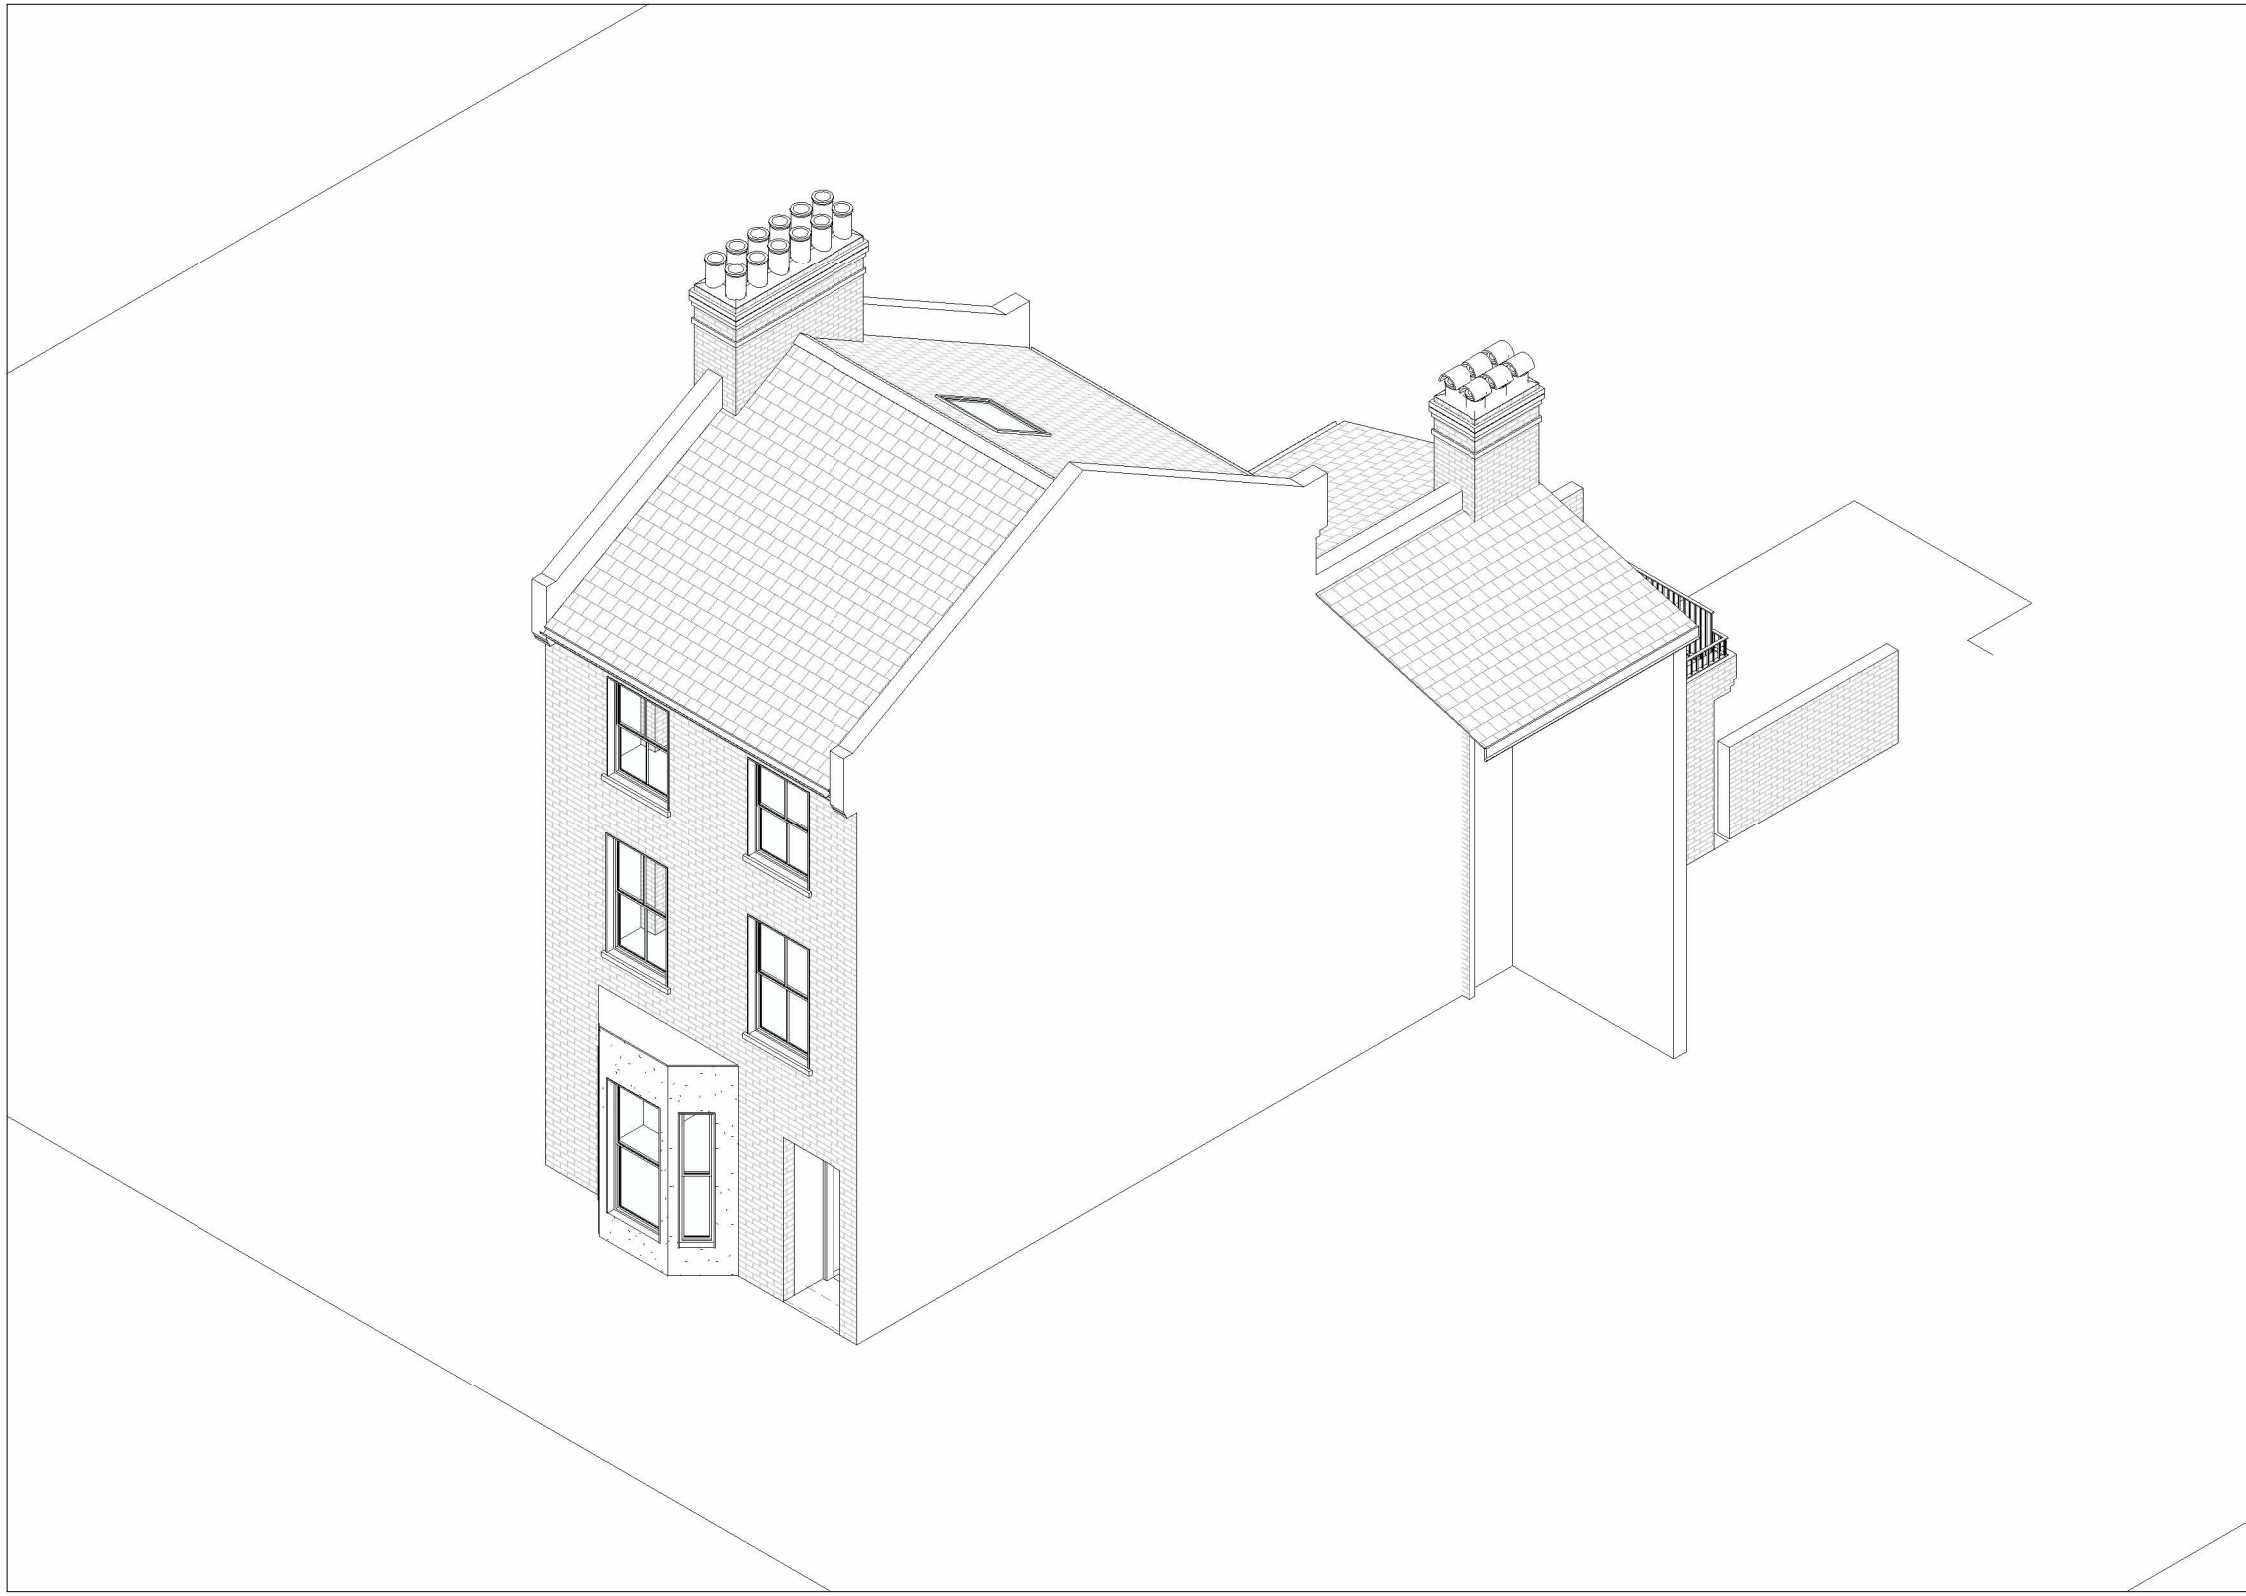

02 04-04-02 - Existing - Aerial Views - Front Right

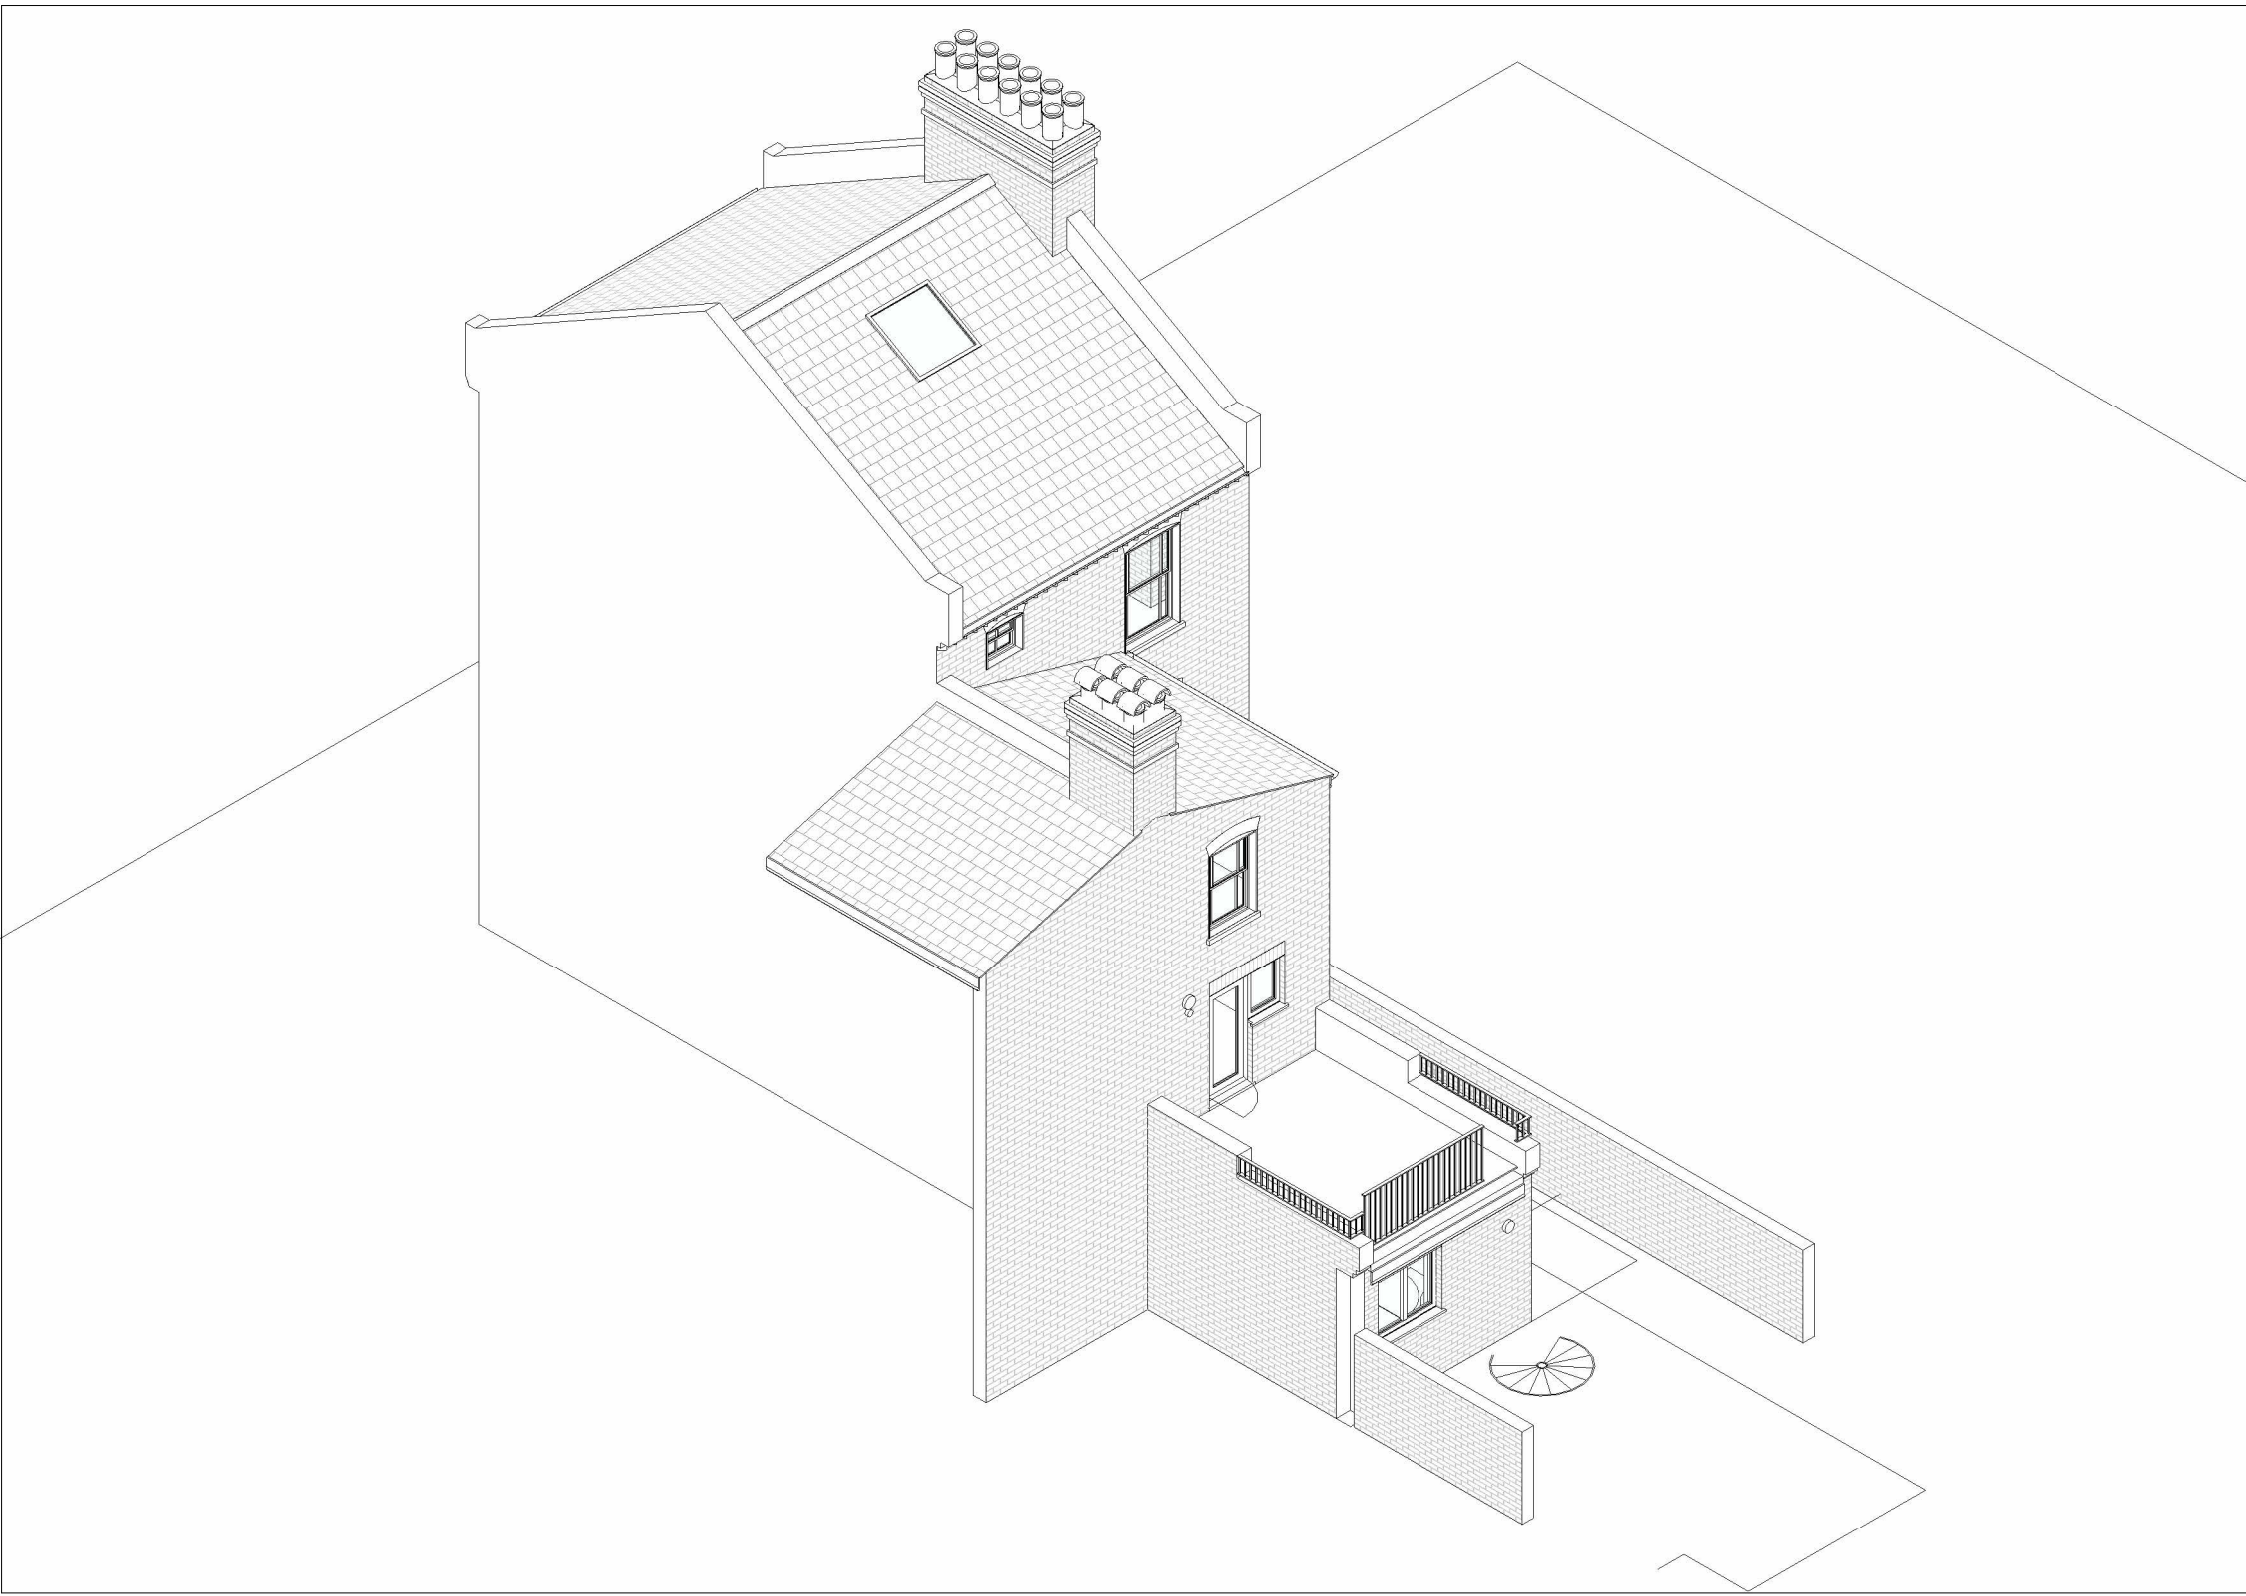

03 04-04-03 - Existing - Aerial Views - Rear Left

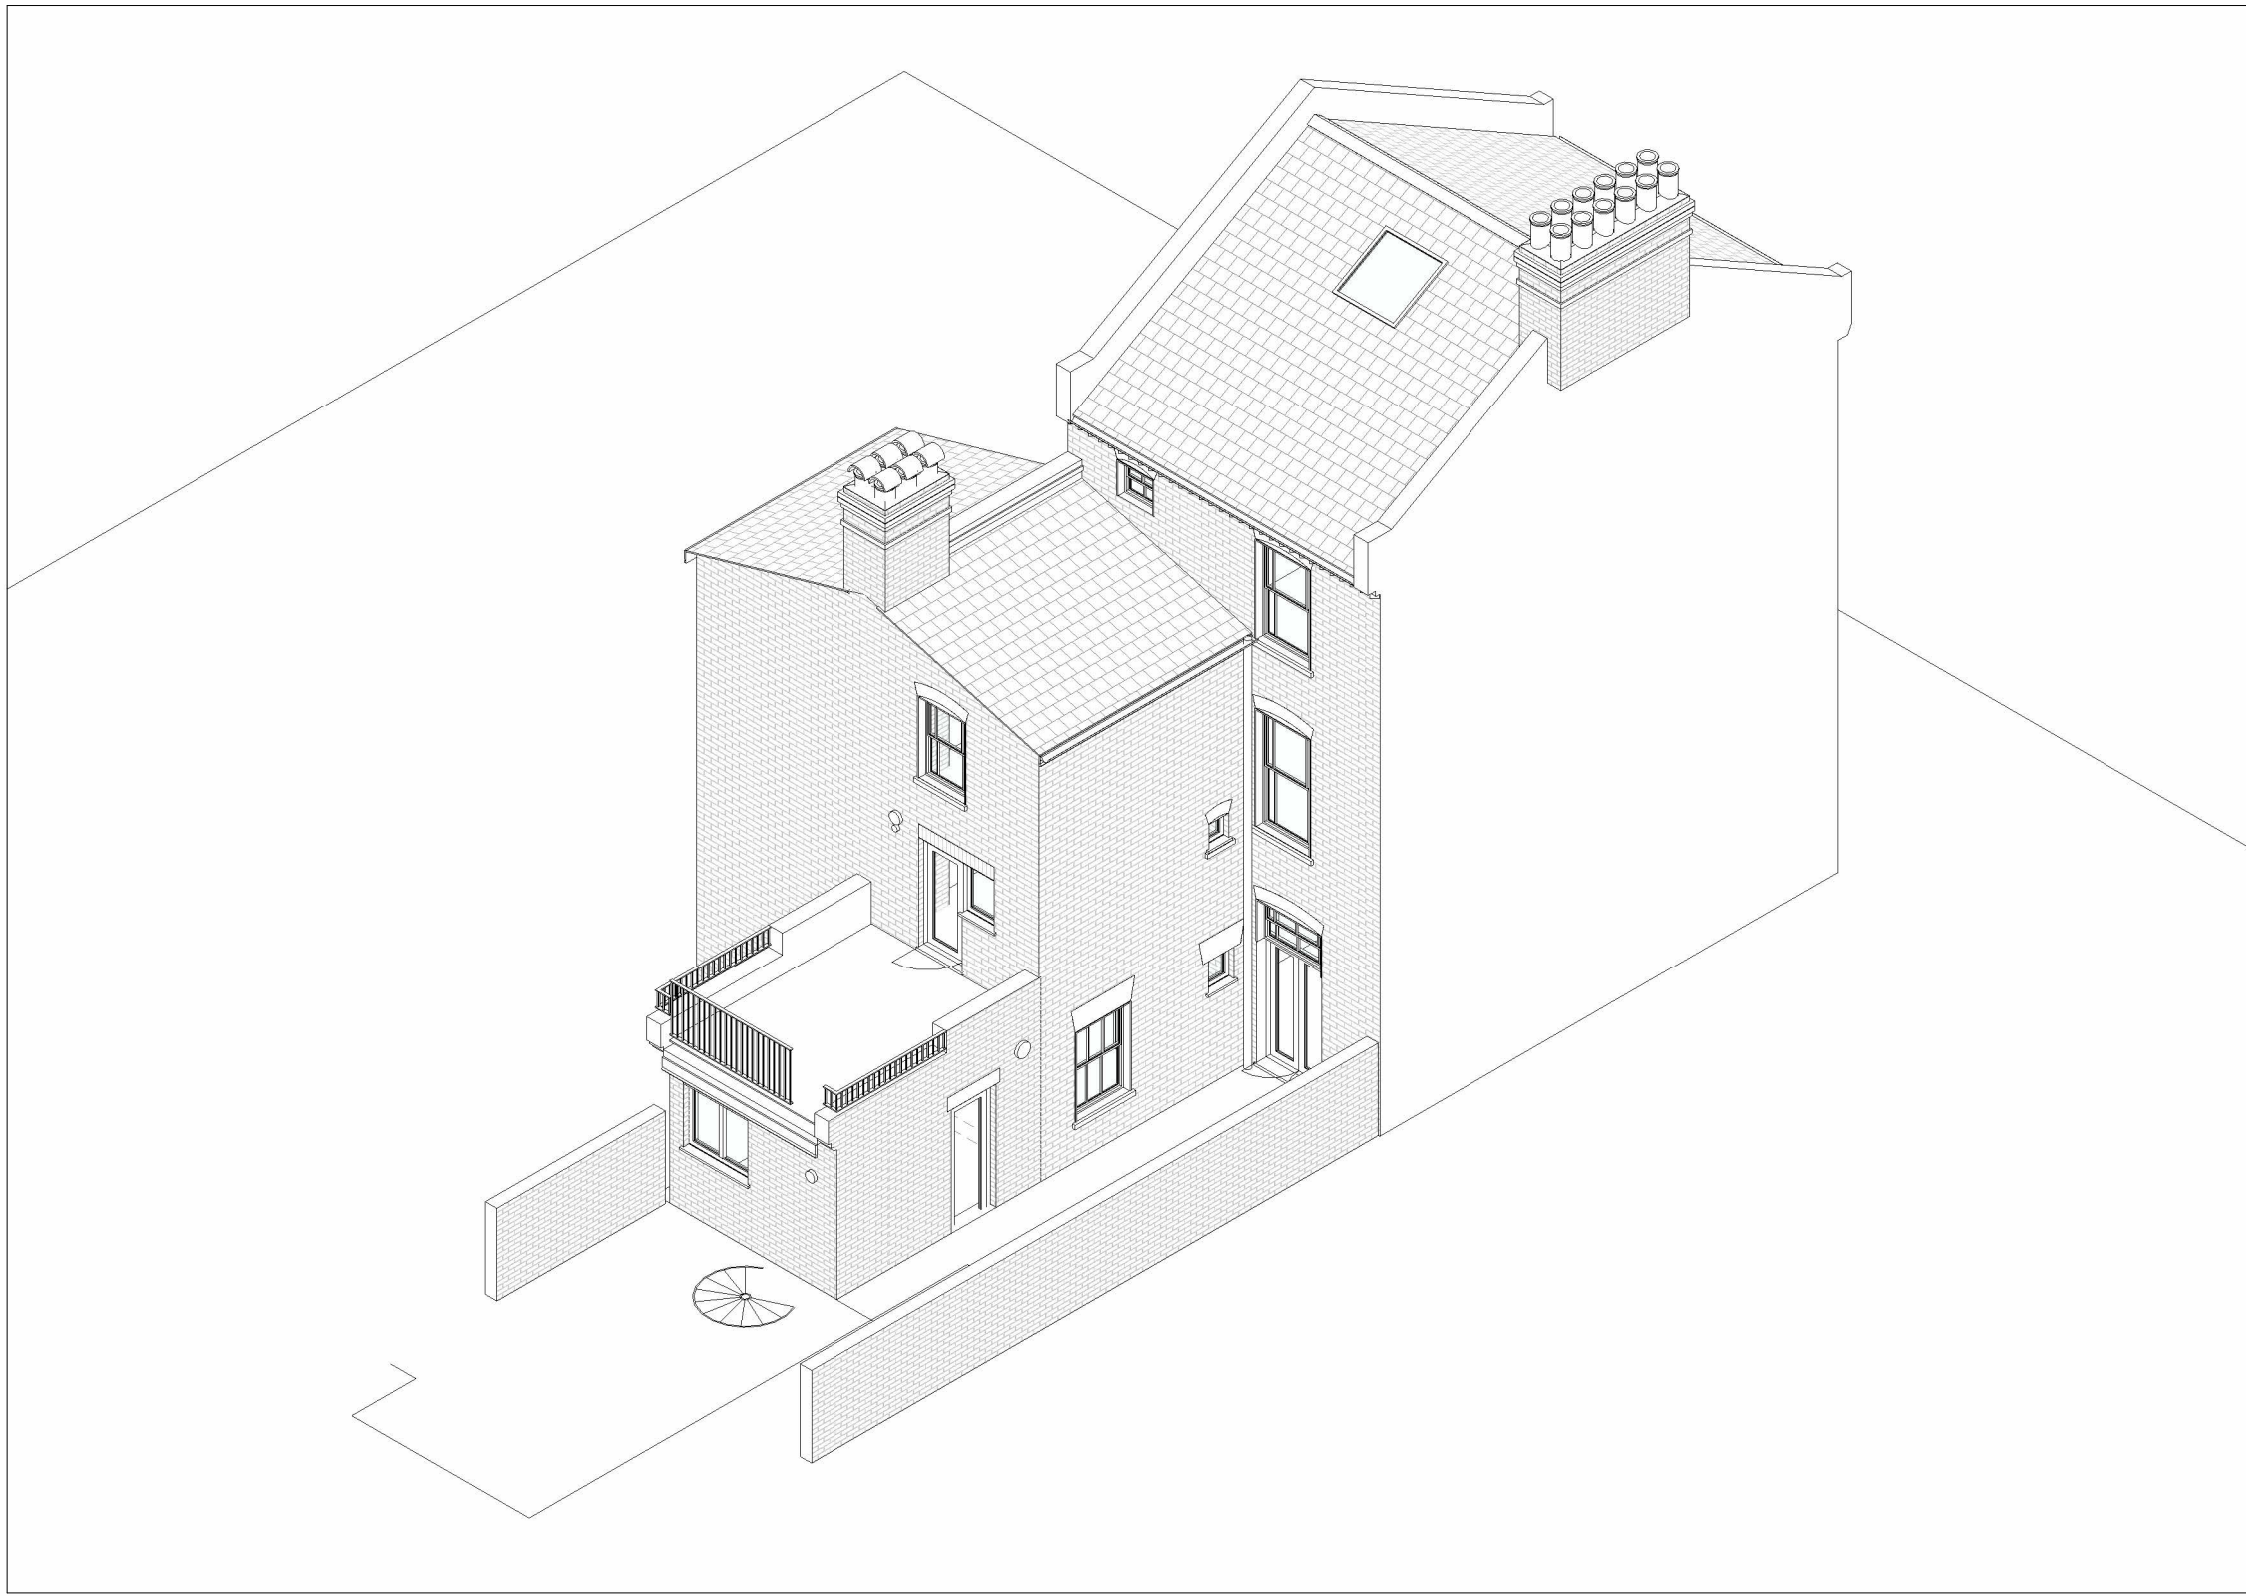

04 04-04-04 - Existing - Aerial Views - Rear Right

NOTES FOR CONTRACTOR & CLIENT

AREAL MEASUREMENT & SCALE
FOR ELECTRONIC DATA FILE
DO NOT SCALE FROM THE DRAWING
STRUCTURE
MANUFACTURE'S GUIDANCE
ASSOCIATED DRAWINGS & SPECIFICATIONS
EXTERNAL CONSULTANT INFORMATION

NOTIFICATION OF SITE EMERGENCIES
DEVIATIONS FROM PROPOSED DRAWINGS
ASSOCIATED DRAWINGS & SPECIFICATIONS
EXTERNAL CONSULTANT INFORMATION

REVISION	DATE	AUTHOR	STATUS	AMENDMENT
1	22/02/2023	CJW	PRELIM	Existing Drawing Issue

PROJECT TITLE
22136 - 33 Victoria Road, London, N4 3SJ
DRAWING NO - DRAWING NAME - REVISION
04-04 - Existing - Aerial Views - Rev 1
6/8/21
James Gibbons