


Elevation Simplified As No Changes Proposed



01 04-02-01 - Existing - Elevations - Front
1 : 100

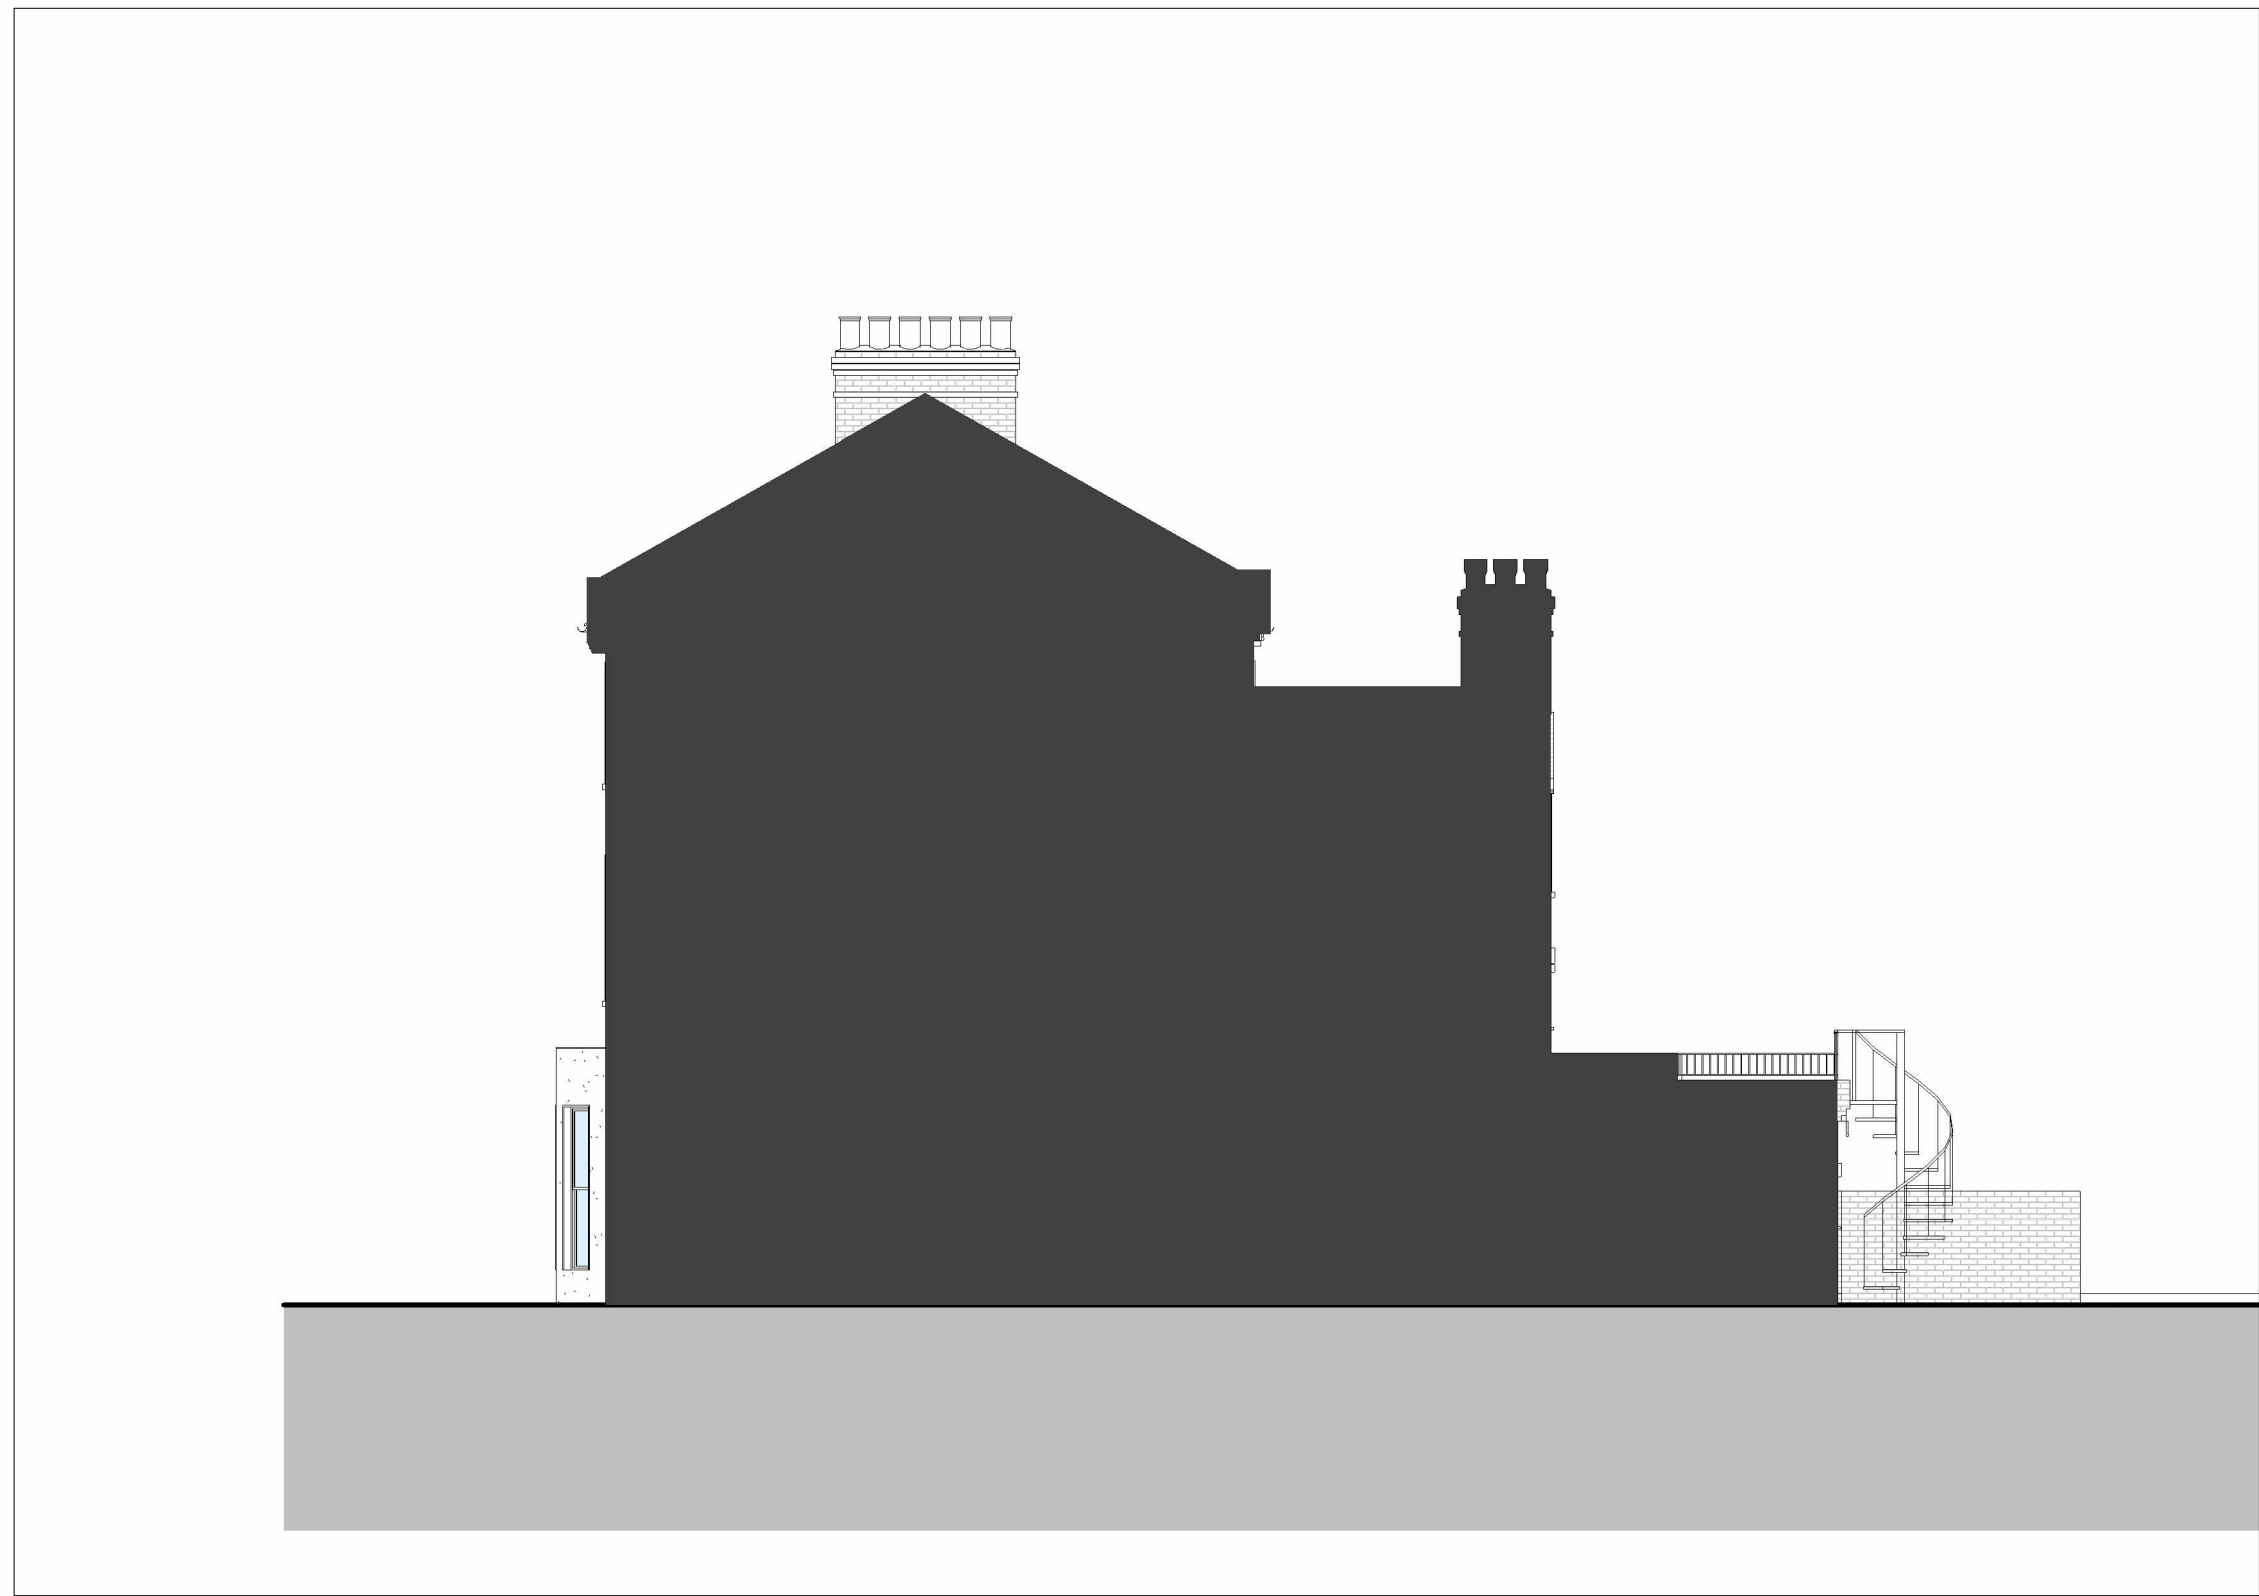

02 04-02-02 - Existing - Elevations - Right
1 : 100



03 04-02-03 - Existing - Elevations - Back
1 : 100



04 04-02-04 - Existing - Elevations - Left
1 : 100

0 1M 5M 10M

NOTES FOR CONTRACTOR & CLIENT

AREAL MEASUREMENT & SCALE
ALL MEASUREMENTS ARE TO FACE UNLESS OTHERWISE STATED.
DO NOT SCALE FROM THIS DRAWING.
STRUCTURE
ALL CONSTRUCTION SHALL BE IN ACCORDANCE WITH THE BUILDING REGULATIONS AND THE SPECIFICATIONS OF THE MATERIALS USED.
MANUFACTURE & FINISHES
ALL MATERIALS AND FINISHES SHALL BE OF A QUALITY AND STANDARD SUITABLE FOR THE EXTERIOR OF A BUILDING.
NOTES FOR CONTRACTOR & CLIENT
ALL WORK SHALL BE DONE IN ACCORDANCE WITH THE BUILDING REGULATIONS AND THE SPECIFICATIONS OF THE MATERIALS USED.
NOTES FOR CONTRACTOR & CLIENT
ALL WORK SHALL BE DONE IN ACCORDANCE WITH THE BUILDING REGULATIONS AND THE SPECIFICATIONS OF THE MATERIALS USED.

REVISION	DATE	AUTHOR	STATUS	AMENDMENT
1	22/02/2023	CJW	PRELIM	Existing Drawing Issue

PROJECT TITLE
22136 - 33 Victoria Road, London, N4 3SJ
DRAWING NO - DRAWING NAME - REVISION
04-02 - Existing - Elevations - Rev 1
RBN
James Gibbons