




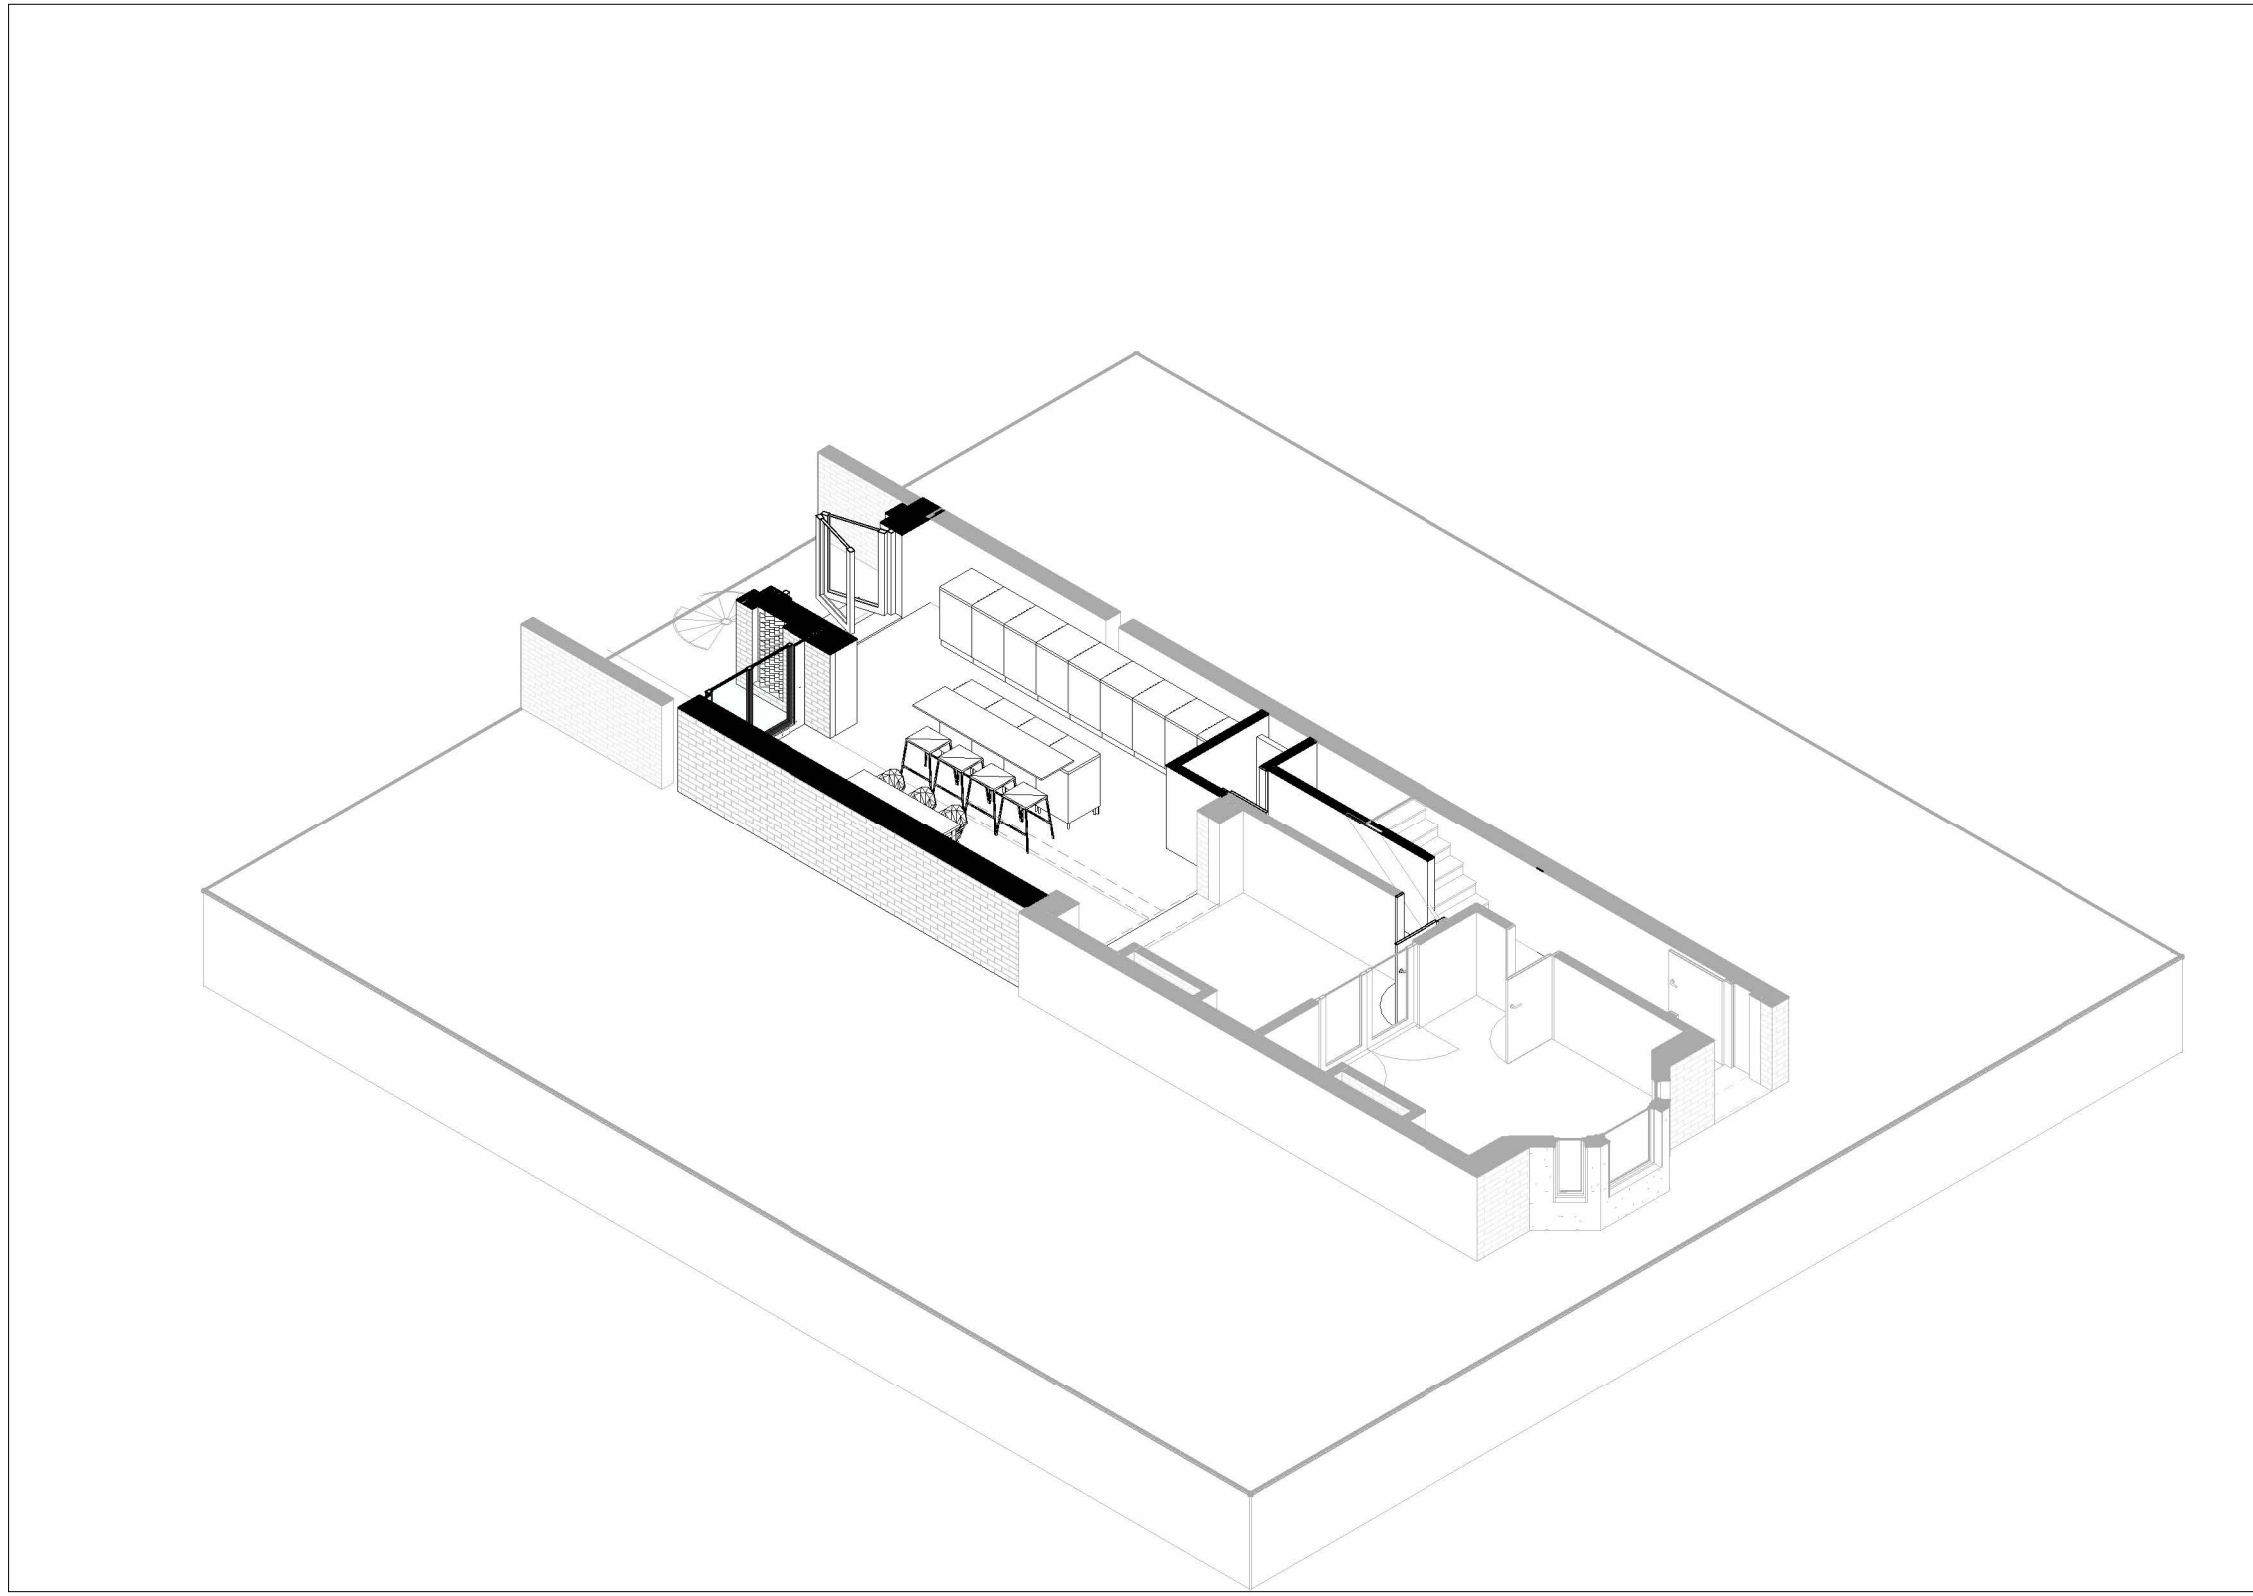


01 06-05-01 - Proposed - 3D Plans - Level 0

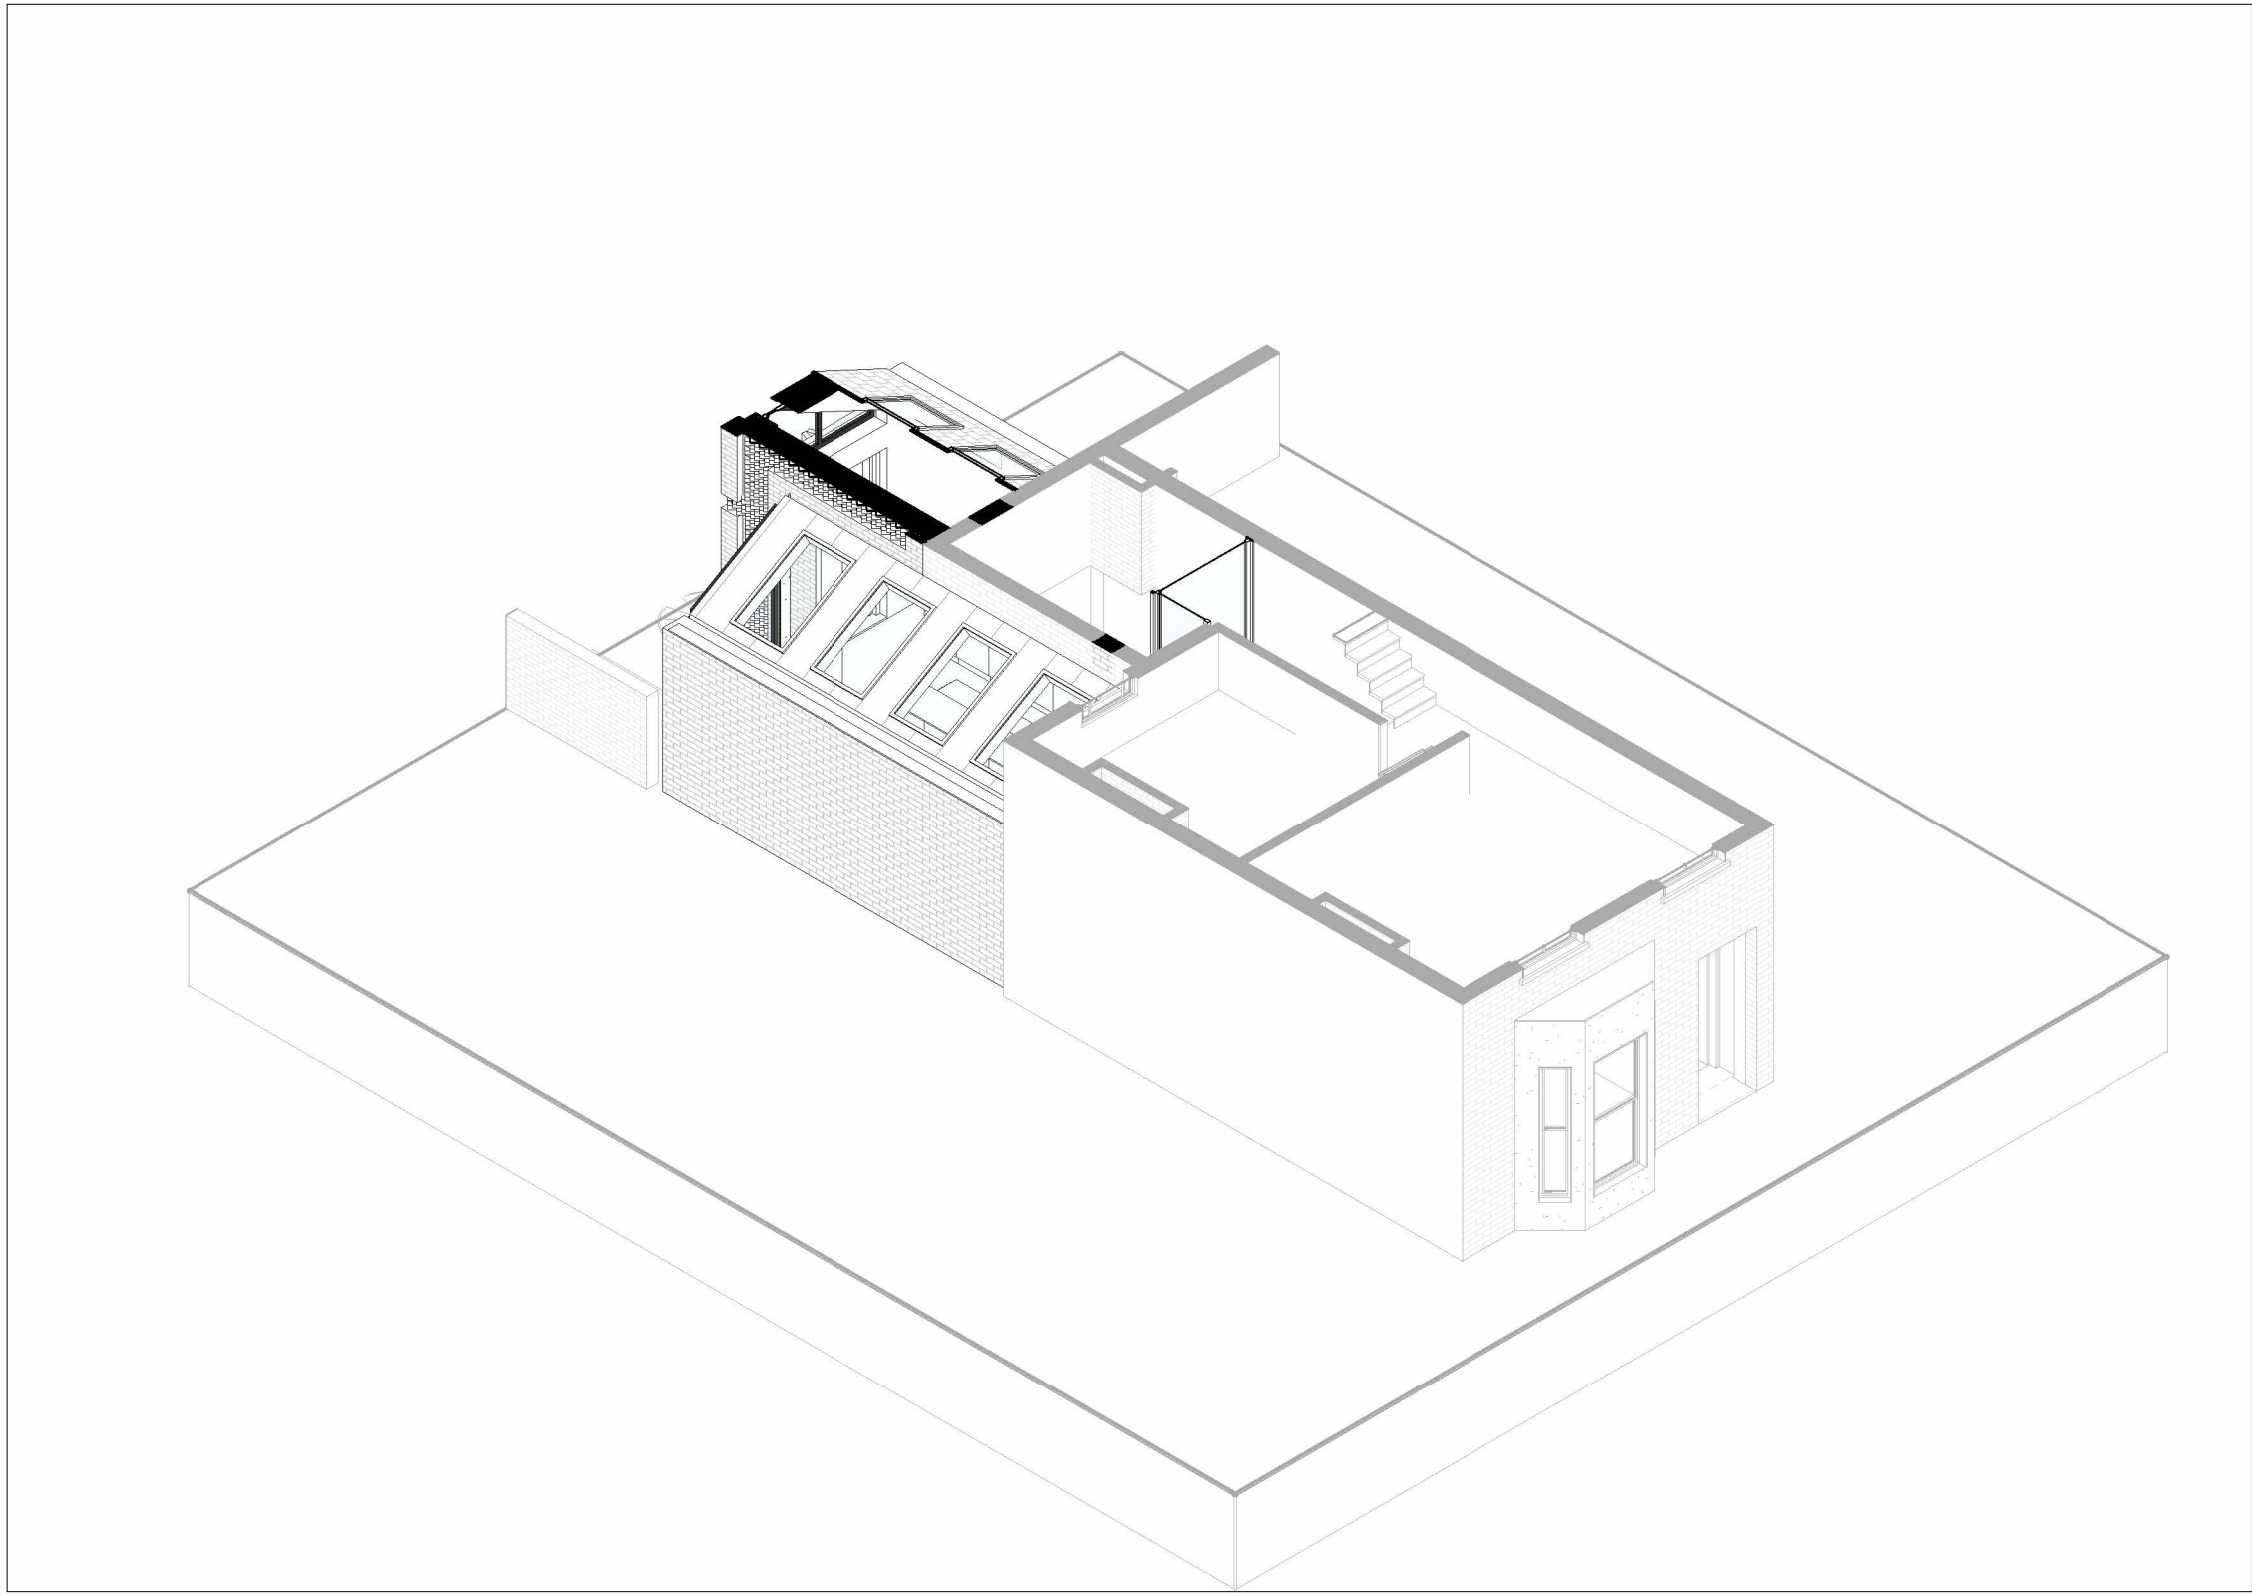

02 06-05-02 - Proposed - 3D Plans - Level 1

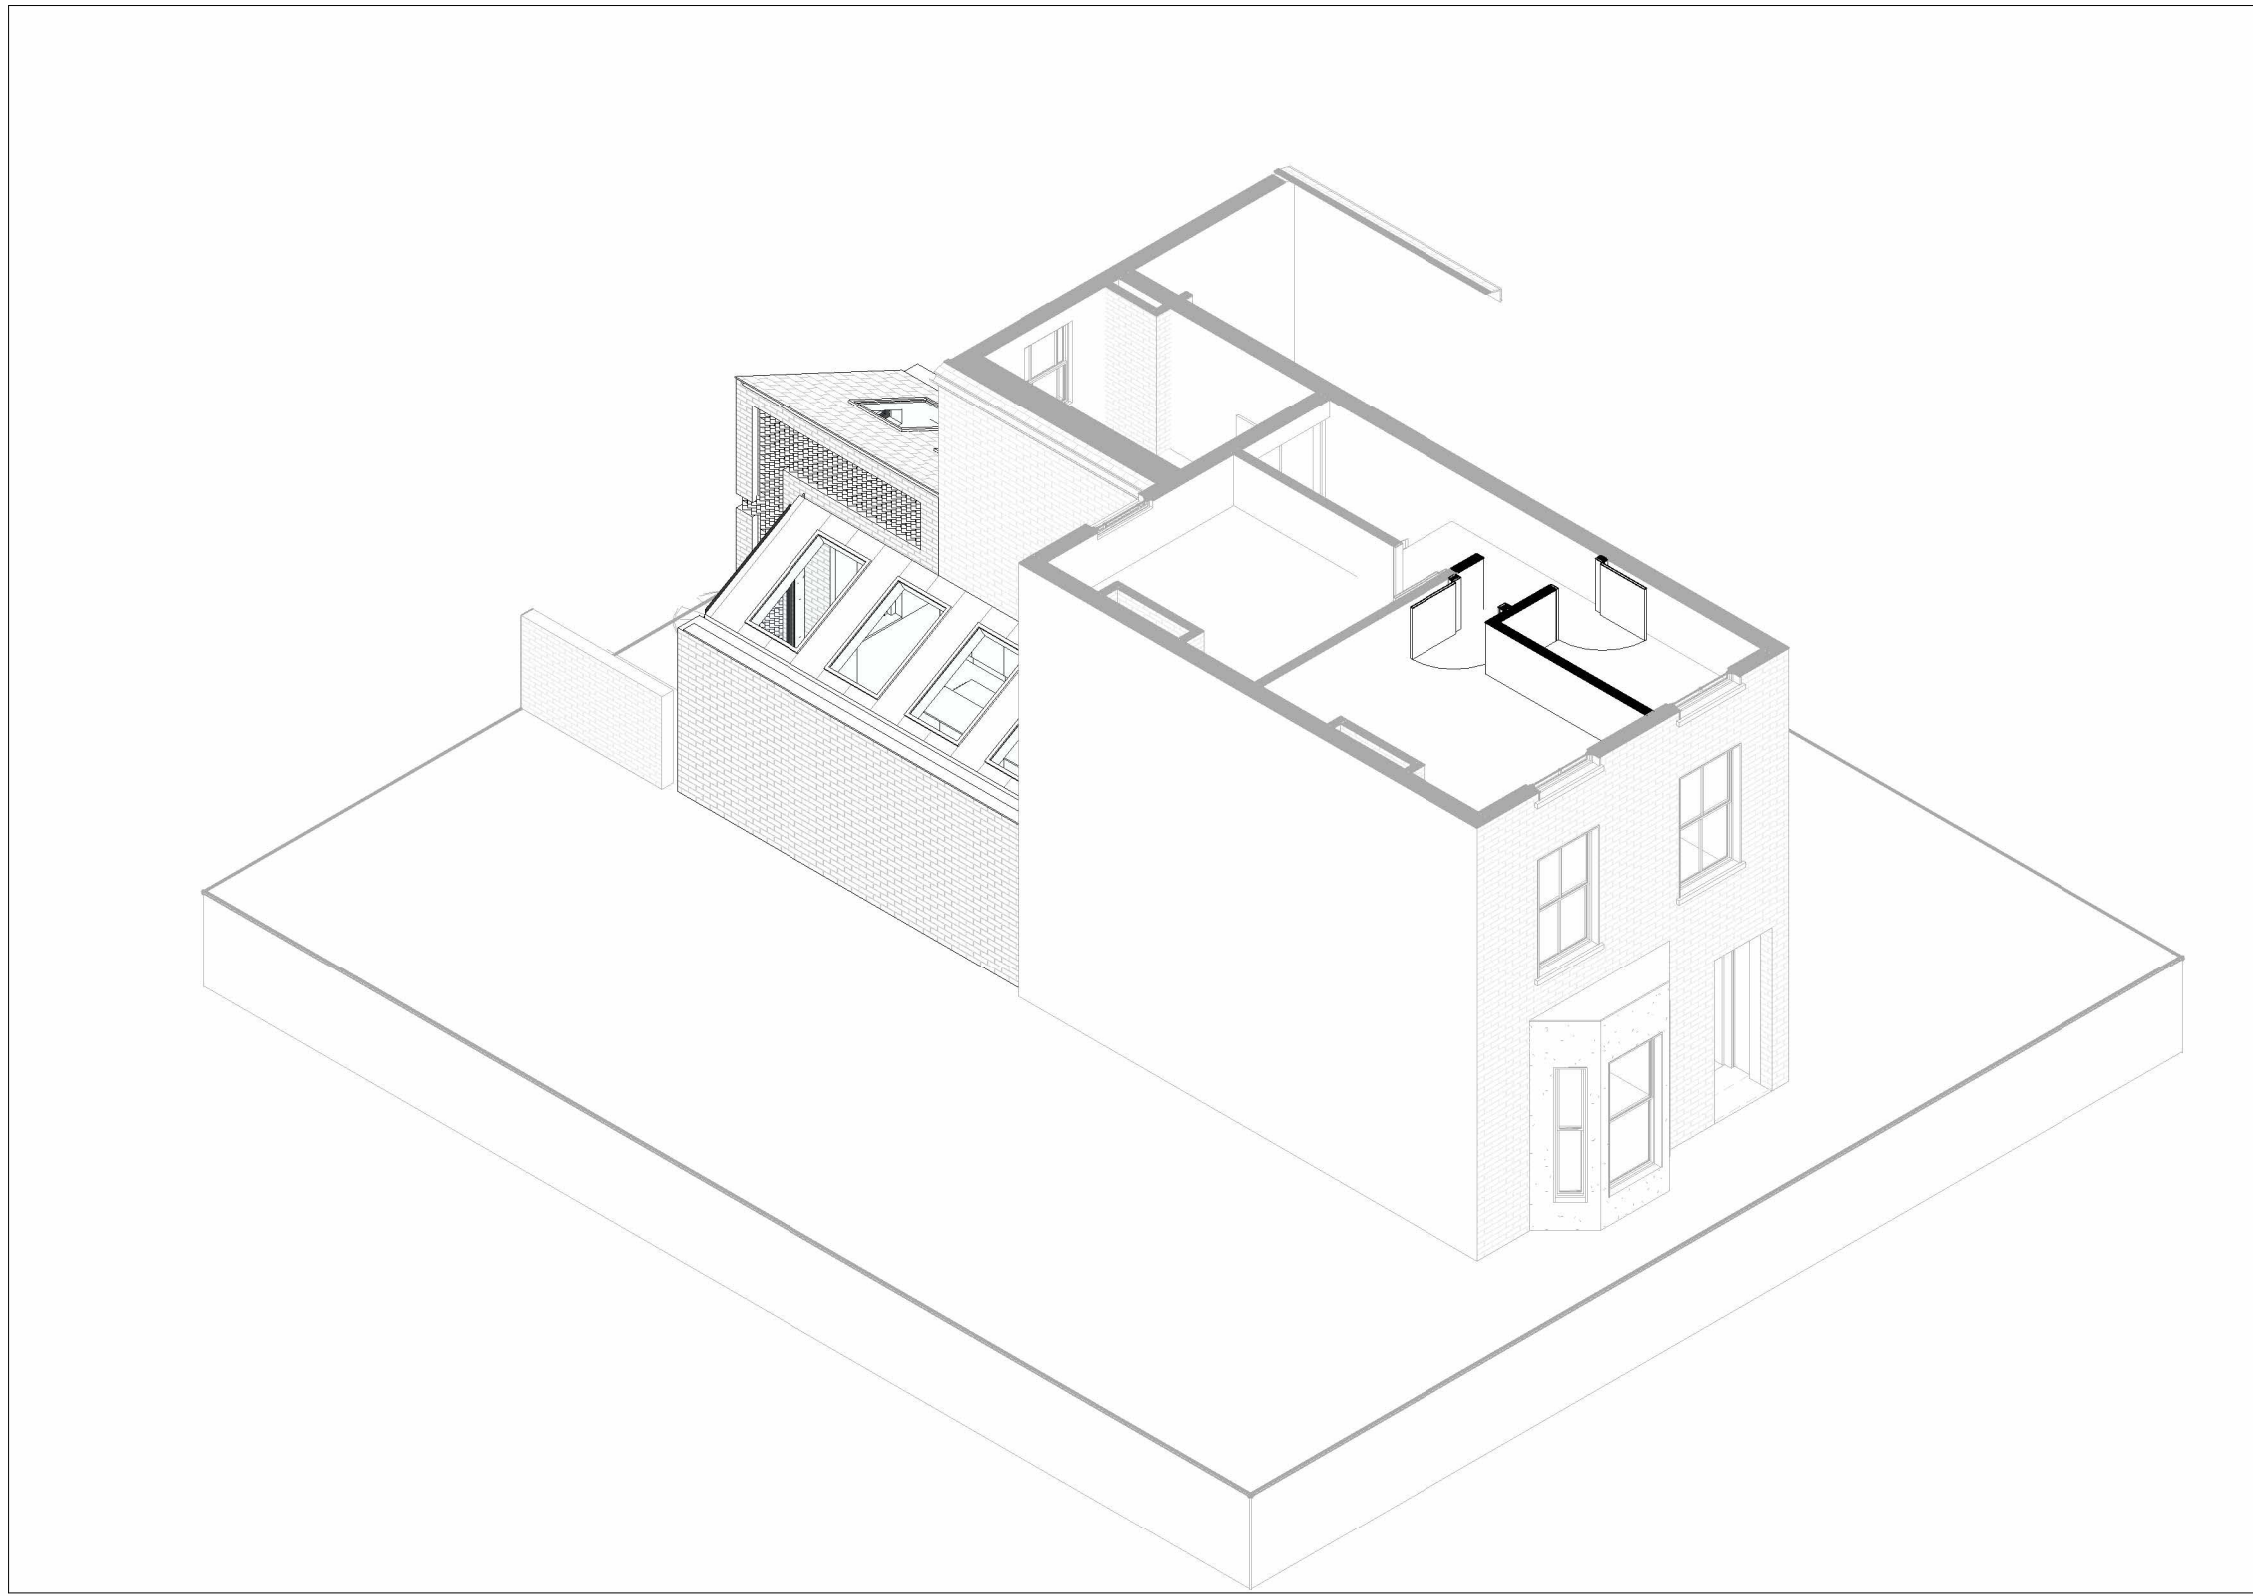

03 06-05-03 - Proposed - 3D Plans - Level 2

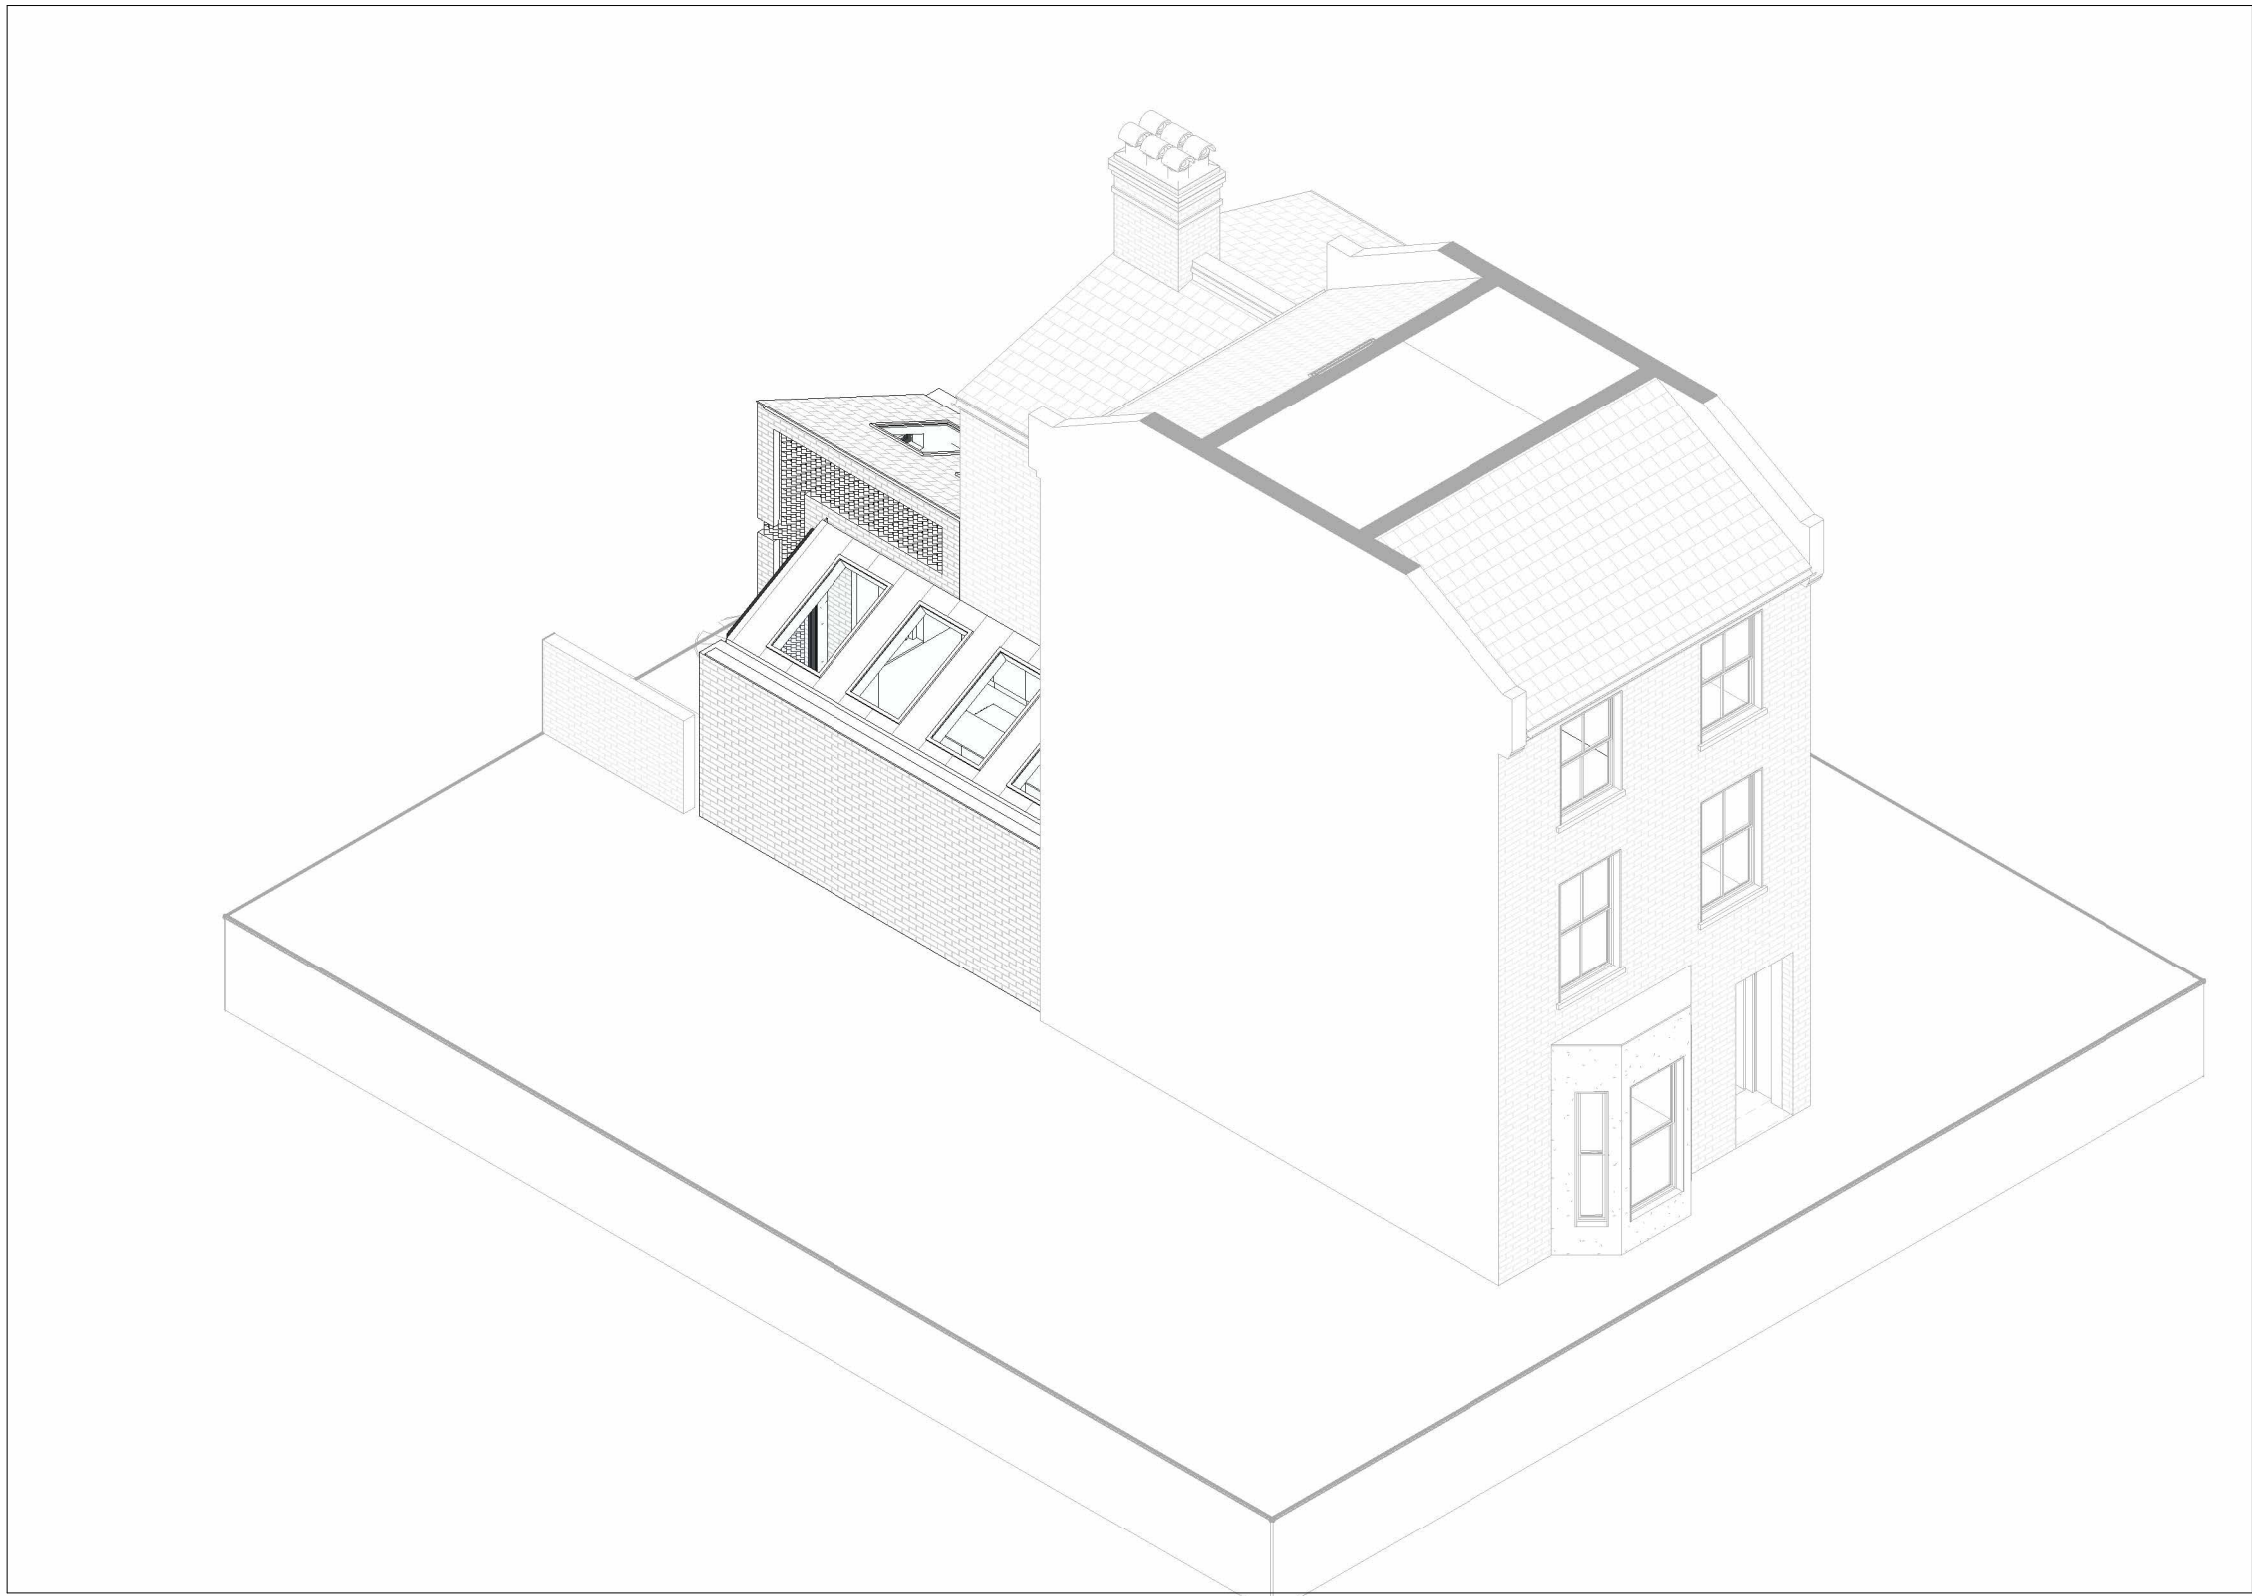

04 06-05-04 - Proposed - 3D Plans - Roof

NOTES FOR CONTRACTOR & CLIENT

AREAL MEASUREMENT & SCALE
FOR ELECTRONIC DATA FILE
DO NOT SCALE FROM THE DRAWING
STRUCTURE
FOR BUILDING REGULATIONS COMPLIANCE ONLY
VERIFICATION OF SITE DIMENSIONS
ASSOCIATED DRAWINGS & SPECIFICATIONS
EXTERNAL CONSULTANT INFORMATION

REVISION	DATE	AUTHOR	STATUS	AMENDMENT
1	25/02/2023	CJW	PRELIM	Proposed Drawing Issue

PROJECT TITLE
22136 - 33 Victoria Road, London, N4 3SJ
DRAWING NO - DRAWING NAME - REVISION
06-05 - Proposed - 3D Plans - Rev 1
RSM
James Gibbons