






01 06-02-01 - Proposed - Elavations - Front
1 : 100

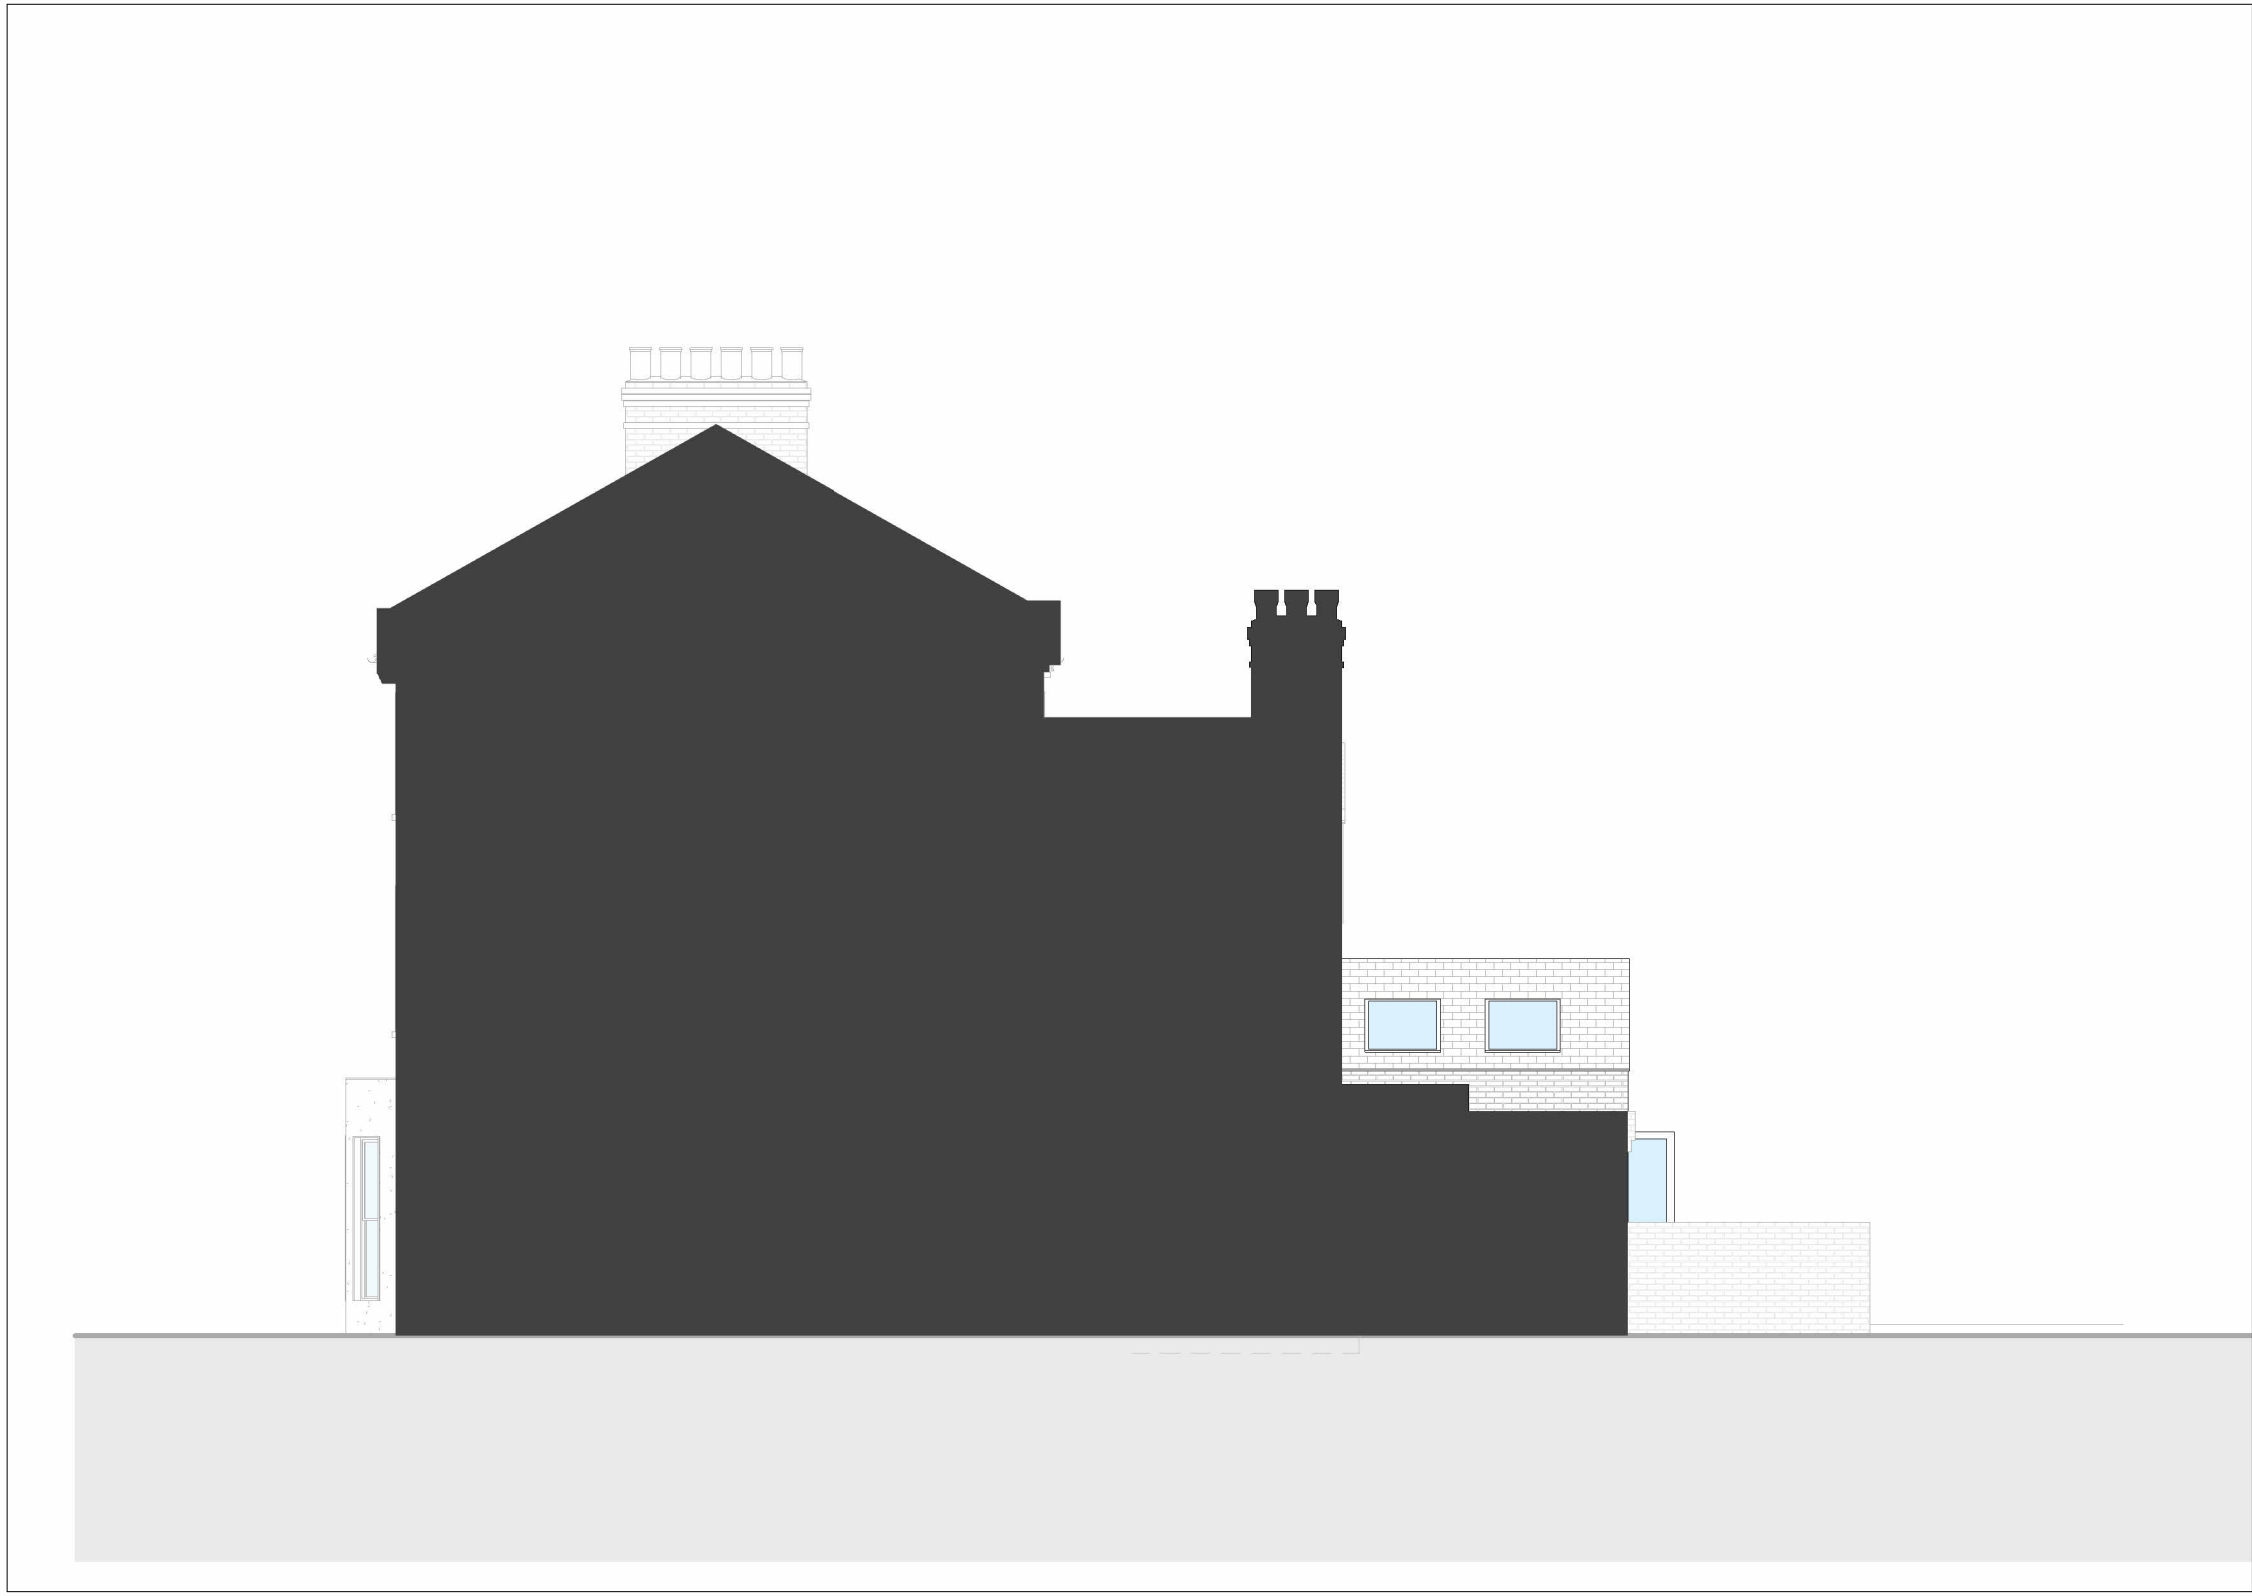

02 06-02-02 - Proposed - Elavations - Right
1 : 100

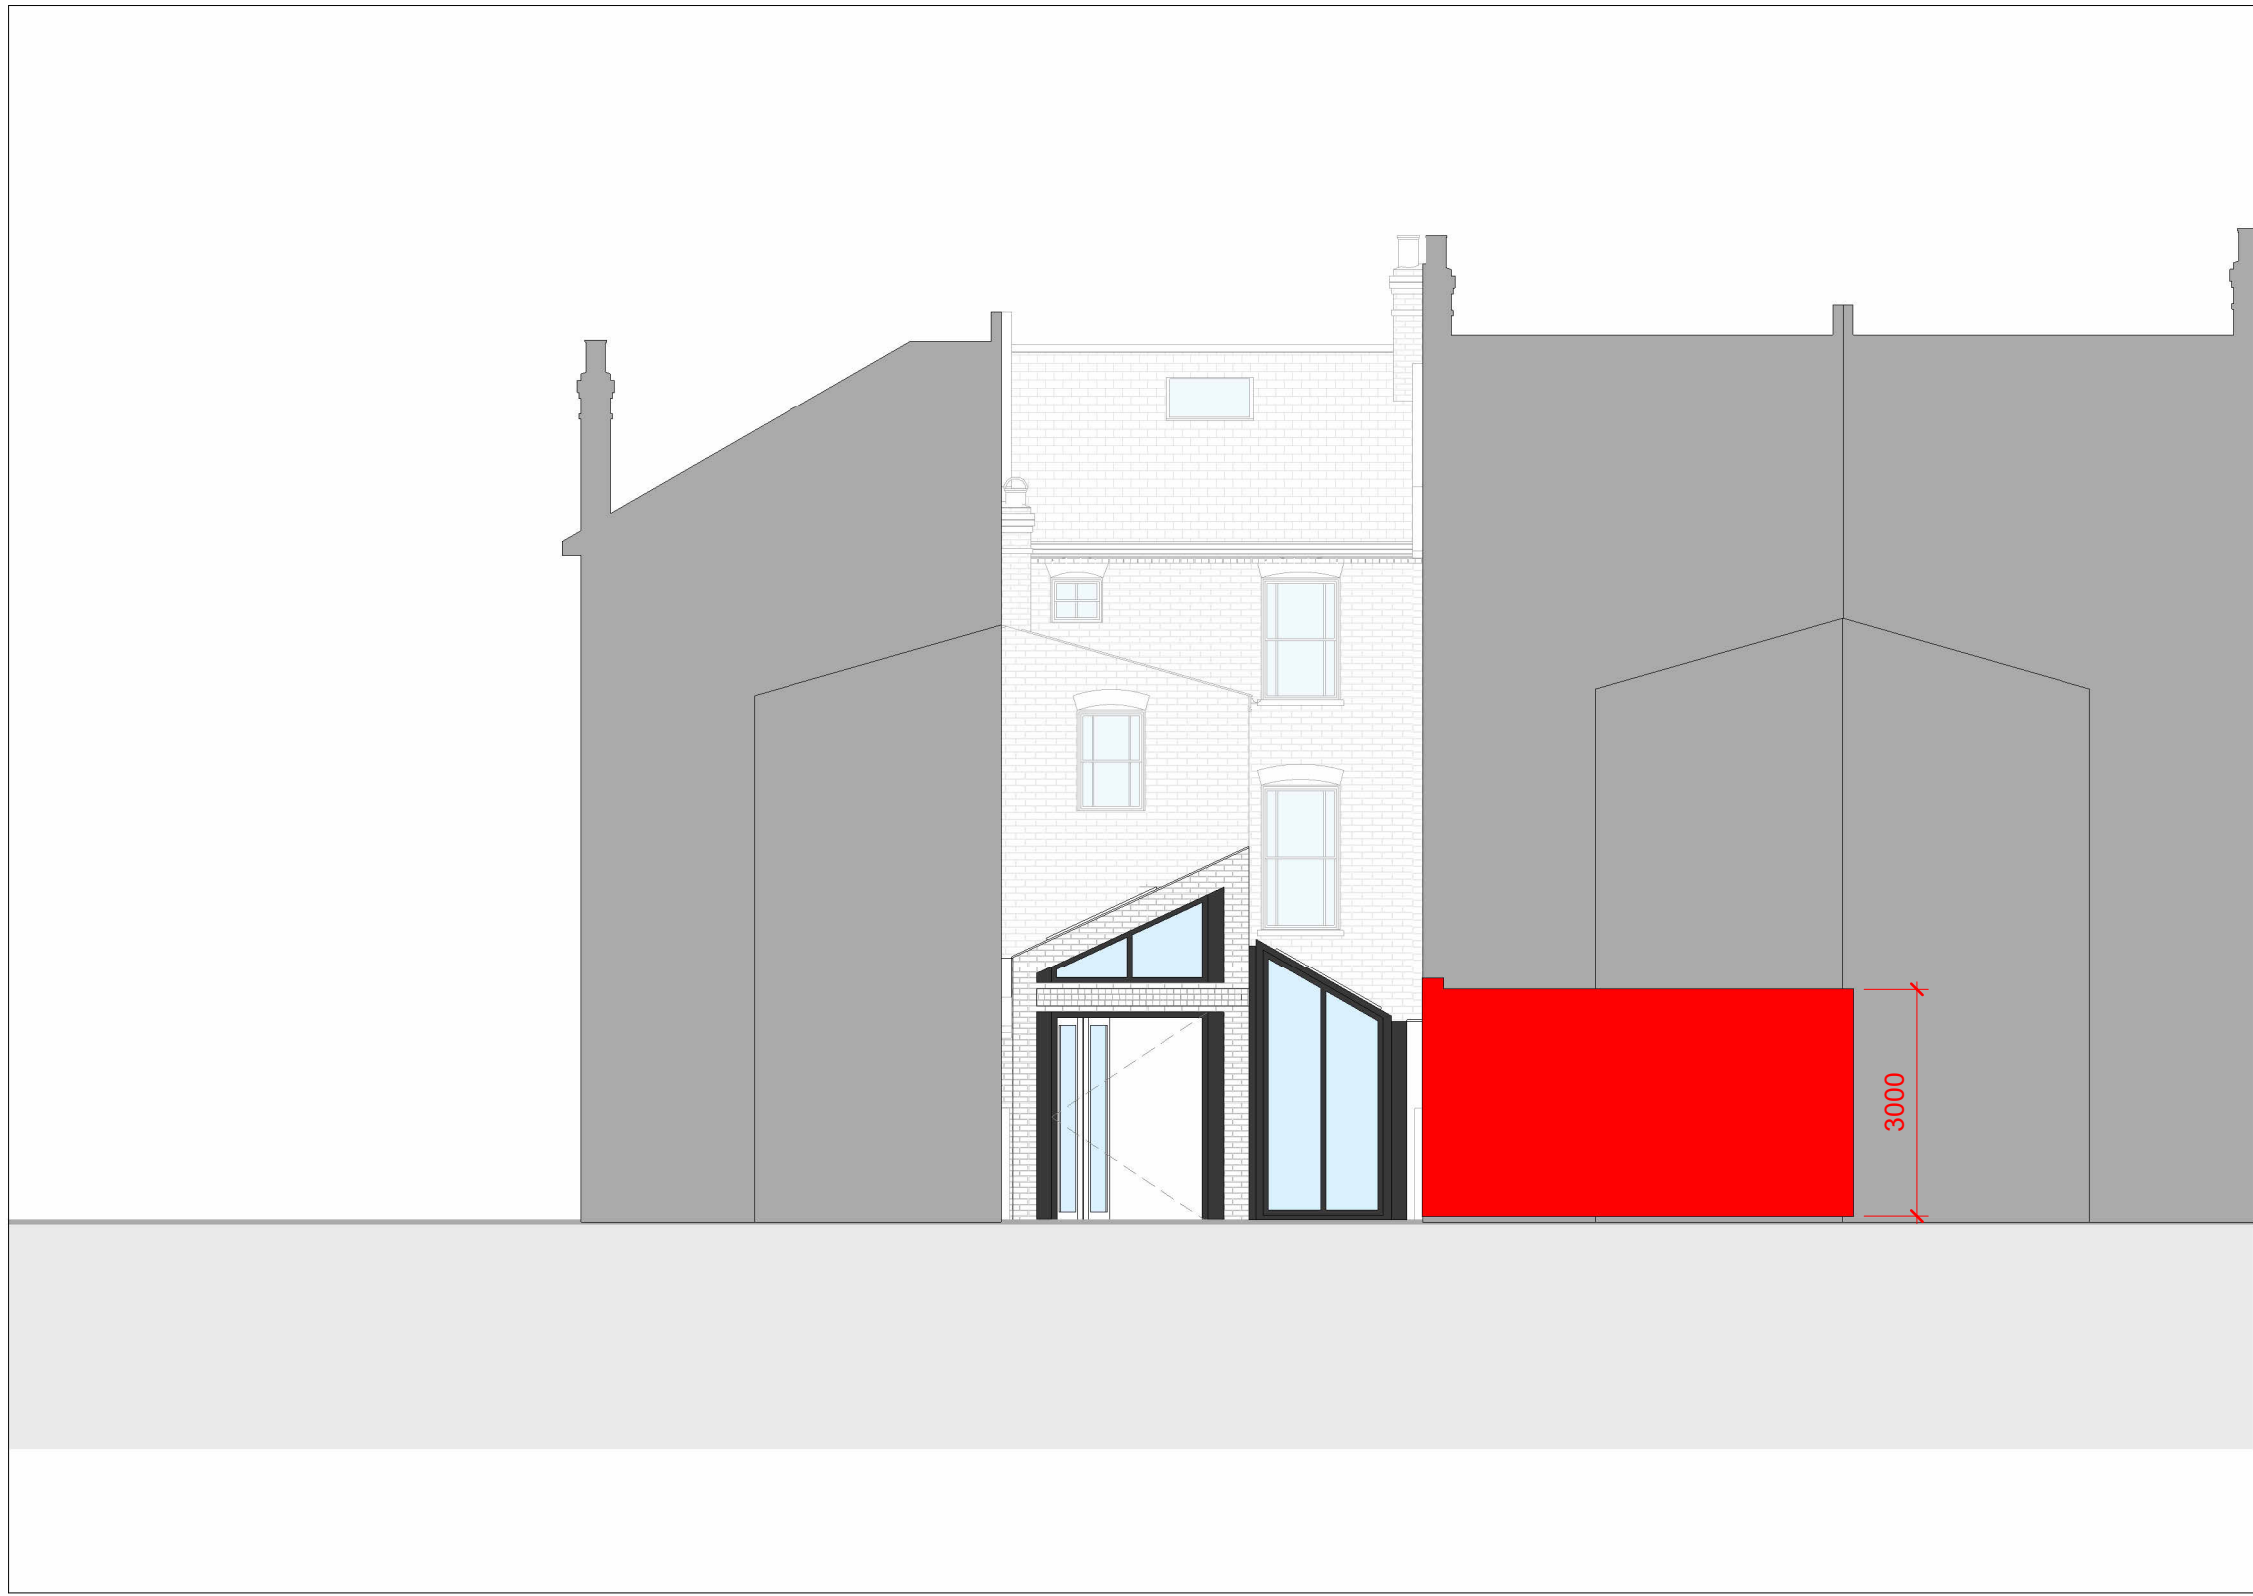

03 06-02-03 - Proposed - Elavations - Back
1 : 100

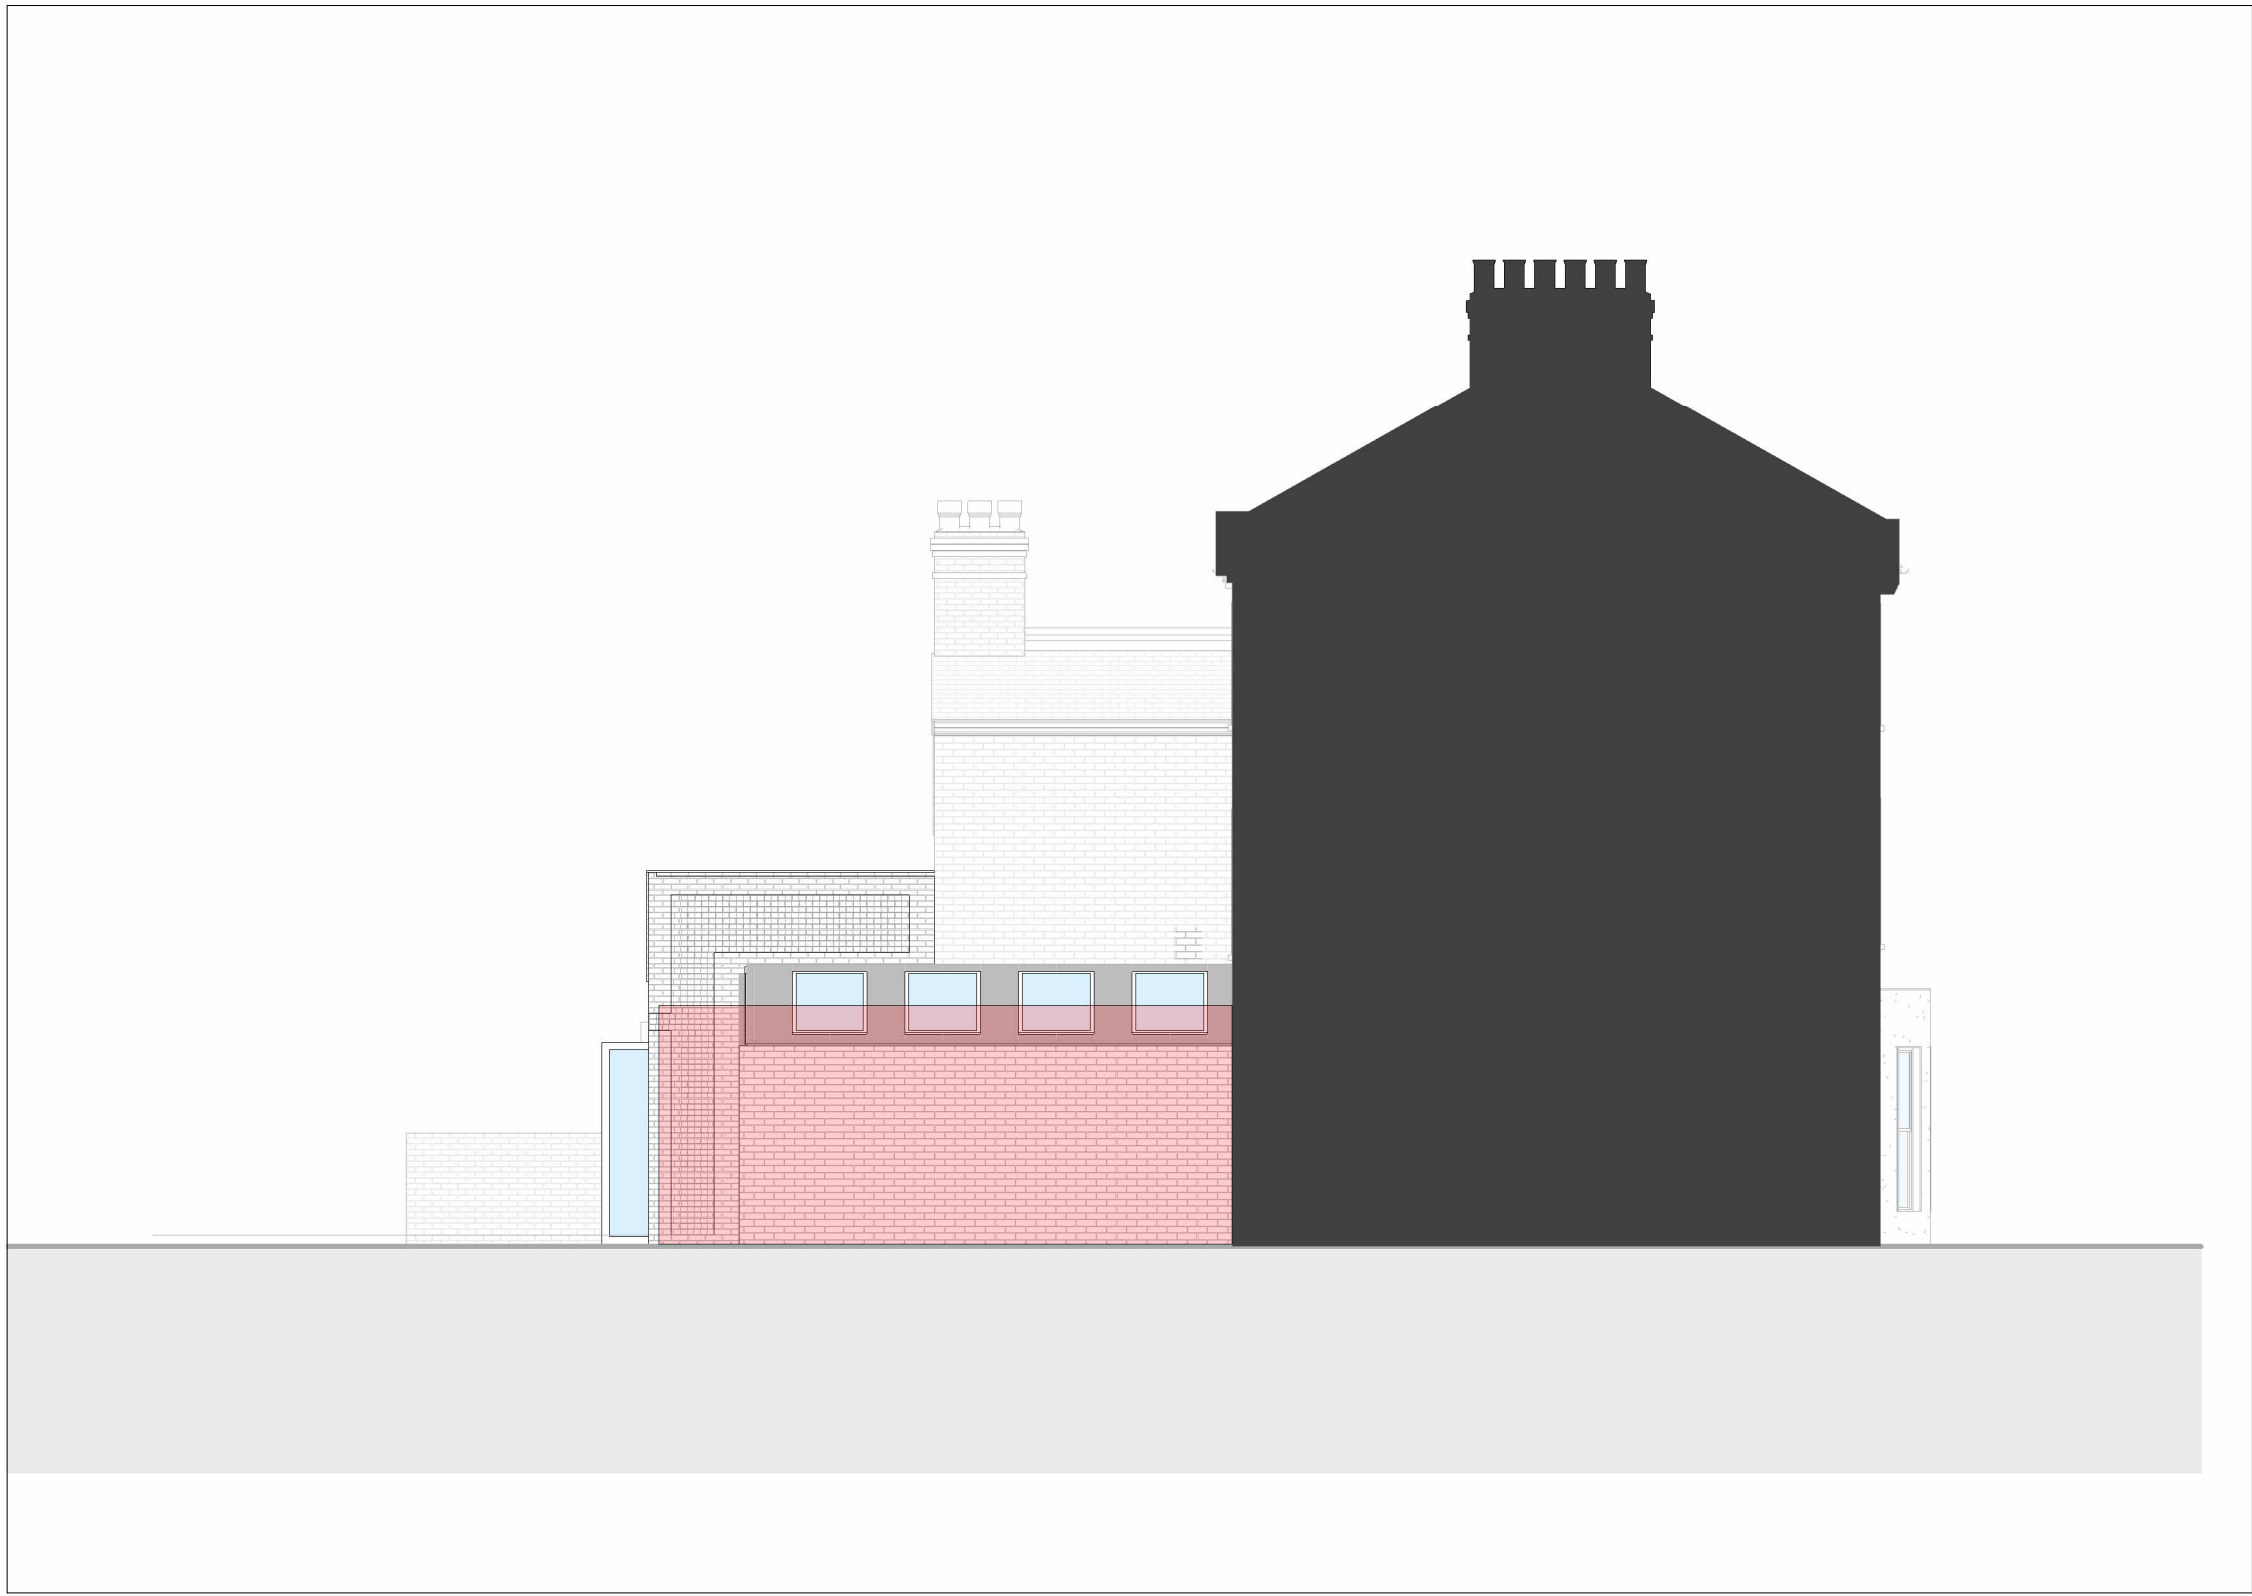

04 06-02-04 - Proposed - Elavations - Left
1 : 100

0 1M 5M 10M

NOTES FOR CONTRACTOR & CLIENT

AREAL MEASUREMENT & SCALE
FOR ELECTRONIC DATA FILE
DO NOT SCALE FROM THIS DRAWING
STRUCTURE
MANUFACTURE'S GUIDANCE
ASSOCIATED DRAWINGS & SPECIFICATIONS
EXTERNAL CONSULTANT INFORMATION