




REAR (EAST) ELEVATION

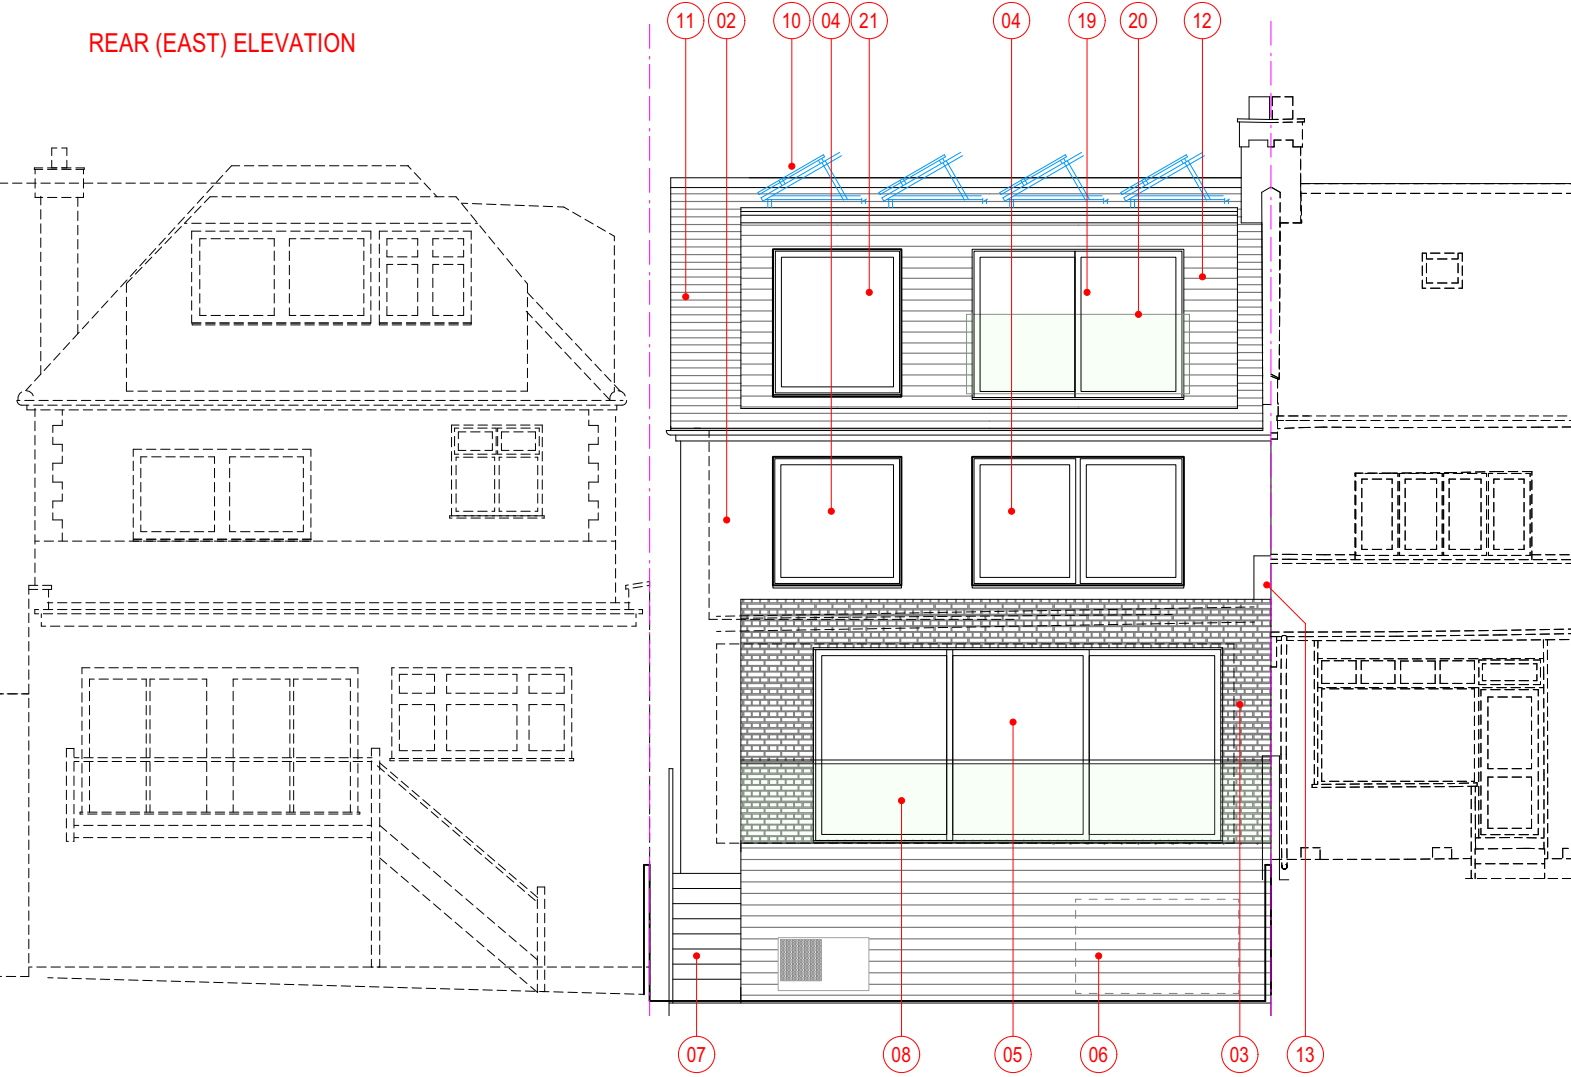

SIDE (SOUTH) ELEVATION

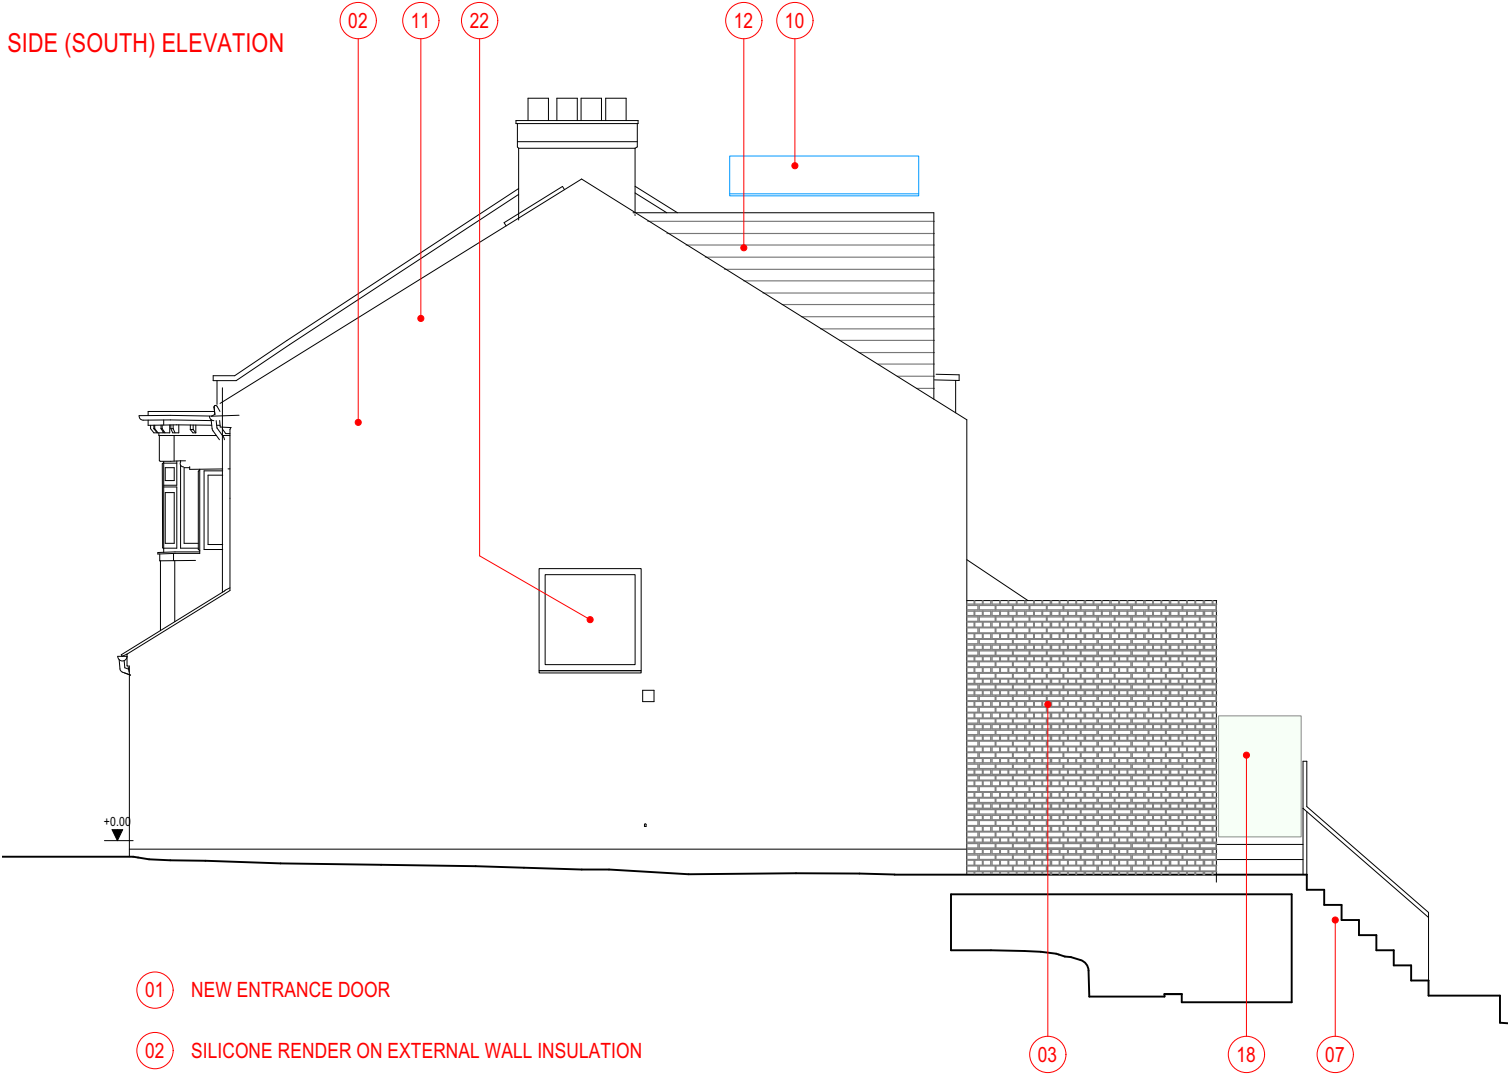

FRONT (WEST) ELEVATION

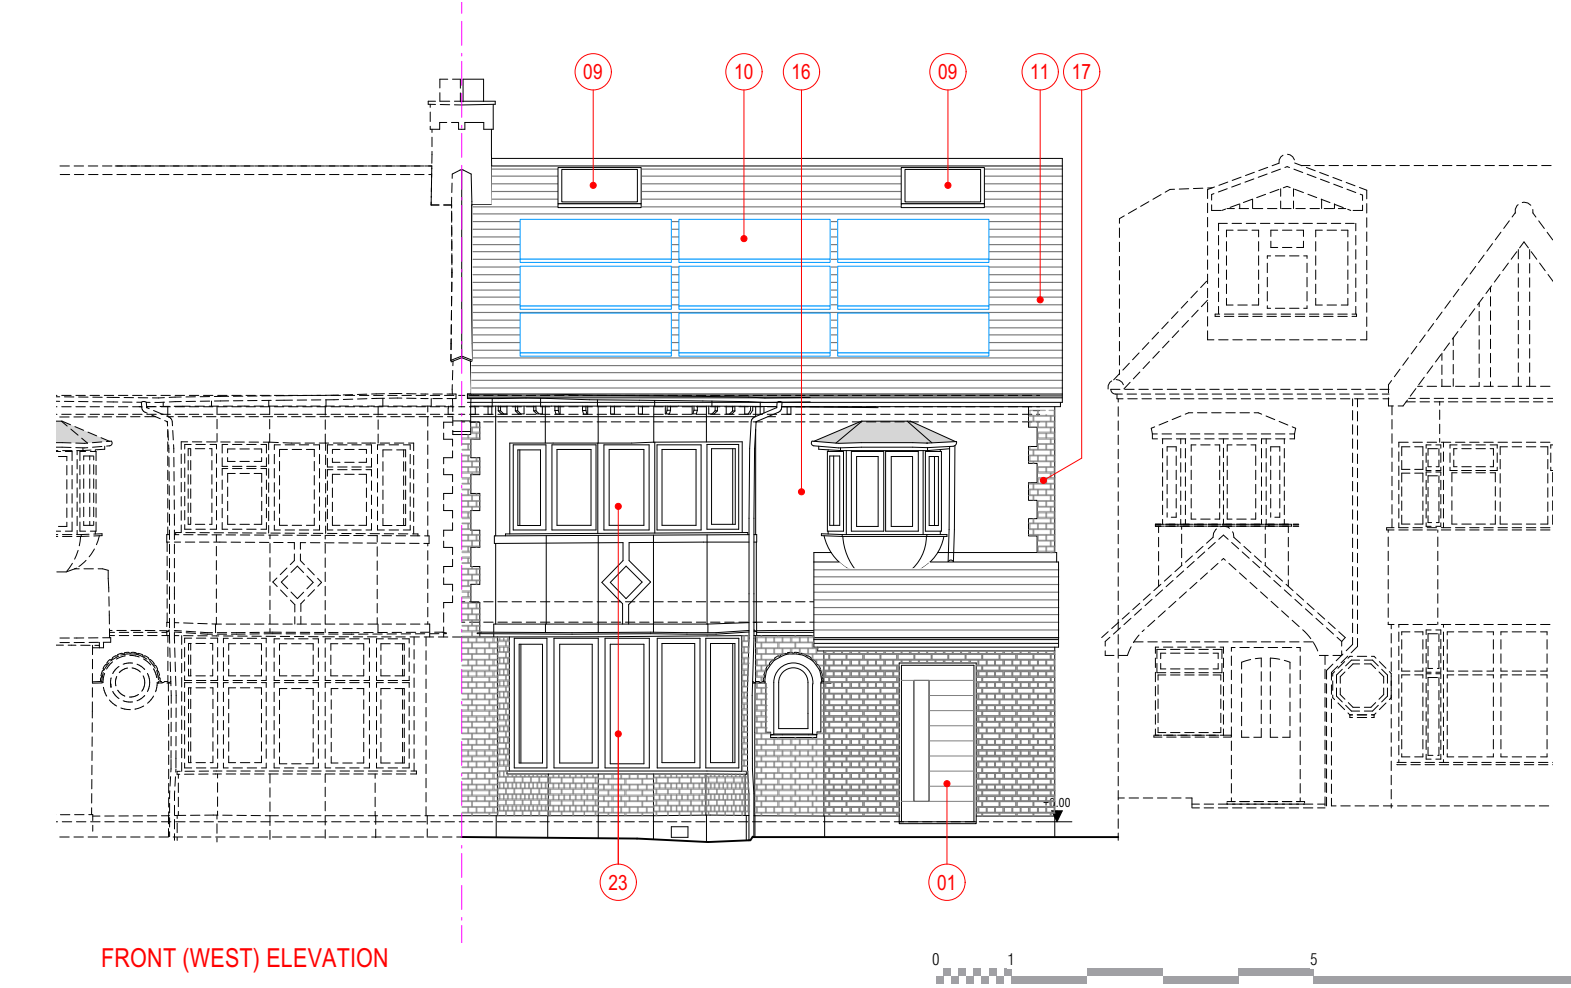

- 01

NEW ENTRANCE DOOR
- 02

SILICONE RENDER ON EXTERNAL WALL INSULATION
- 03

SINGLE STOREY REAR EXTENSION (BRICK FINISH)
- 04

TIMBER FRAMED WINDOW
- 05

TIMBER FRAMED GLAZED SLIDING DOORS
- 06

INDICATIVE RAINWATER STORAGE TANK UNDER BALCONY
- 07

STAIRS DOWN TO GARDEN LEVEL
- 08

GLASS BALUSTRADE
- 09
- 10

SOLAR PANELS
- 11

REAR DORMER - GABLE ROOF PROFILE (TILES AS EXISTING)
- 12

REAR DORMER - VERTICAL TILES
- 13

BRICK PARAPET WALL AT BOUNDARY WITH ADJOINING PROPERTY
- 14

PITCHED ROOF TO MATCH ADJACENT HOUSE
- 15

ROOFLIGHT
- 16

PEBBLEDASH TO MATCH EXISTING ON EXTERNAL WALL INSULATION
- 17

BRICK SLIPS ON EXTERNAL WALL INSULATION TO MATCH EXISTING
- 18

1800MM HIGH OBSCURED GLASS PRIVACY SCREEN
- 19

TIMBER FRAMED SLIDING WINDOWS
- 20

FIXED GLASS BALUSTRADE
- 21

TIMBER FRAMED WINDOW
- 22

FIXED TIMBER FRAMED WINDOW
- 23

REPLACEMENT TIMBER FRAMED WINDOWS
- 24

AIR SOURCE HEAT PUMP - SEE CONDITIONS ON PROPOSED PLANS DRAWING

SLOPED SECTION ROOF ON EXTENSION OMITTED

REAR EXTENSION TO ALIGN WITH EXTENSION AT NO9

SIZE OF REAR WINDOW OPENINGS INCREASED

B FRONT BAYWINDOWS TO BE REPLACED 03/23 DO'R

REAR SOLAR PANELS MOVED CLOSER TO EDGE OF REAR DORMER

A 1ST FLOOR ORIEL WINDOW RETAINED 12/22 DO'R

REV

NOTE

DATE

BY

DOMINIC O'RIORDAN - ARCHITECT

7 WOOD VALE, LONDON N10 3DJ

PROPOSED ELEVATIONS

LUCA OGLINA + CAIA RYSZKOWSKA

PROJECT No	DRAWING No	REV
2206	L(-4)11	B
STATUS	SCALE	
PLANNING	1:100@A3	
BY	DATE	
DO'R	08/2022	



82 ROWDITCH LANE, LONDON SW11 5BX

M:07989 411191

DP@O'RIORDAN@GMAIL.COM