




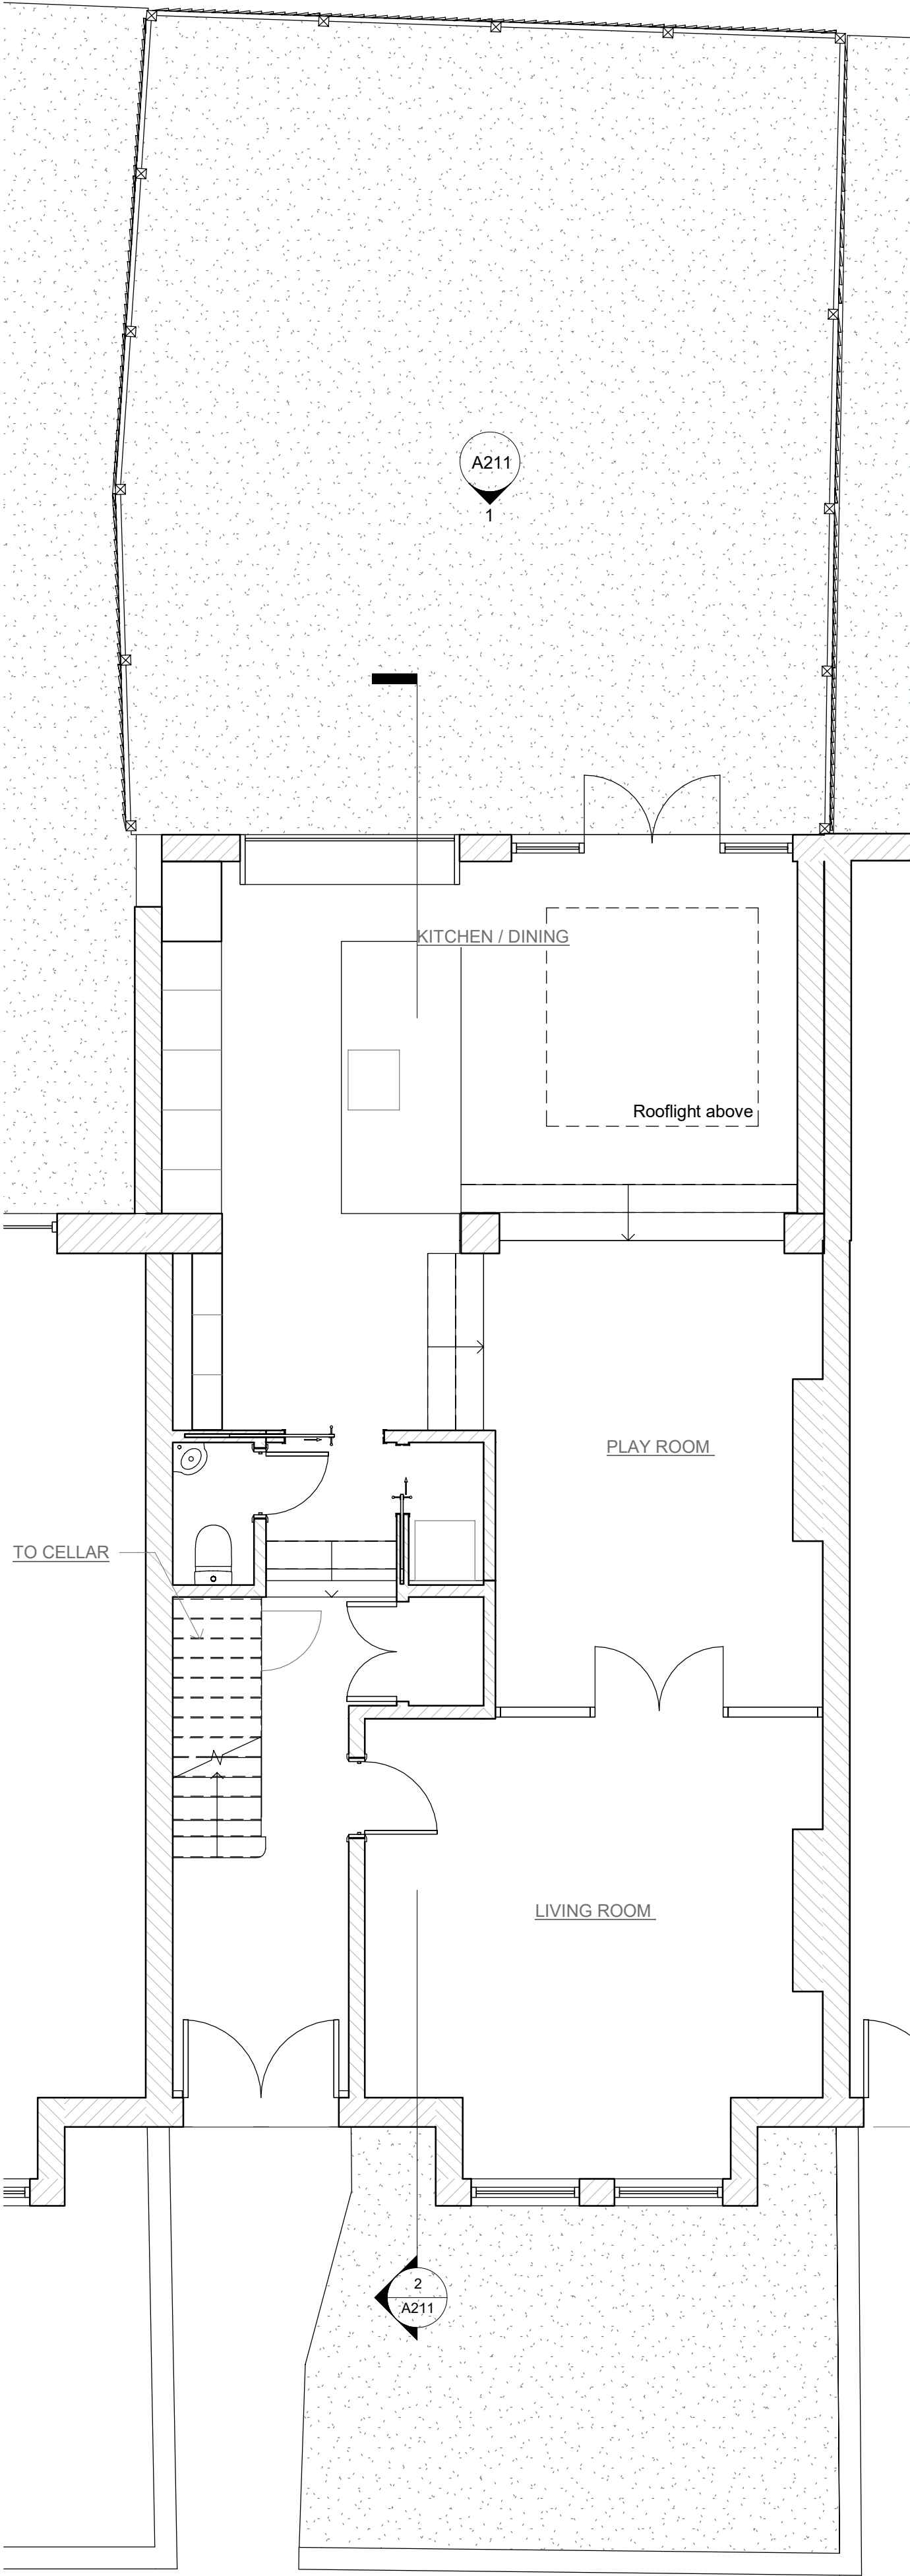


1. PROPOSED GROUND FLOOR

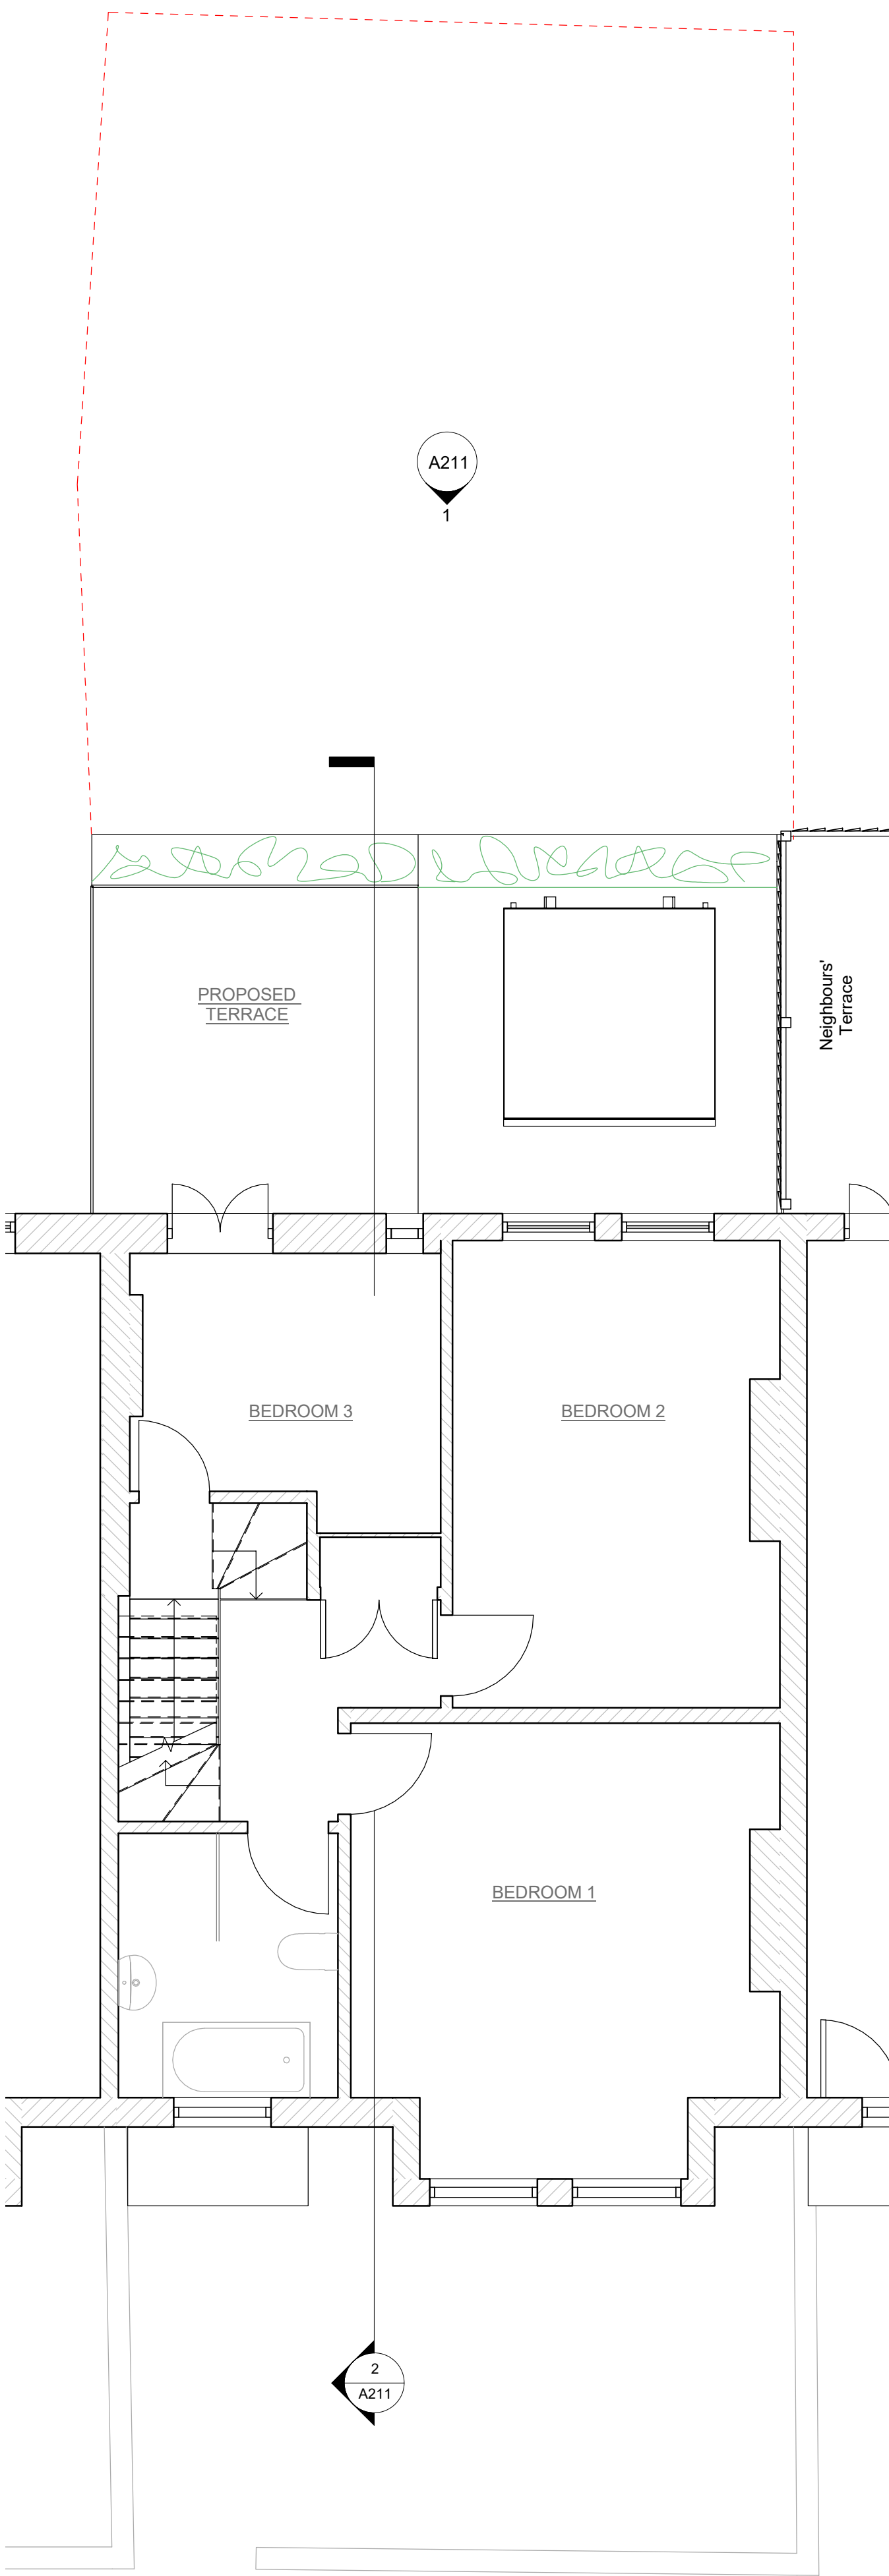



2. PROPOSED FIRST FLOOR

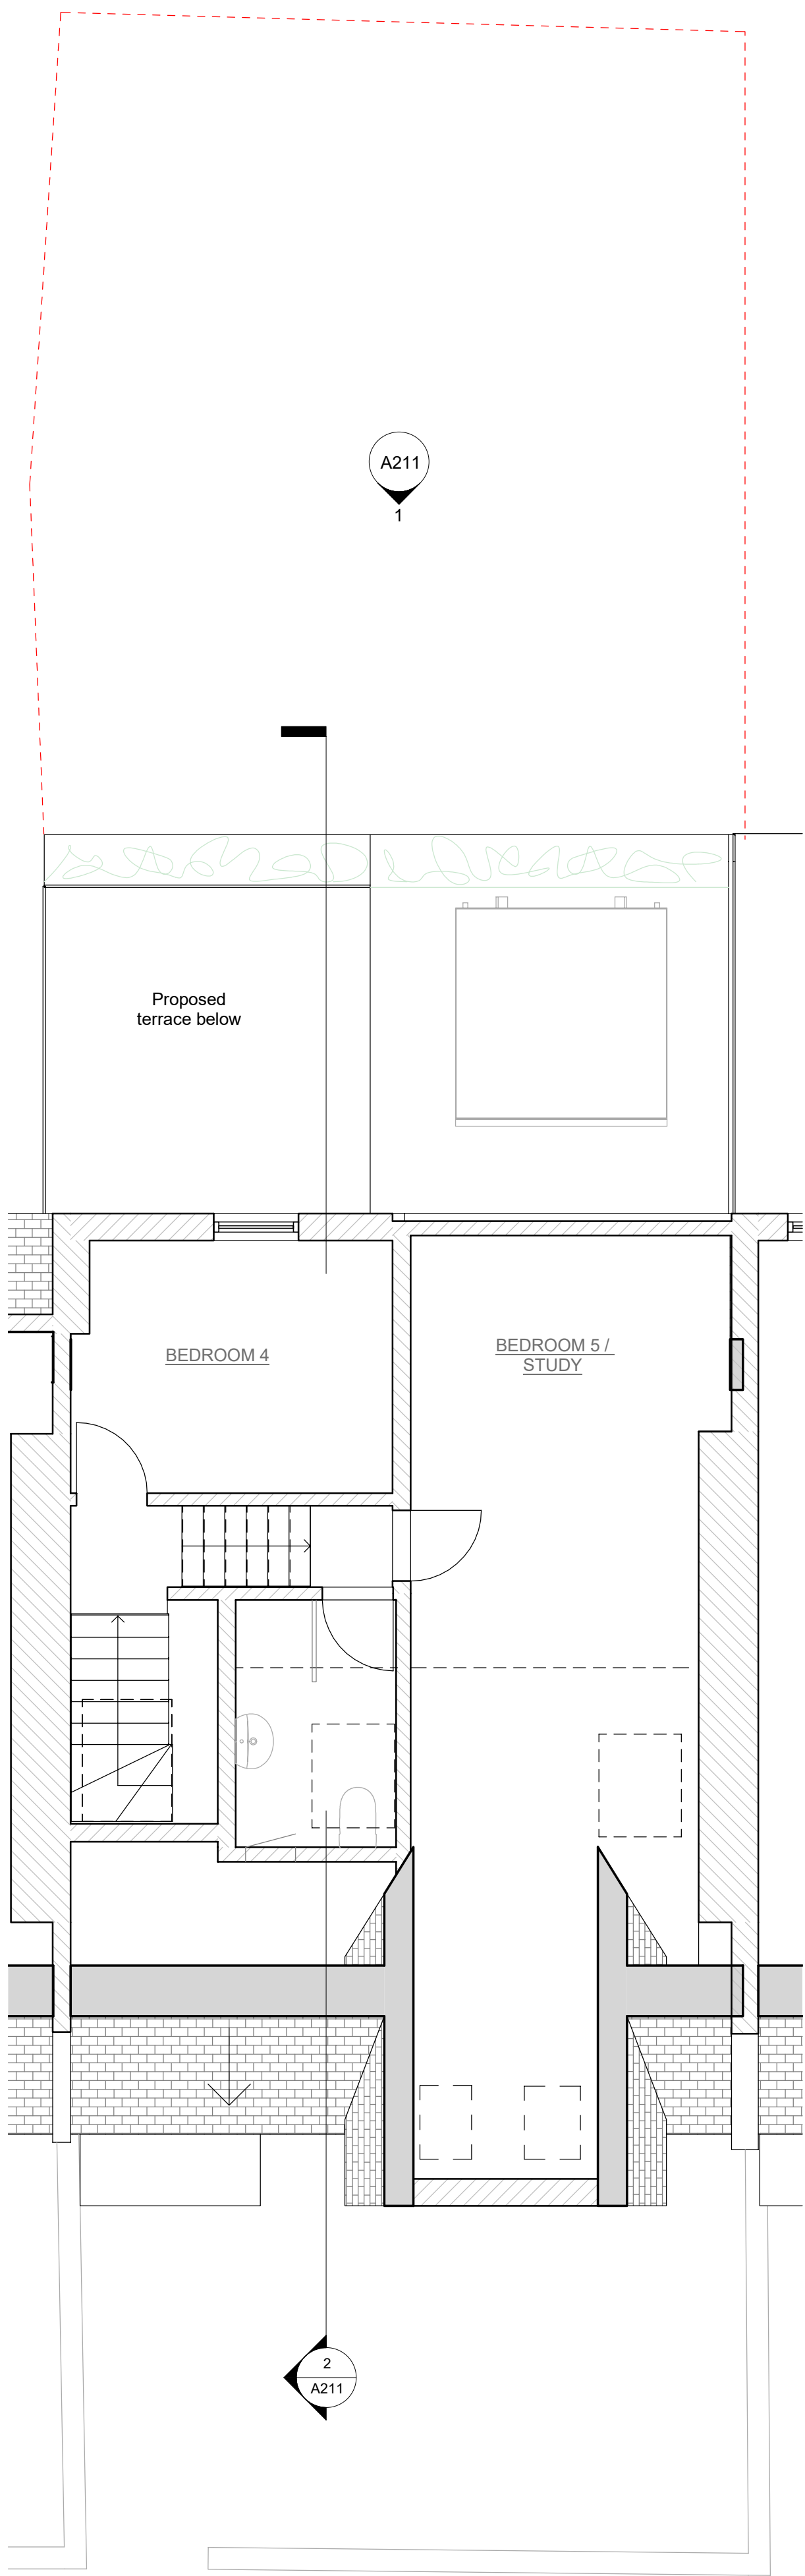

3. PROPOSED SECOND FLOOR / LOFT

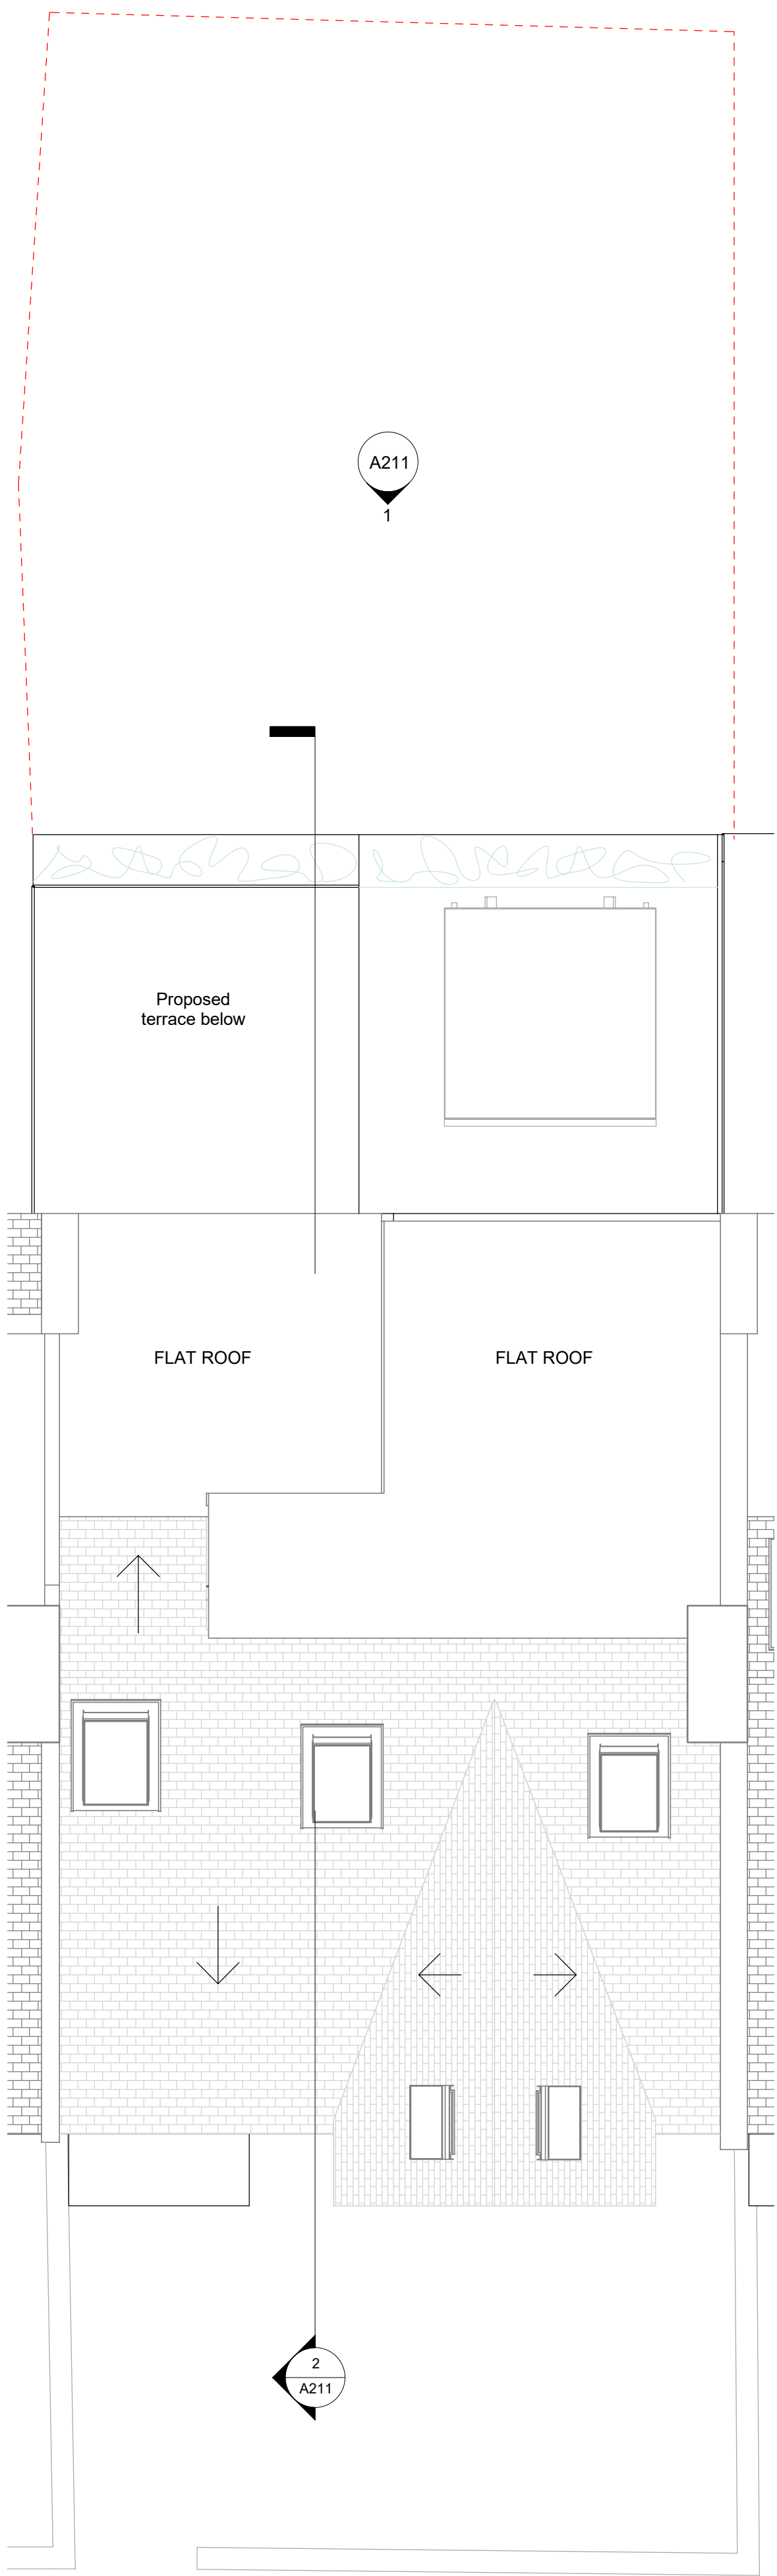

4. PROPOSED ROOF

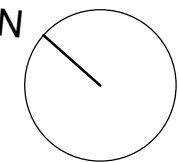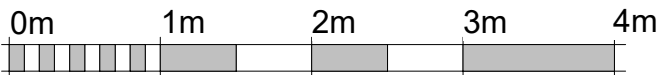

03/03/2023	Roof amended	A
Date	Issue	Rev

80 Uplands Road

Proposed Floor
Plans

Project number 22040

Date 16.02.23

Drawn by hr

A210

Scale @ A1 1 : 50