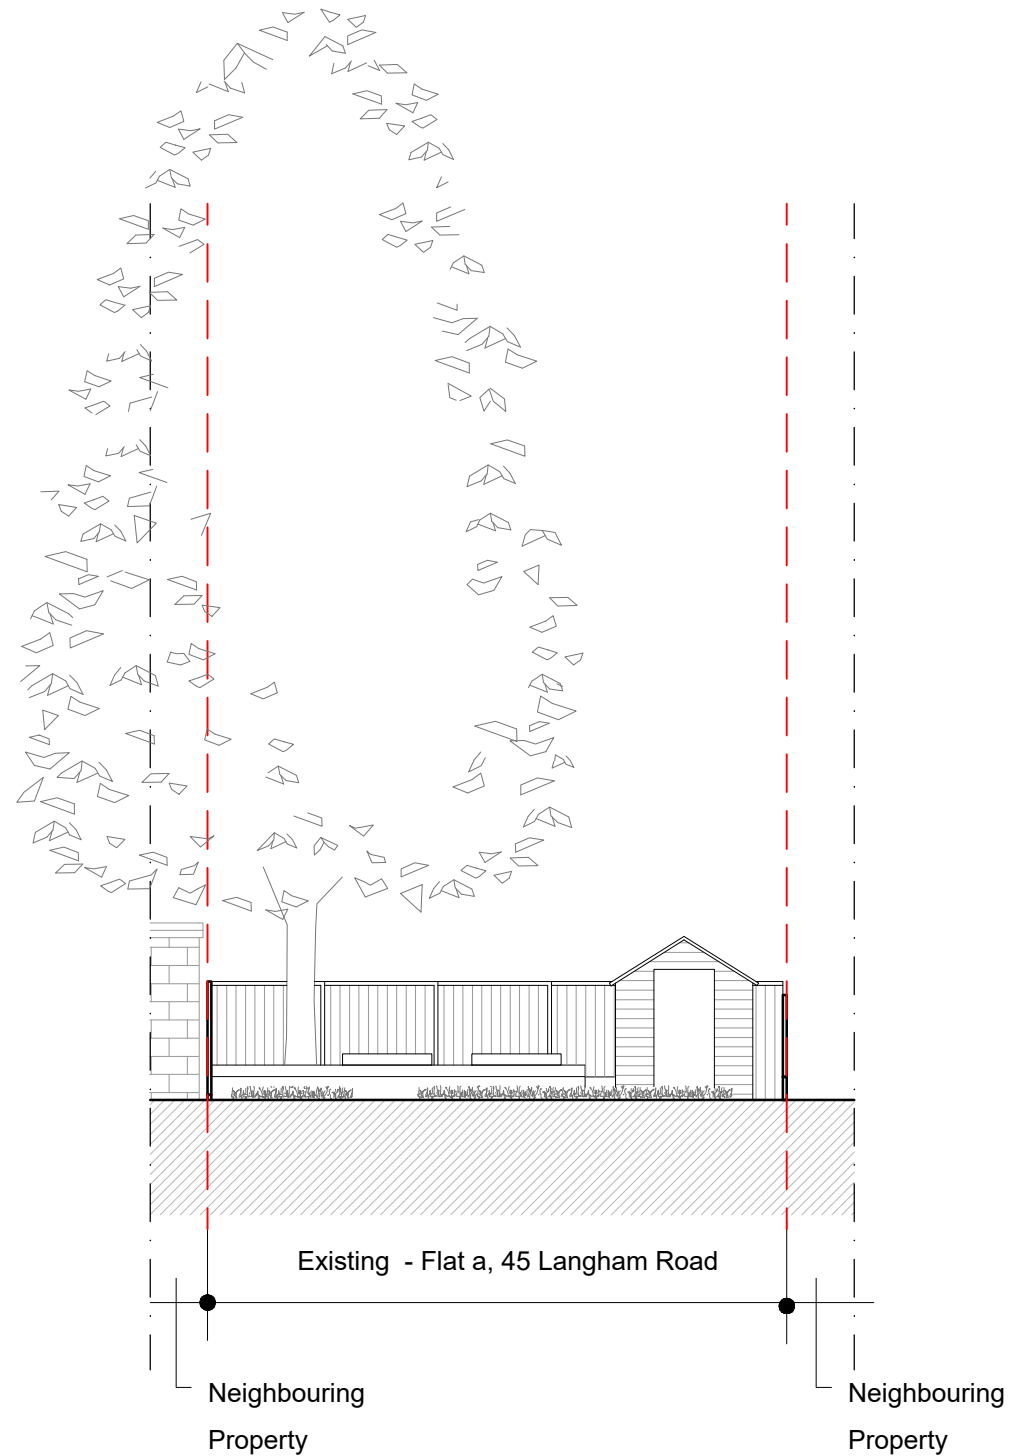


**Dimensions** Written dimensions to be taken in preference to scaled dimensions. The Contractor is responsible for checking all dimensions before work starts.

**Local Authority** All work is to be carried out to the requirements, and to the satisfaction of the Local Authority. These drawings are for planning purposes only.

**Discrepancies** Any discrepancies to be brought to the attention of Drawing And Planning Ltd. Immediately.

| REVISIONS |      |             |    |    |
|-----------|------|-------------|----|----|
| REV       | DATE | DESCRIPTION | BY | CH |
|           |      |             |    |    |
|           |      |             |    |    |

| PROJECT TITLE                                 |          |
|-----------------------------------------------|----------|
| Garden flat, Flat a, 45 Langham Road, N15 3QX |          |
| DATE                                          | REVISION |
| Feb 2023                                      | /        |

| DRAWING TITLE                    |            |
|----------------------------------|------------|
| Existing-Out structure elevation |            |
| CLIENT                           |            |
| Hamish Balfour                   |            |
| DRAWING No.                      | SCALE @ A3 |
| LANRD-E001                       | 1:100      |

