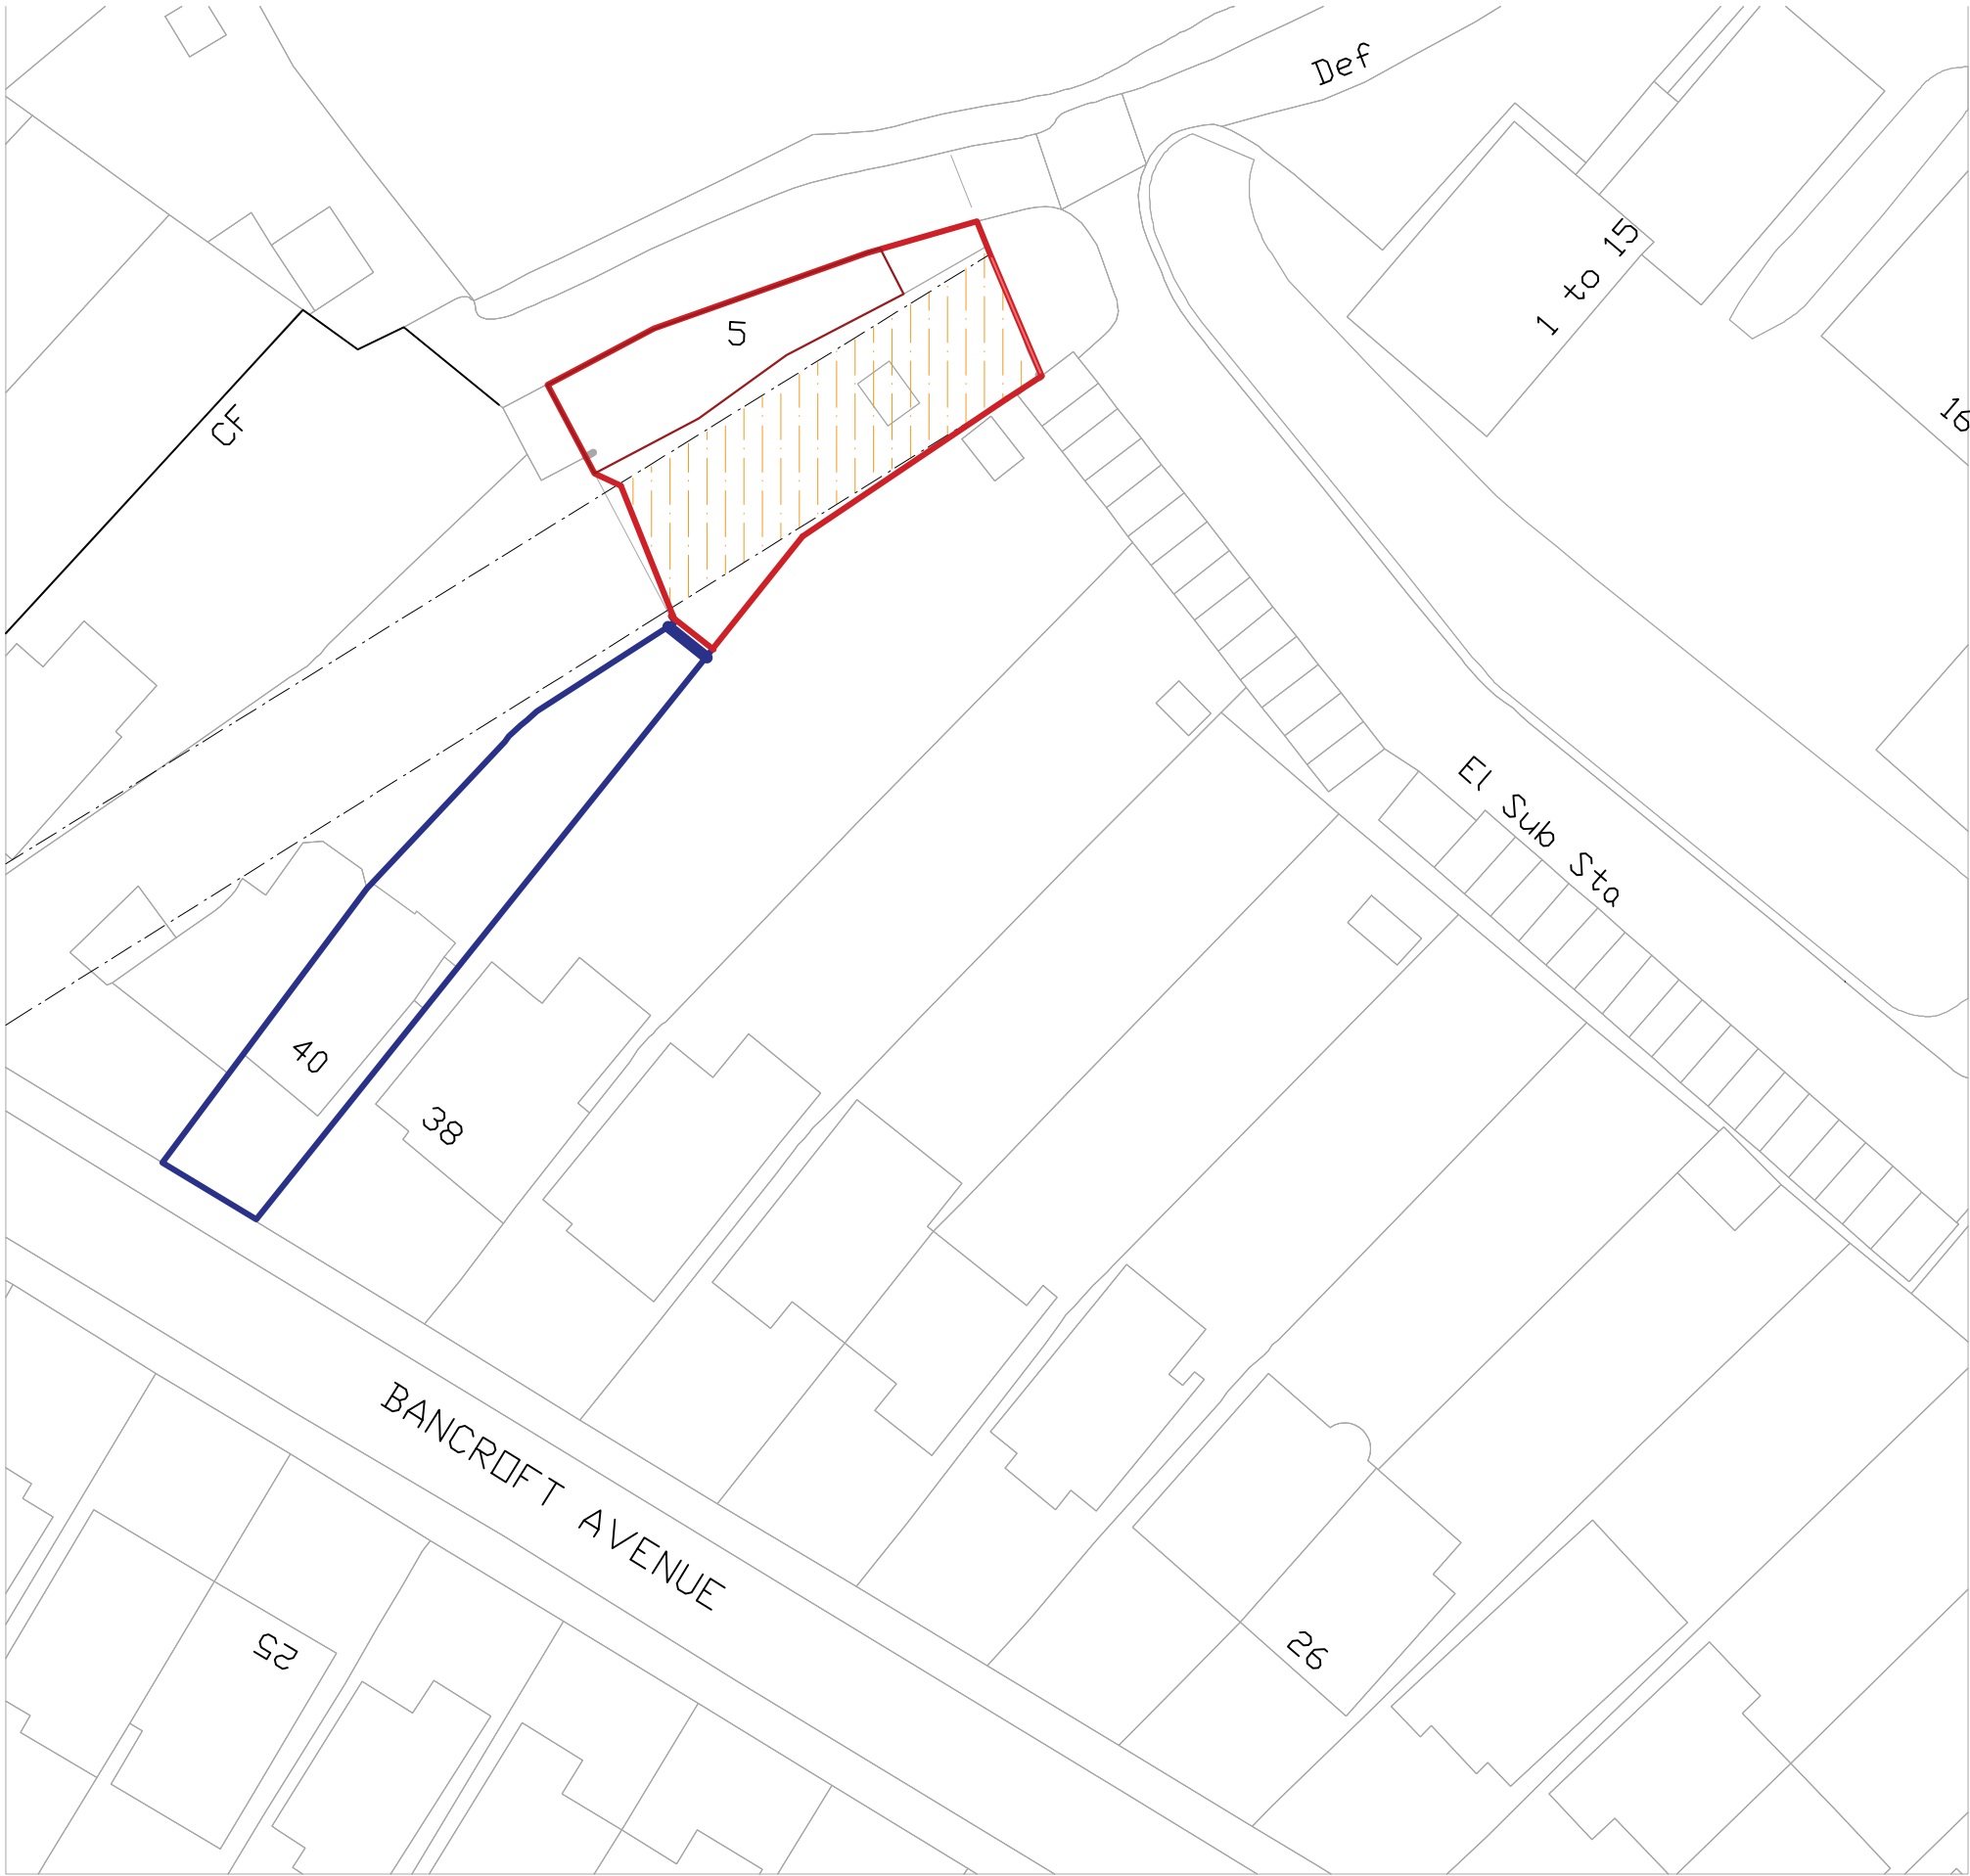


FIGURED DIMENSIONS ONLY TO BE USED

Notes

Revisions

AIVARS ARCHITECTS

Aivars Architect Ltd. Company No. 04648728

28 Eton Avenue . London NW3 3HL England
Tel 44(0)20 7794 5126 - Mob +44(0)7801535162
ca@aivarsarchitects.com

40 BANCROFT AVENUE
LONDON N2 0AS

Drawing Title

SITE/BLOCK PLAN

Scale 1:500@A3 Issued MARCH 2023

Status PLANNING

Job No.	Dwg. No.	Rev.
251	/ 01	