



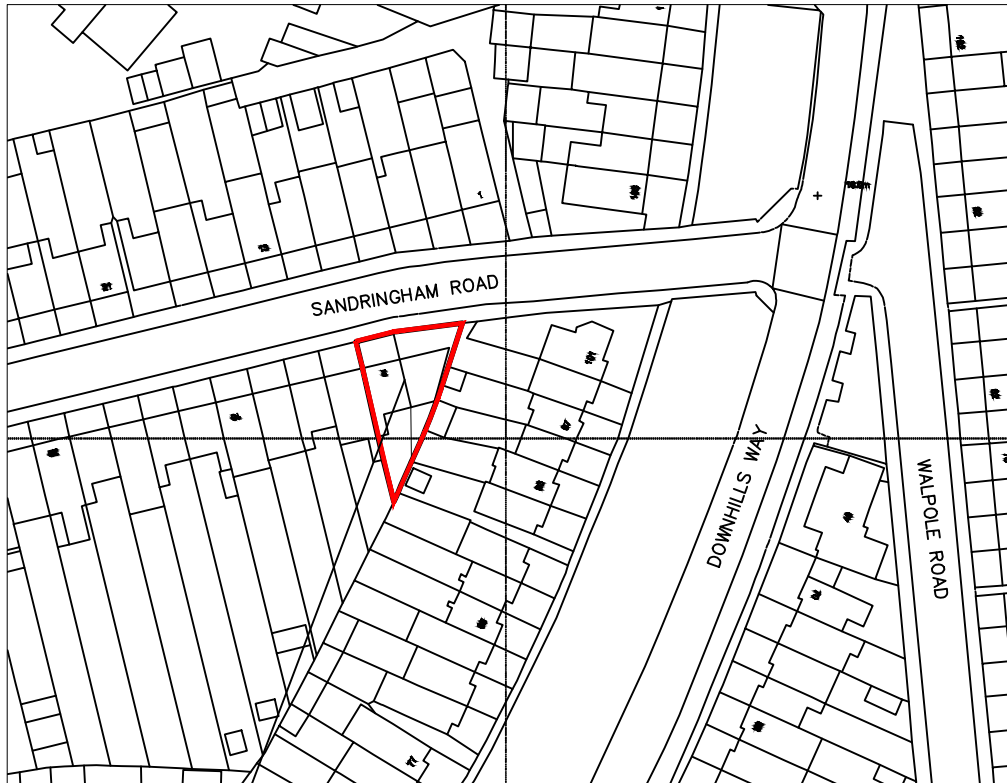

S I T E

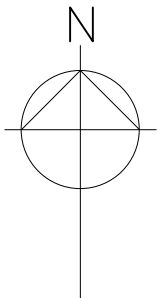

STANWAY LITTLE ASSOCIATES
CHARTERED TOWN PLANNERS CHARTERED ARCHITECTS

The Studios 7 Oakbrook 8 Court Downs Road Beckenham BR3 6LR

Tel 07836 551911 Email peterstanway@peterstanway.com

Project REDEVELOPMENT OF EXISTING GARAGE TO PROVIDE A FAMILY HOUSE
2 SANDRINGHAM ROAD LONDON N22 6RB
MR & MRS HUSEYIN

Dwg. Title Location Plan

Job No. 2028

Scale 1 : 1250 © A4

Date November 2021

Dwg. No. LOC 1