


Note:

This is a preliminary design study based on the level of information available.

Subject to measured survey, utilities survey, soil investigation, structural, legal, daylight / sunlight, highways, tree survey, M&E, acoustic consultation together with local authority negotiation.

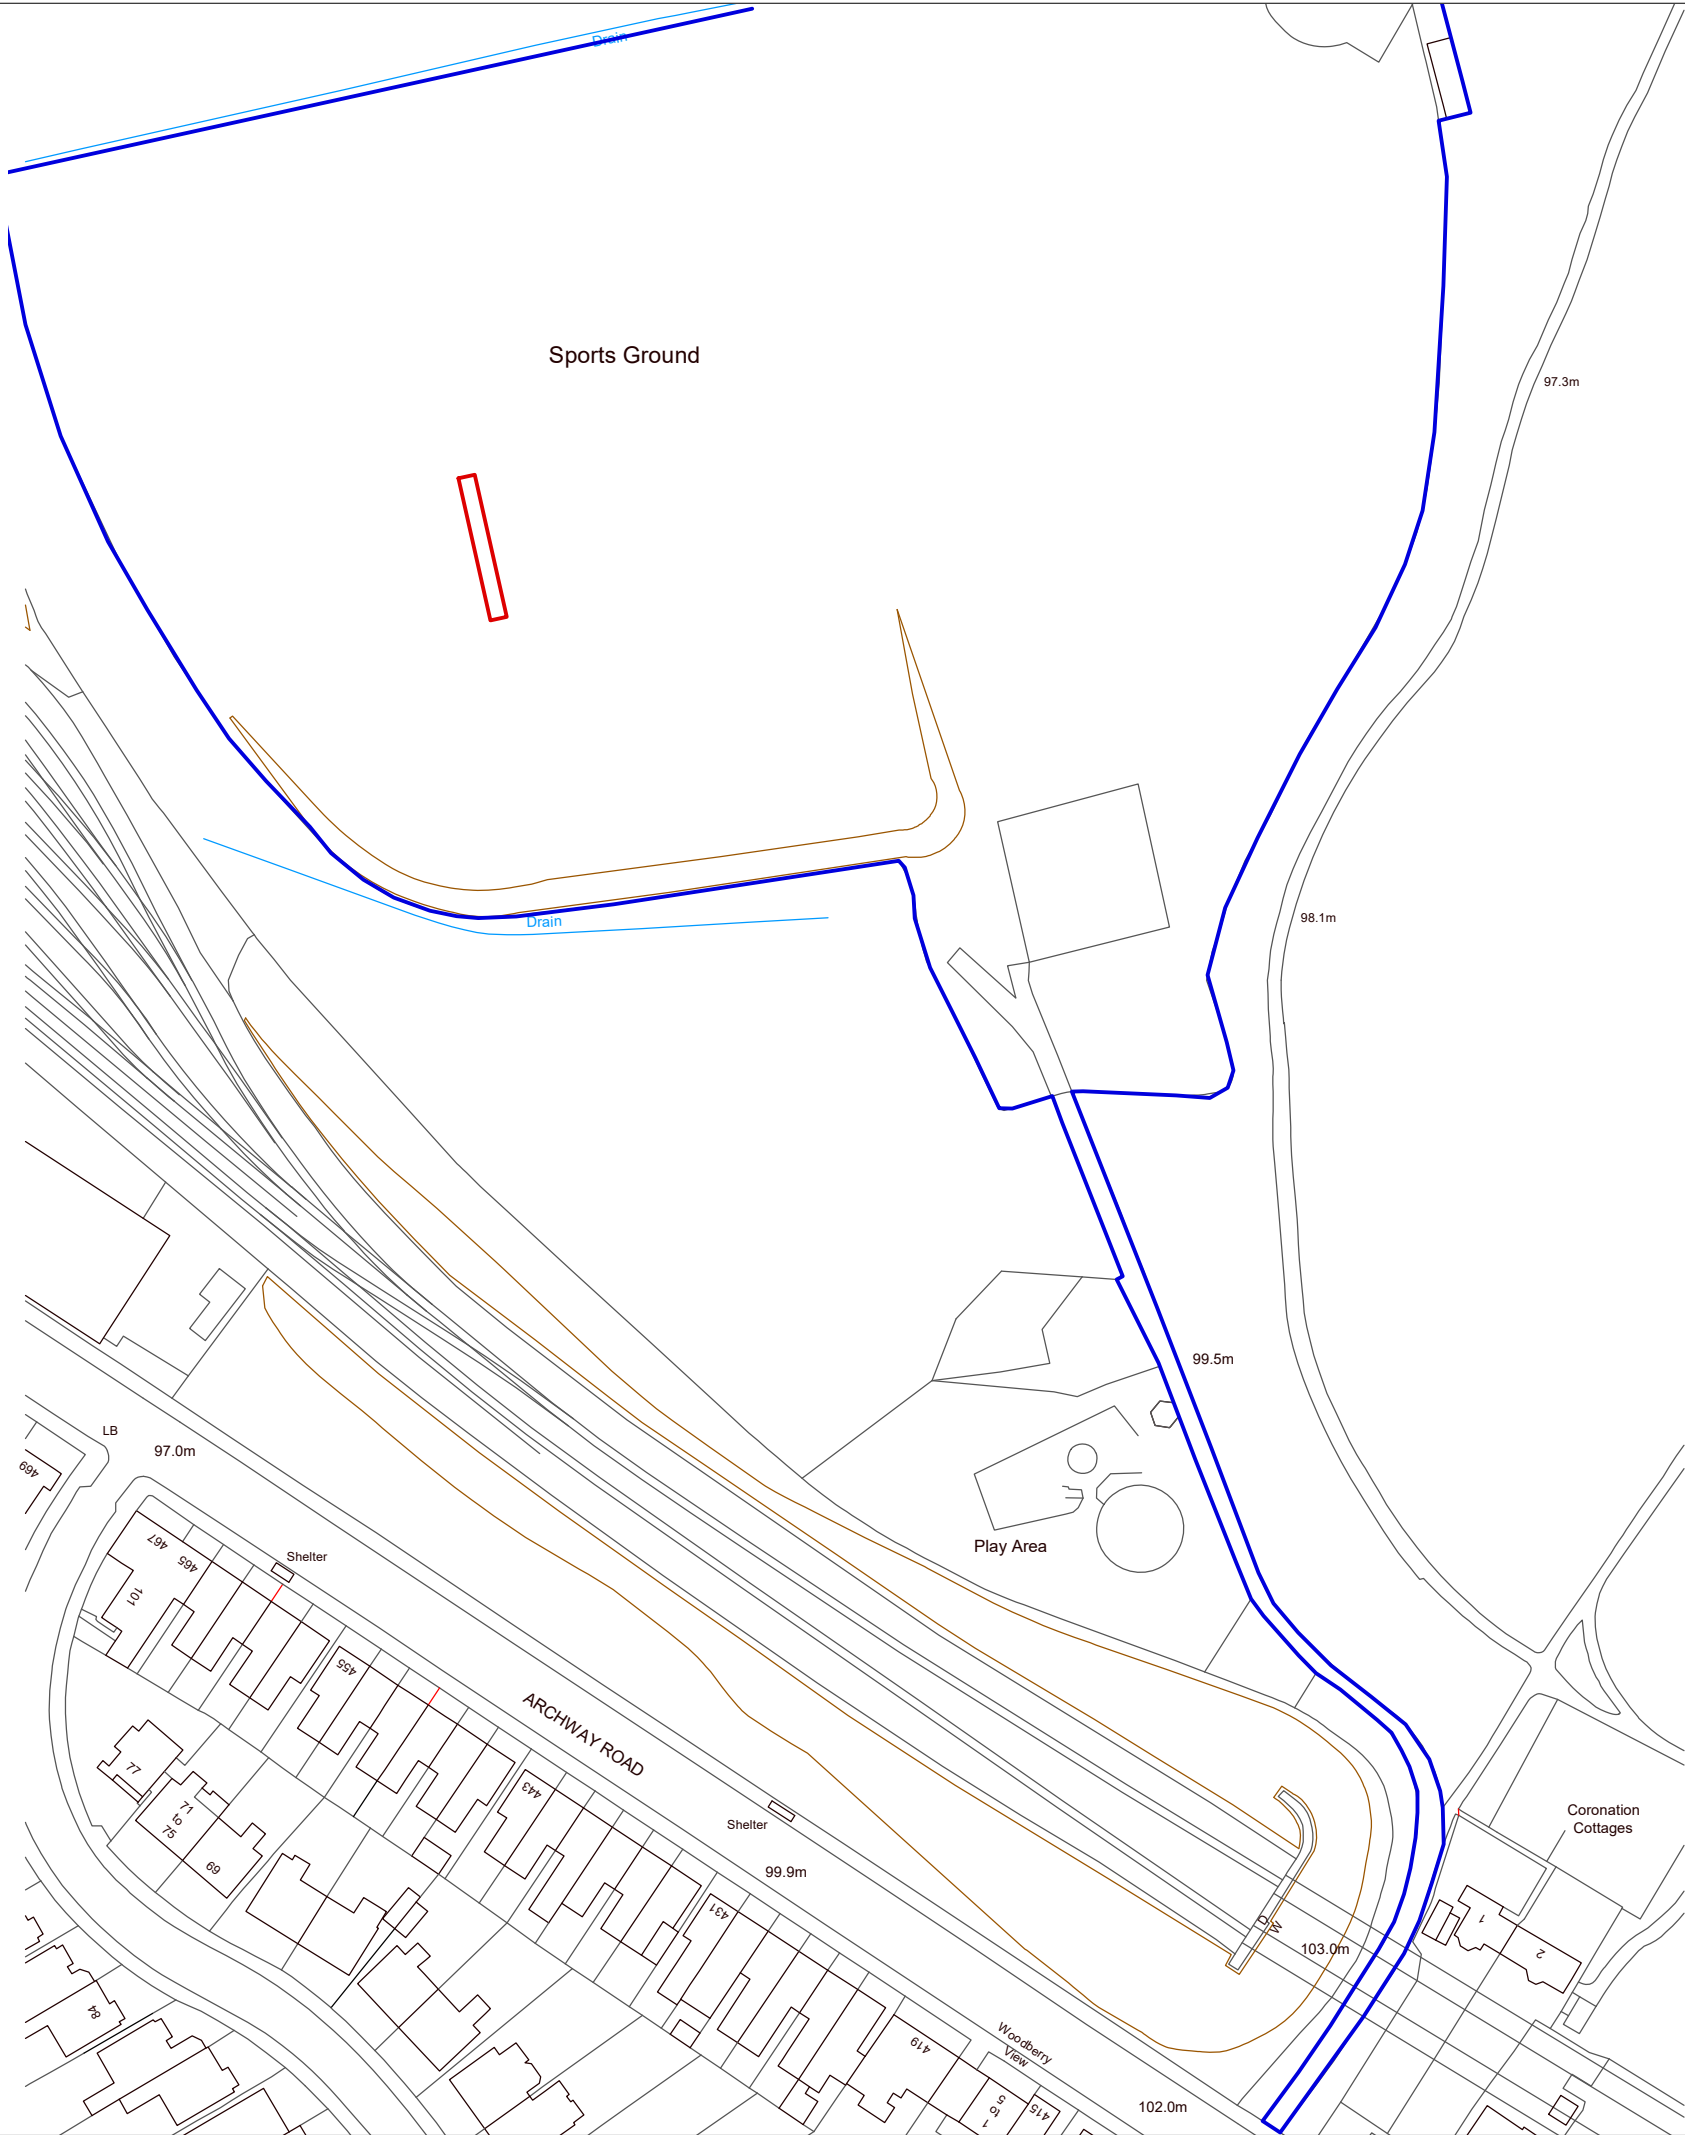

Revisions:

00	03 February 23
01	10 February 23

Highgate Wood,
Muswell Hill Road,
London, N103JN

for

City of London
Corporation
Monitoring

3275-D1000-rev01

Scale: 1:1250 @ A3
Date: 03 February 23

Location Plan