


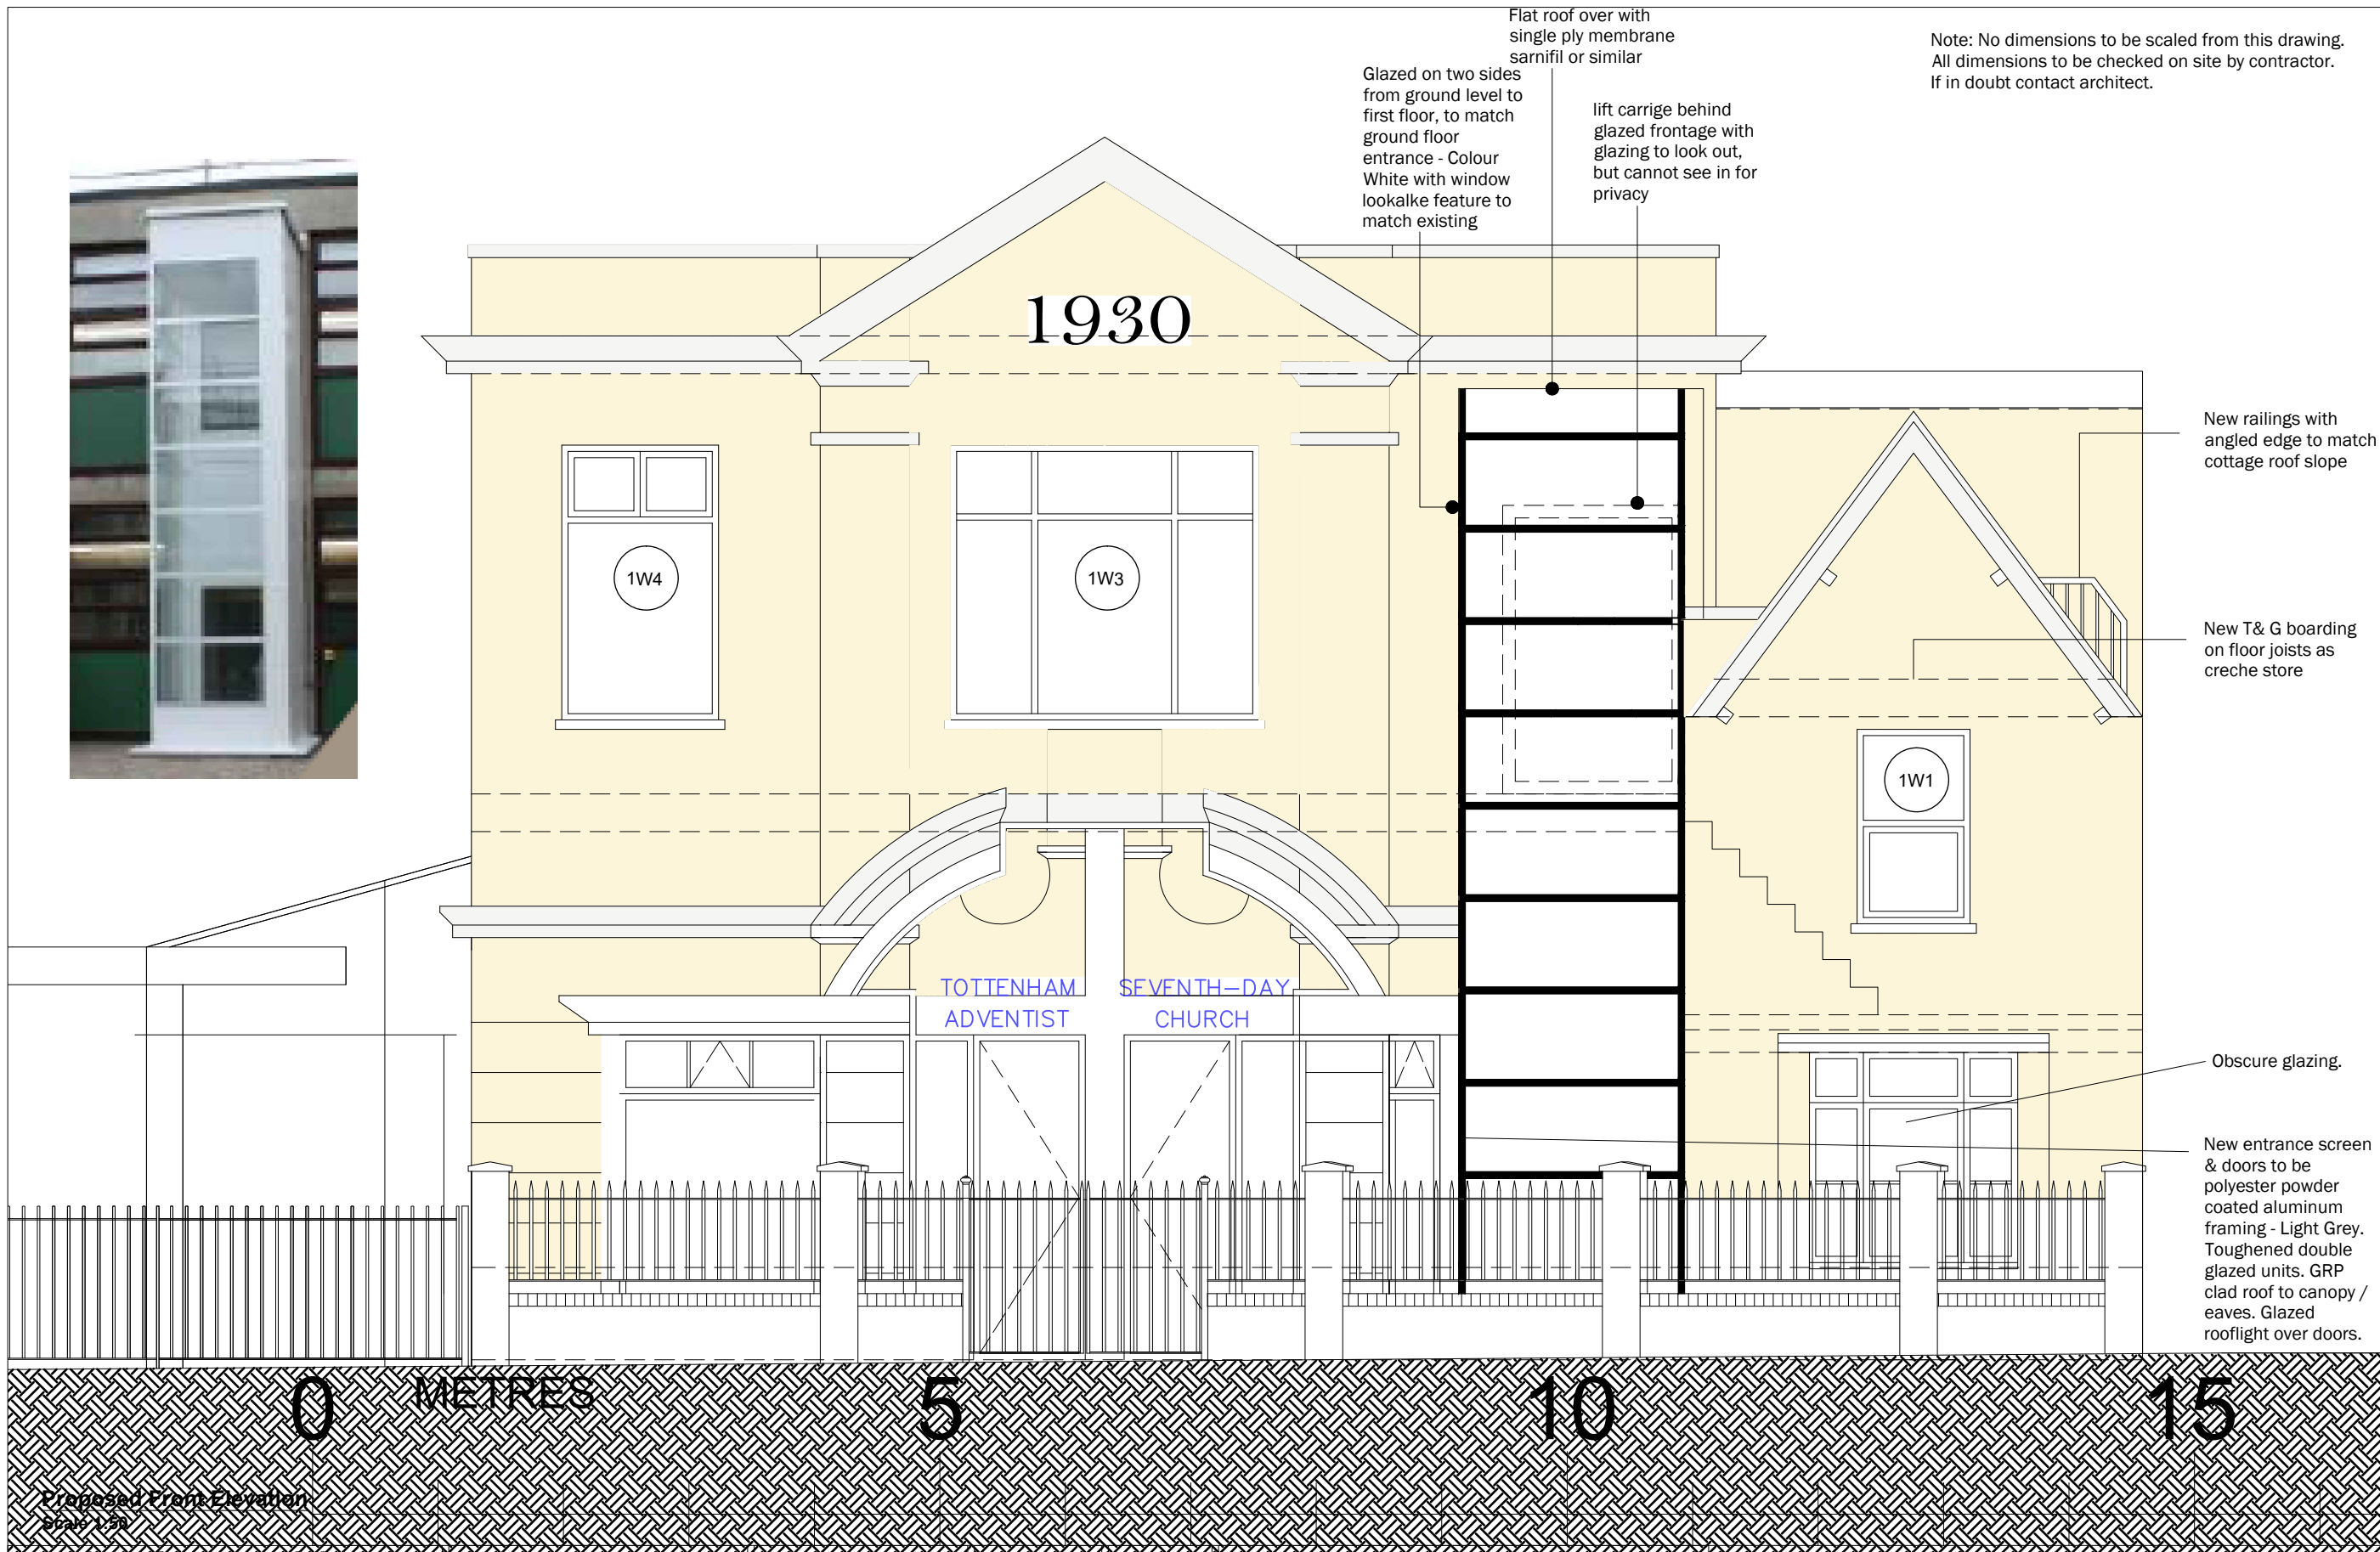

endymion architects

1 Nightingale Mews,
Hornsey, London
N8 7RA
Tel: 020 8340 0004
Email: ea@endymion-architects.com
Website: www.endymionarchitects.com

Project:

SDA Church
West Green Road,
N15 5EG

Client:

SDA Church

Drawing:

Proposed Front
Elevation

Number:

334-2-05

Scale:

1:50 @ A3

Drawn:

OHC

Date:

01/05/15

Check:

JED

Revisions:

F-21.09.2019 H- 20.11.2019
Part M Lift shown Image of lift added for clarity
G - 30.10.2019
Colour shown on elevation
I - Drawing update 30.08.2020