



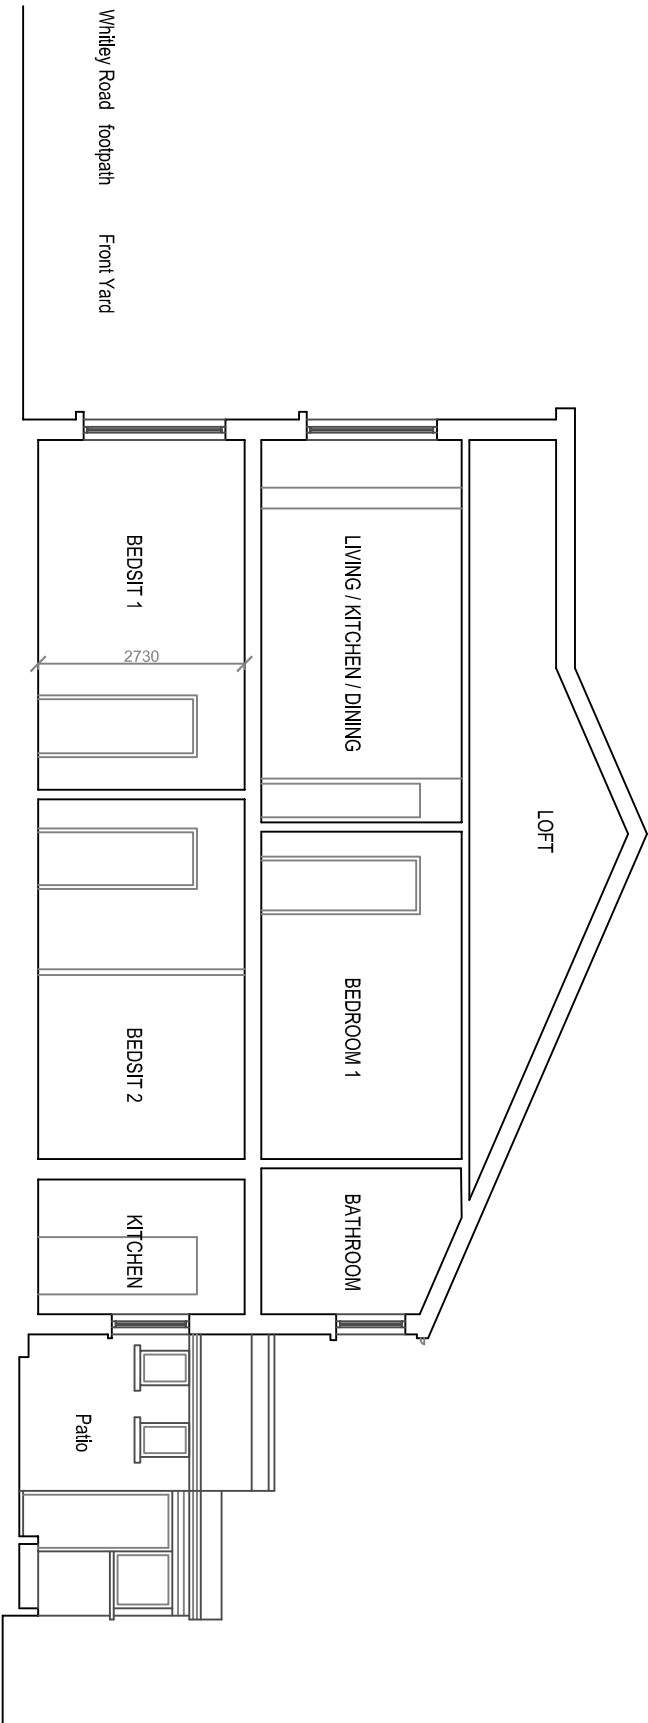

EXISTING SECTION A-A

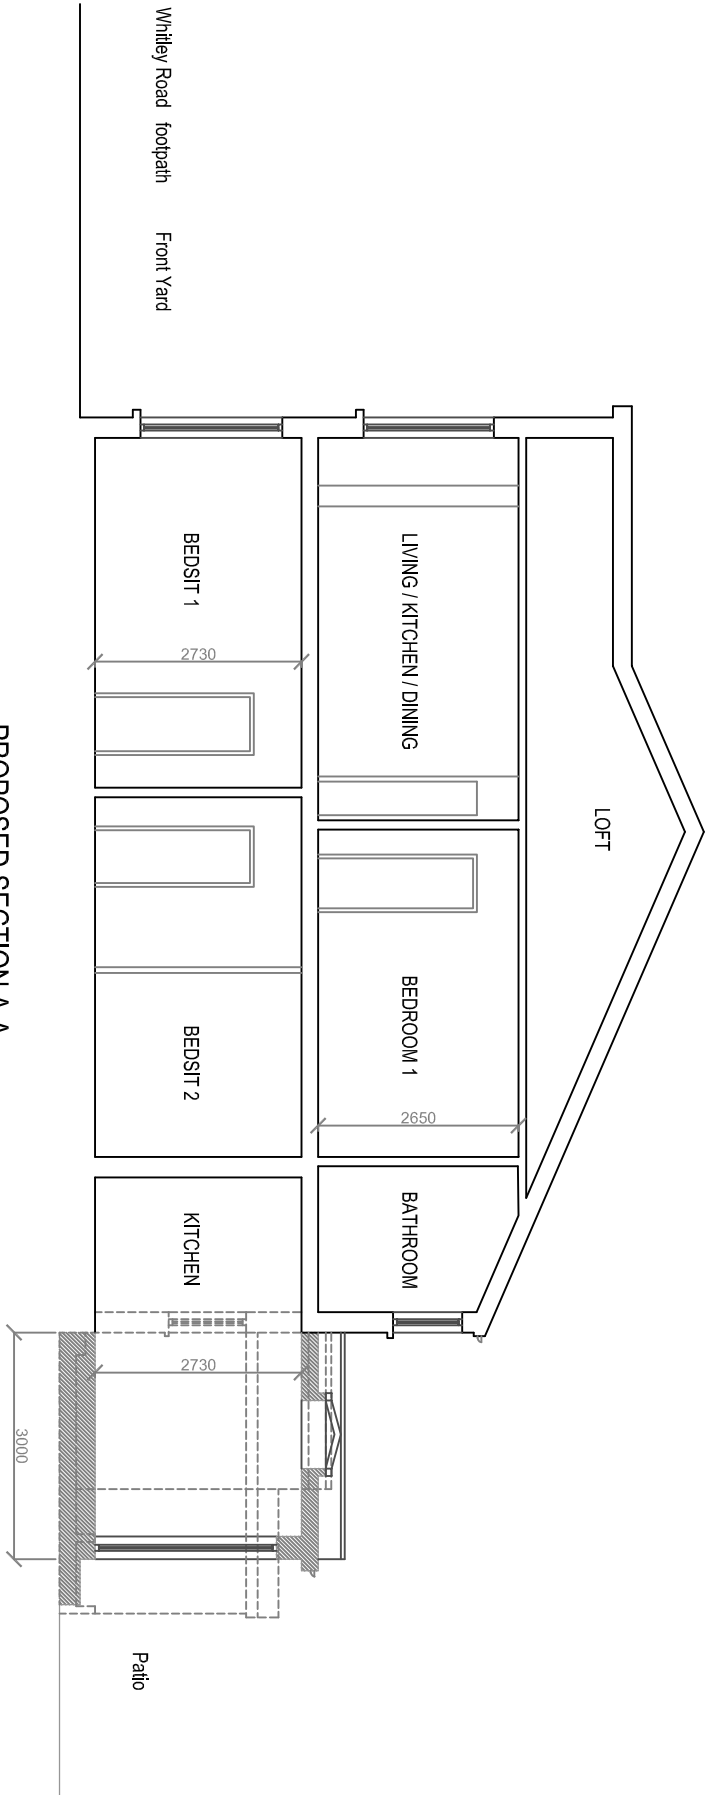

PROPOSED SECTION A-A

Project
Proposed 3.0m Single Storey
Rear Extension At 17 Whitley
Road, Tottenham, London, N17
6RJ

Sheet Title
Existing & Proposed
Section A-A

Revisions

Notes

Do not scale these drawings. Any discrepancies
noted are to be reported to RIBO Associates Ltd
immediately

Drawn by RB

Scale 1:100 @ A3

Date Sept 2022

Job No. 17WR/P2



RIBO ASSOCIATES LTD
Architectural Consultants
Suite 129, Challenge House, 616 Mitcham Road
Croydon, Surrey, CR0 3AA
Tel: 020 8617 9182 / 020 8683 6463
E: ribo.arch@gmail.com

Drawing No.

7A

of