



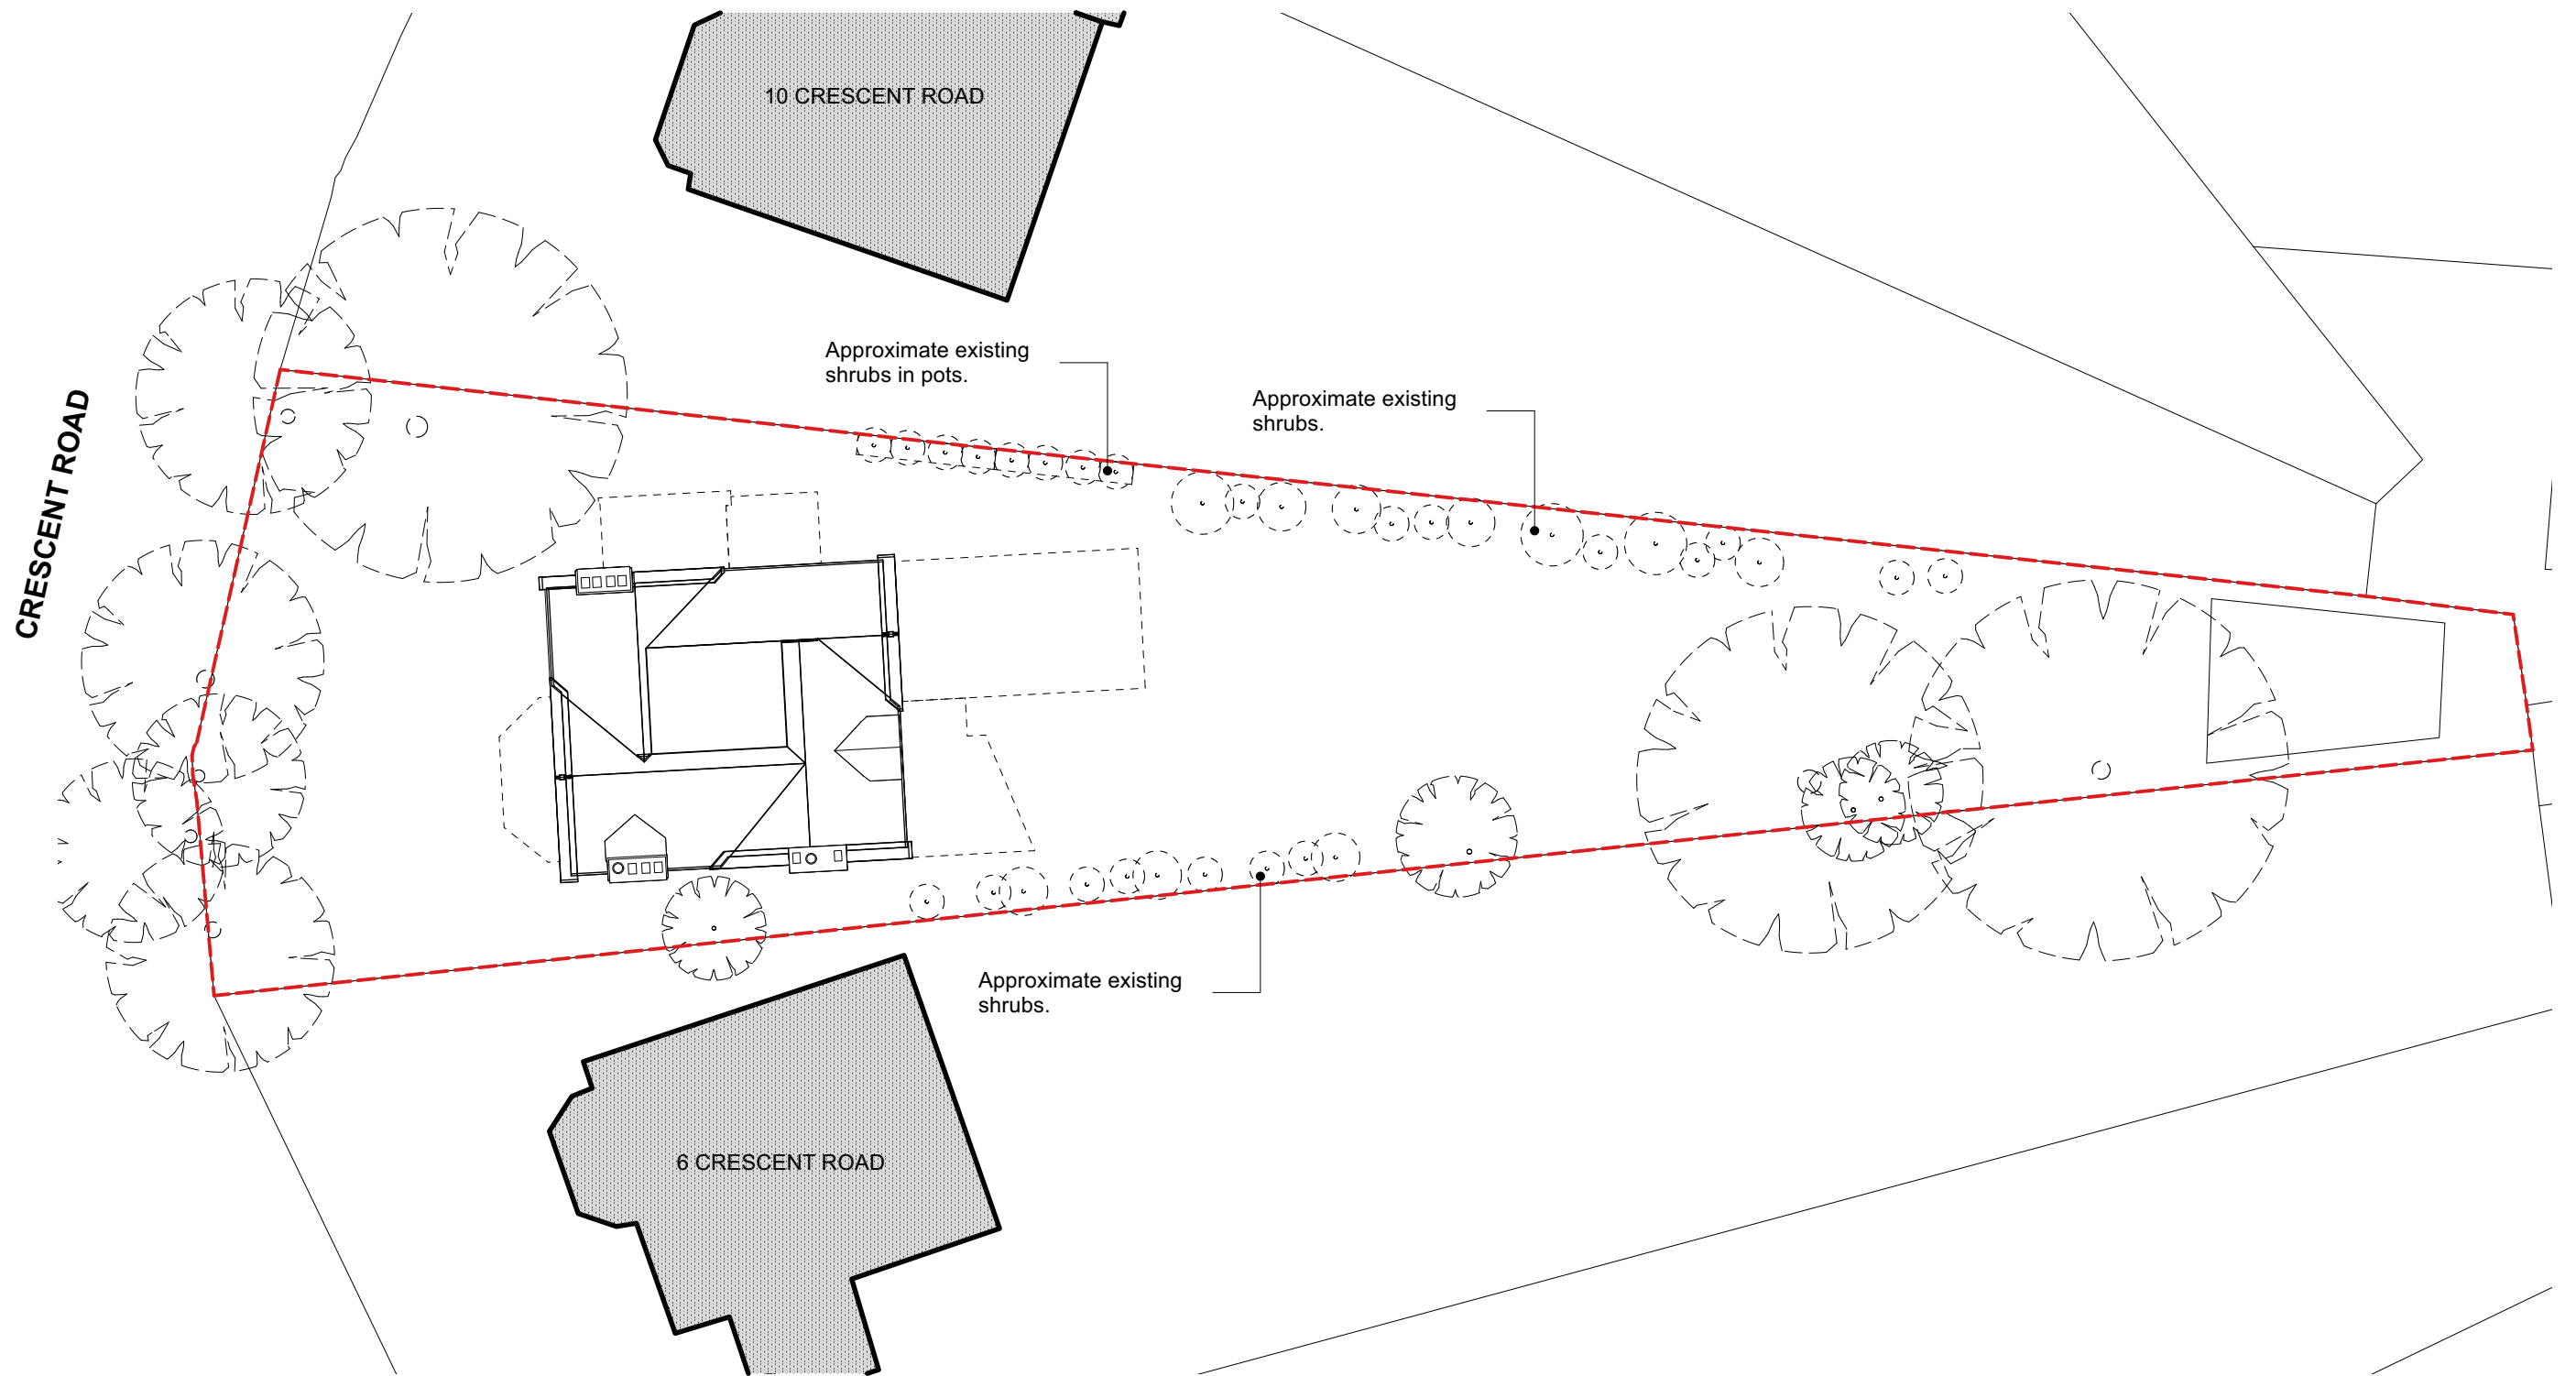

VEGETATION PLAN (1 : 200)

revisions
P1

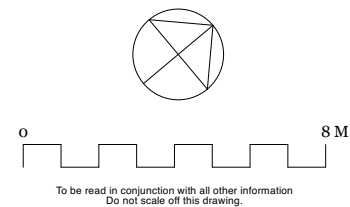

Mulroy

020 4530 9400
www.mulroyarchitects.com

project 8 Crescent Road, London, N8 8AT
for Jacqueline Powell and Jamil Farooqi
title Vegetation Plan

status RIBA Stage 3

scale
1:200

size
A3

drawing number
22049-3-003

P1