




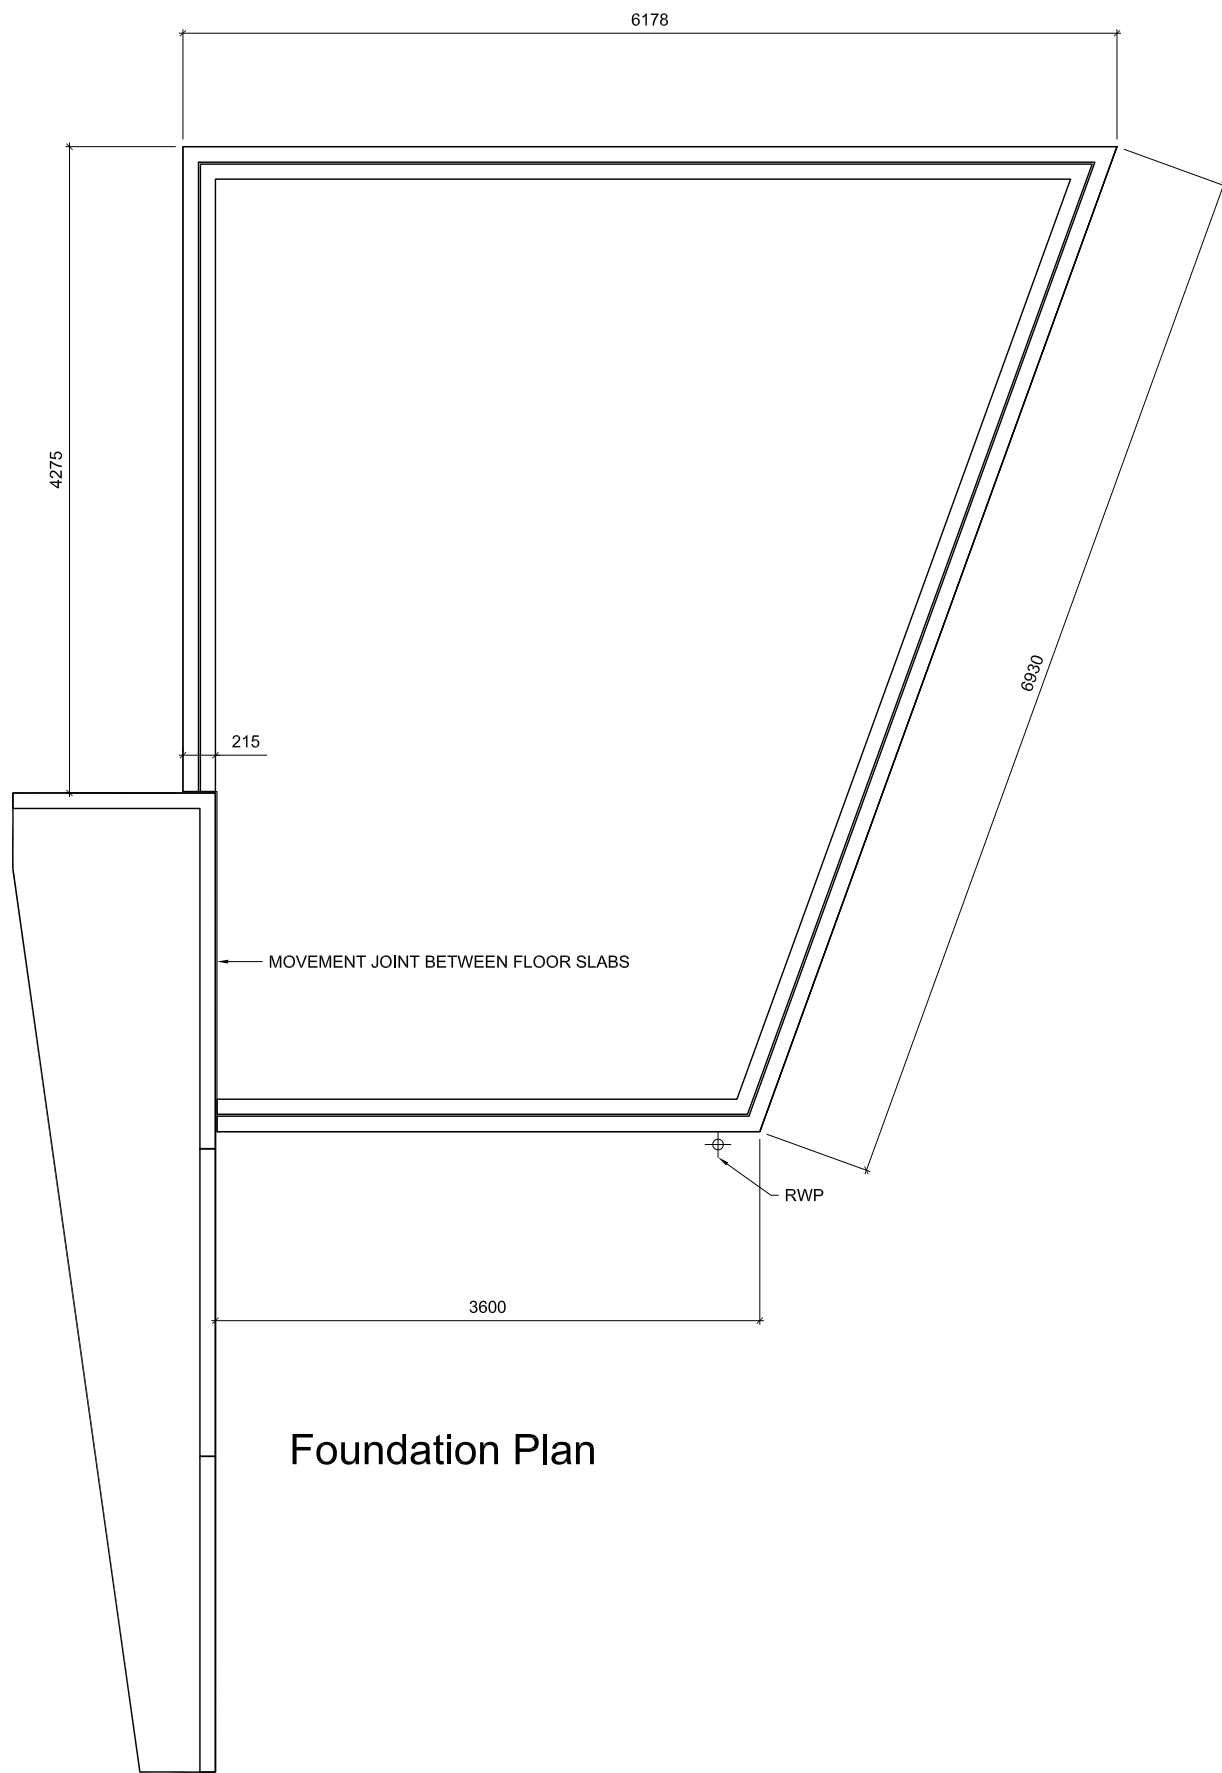


Foundation Plan

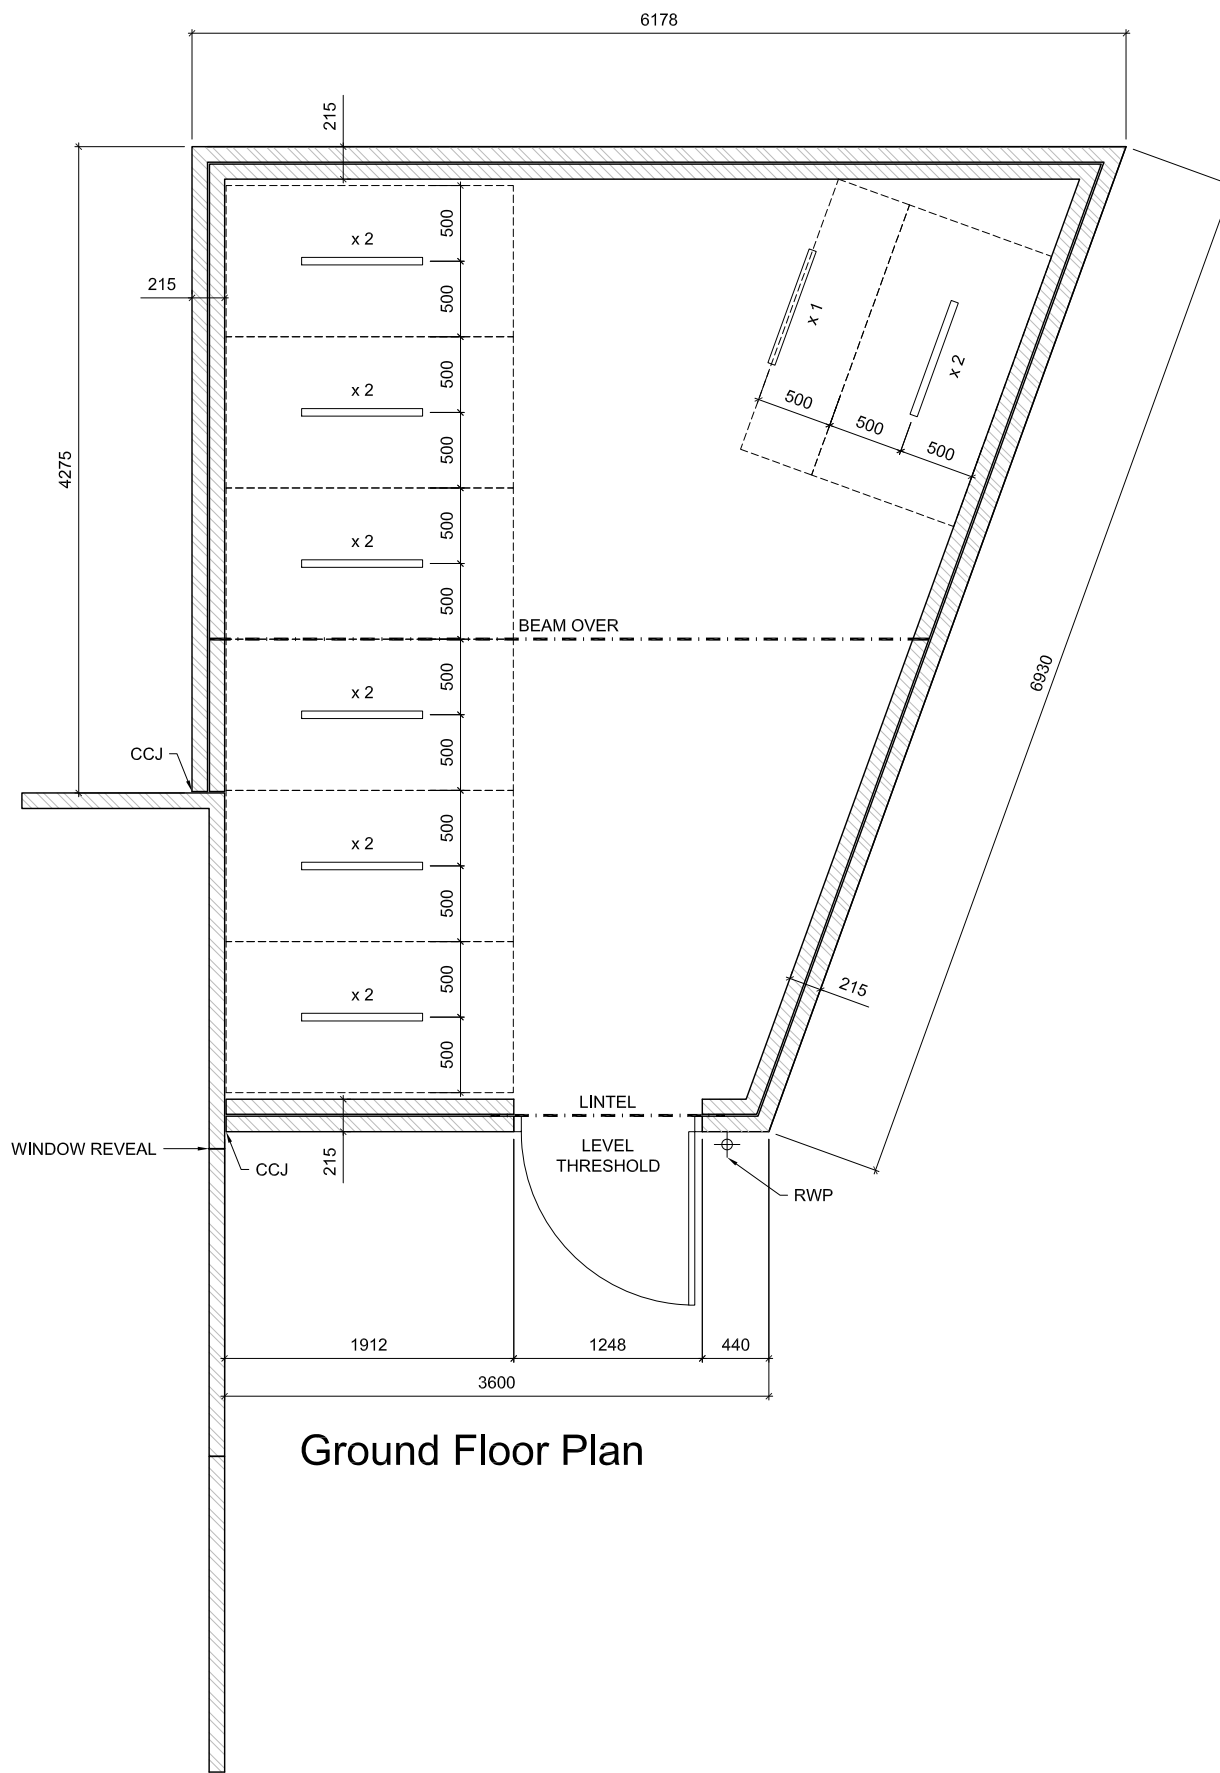


Ground Floor Plan

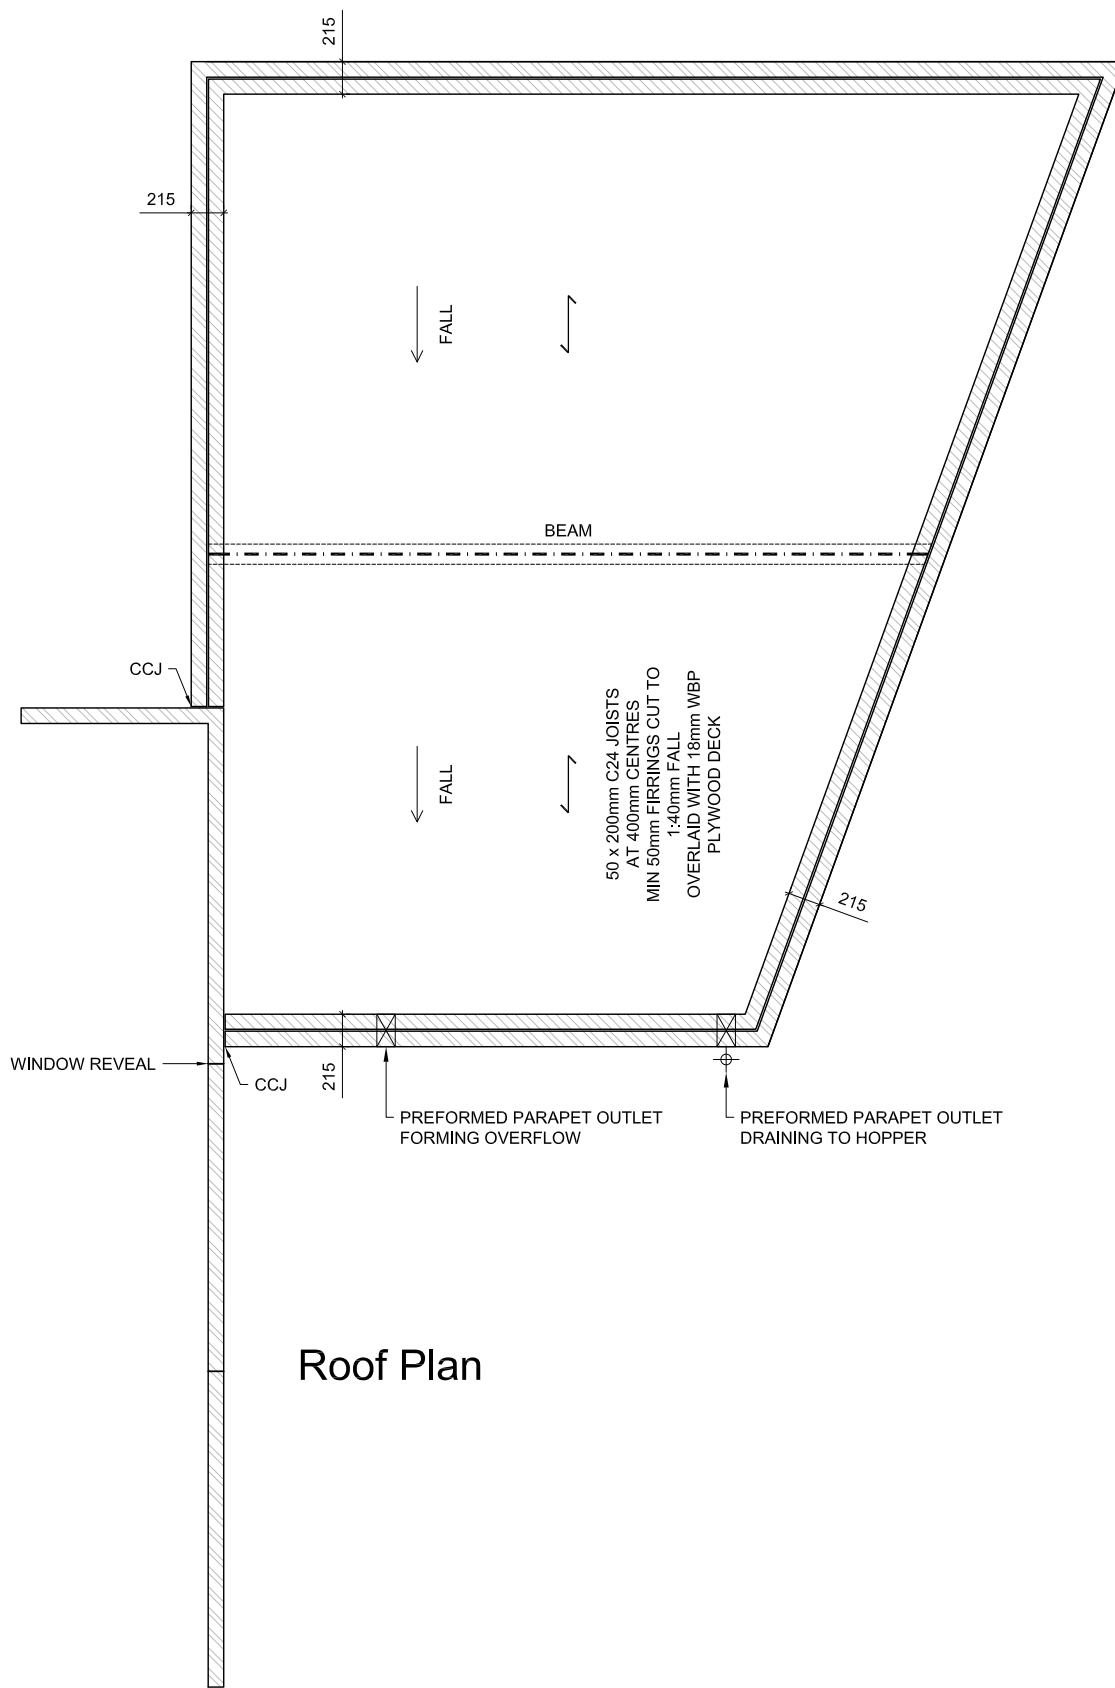


Roof Plan

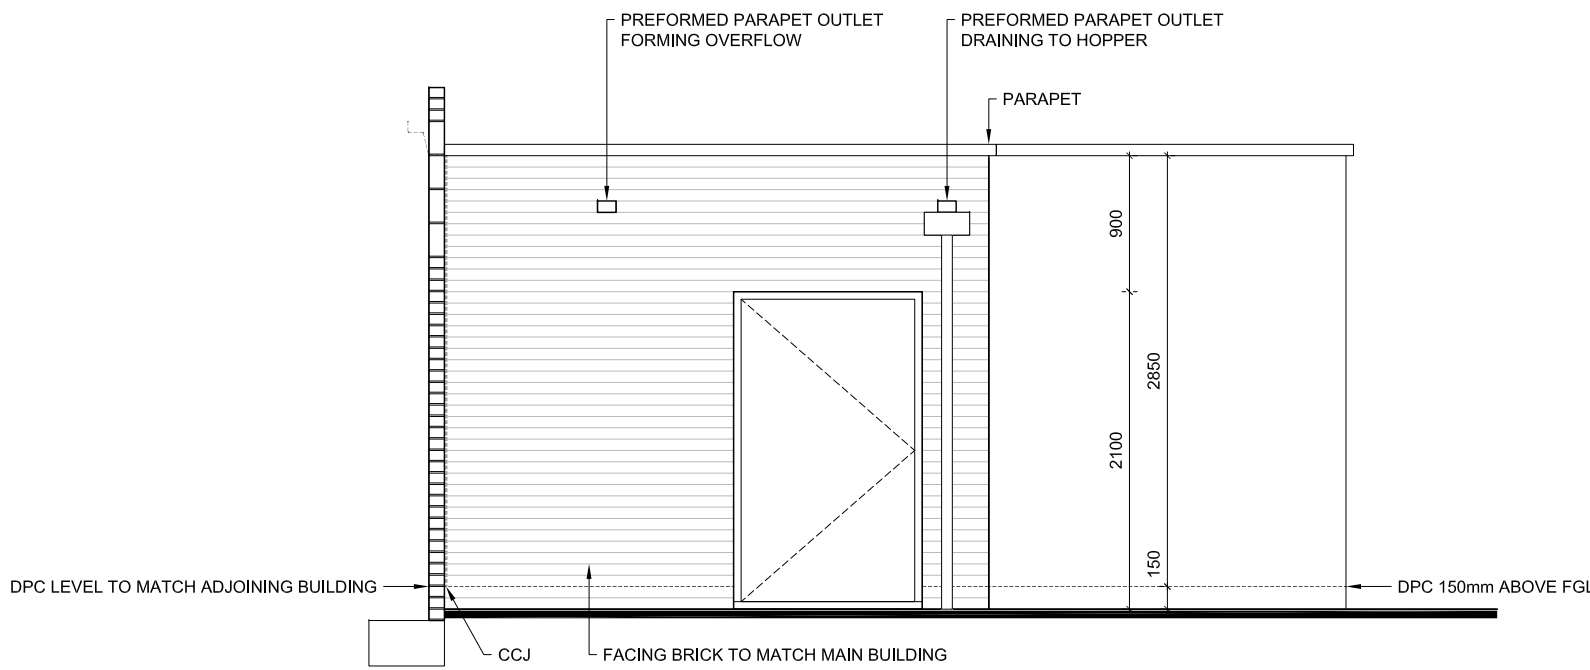


Front Elevation

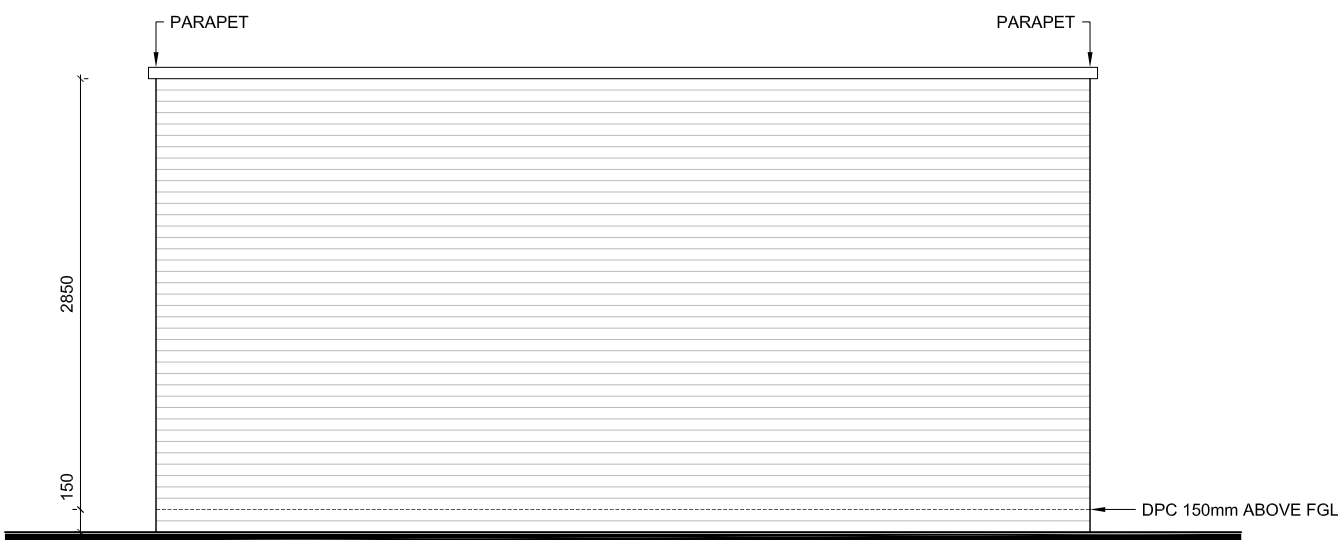


Rear Elevation

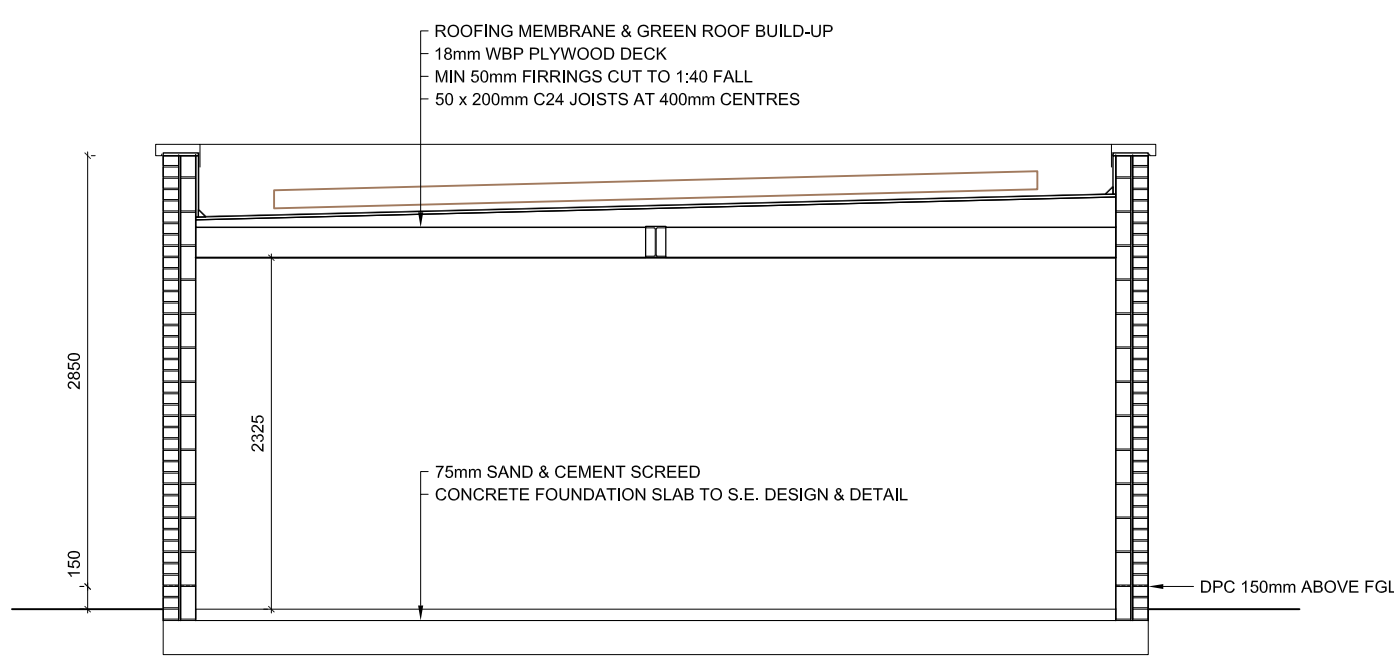


Section A-A

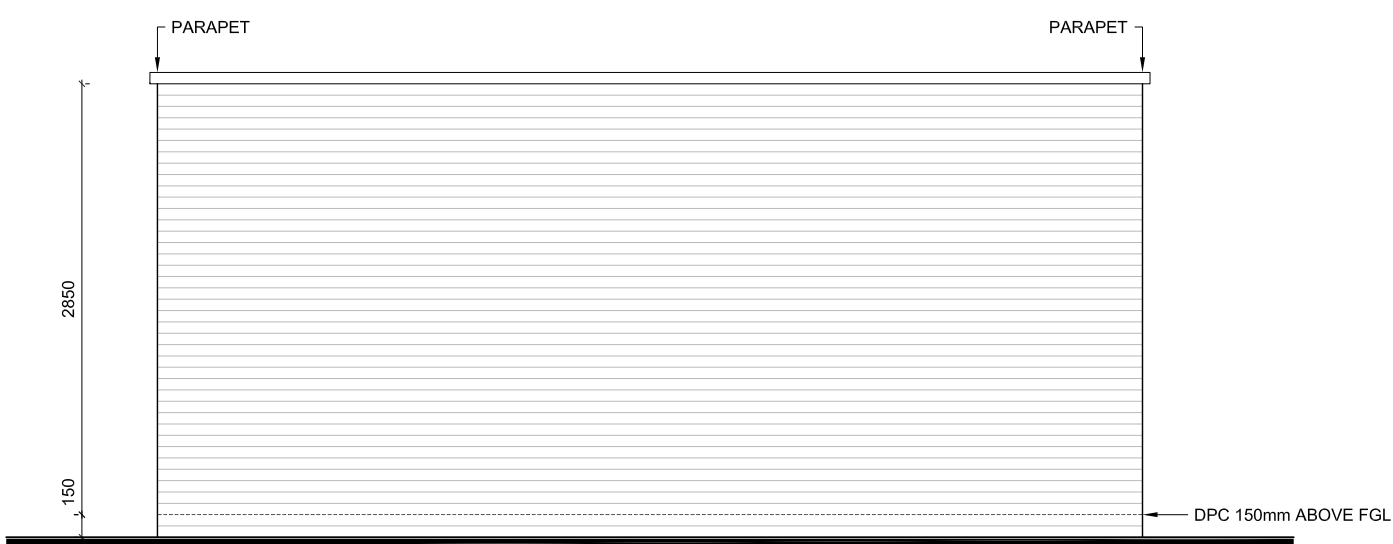

Side Elevation

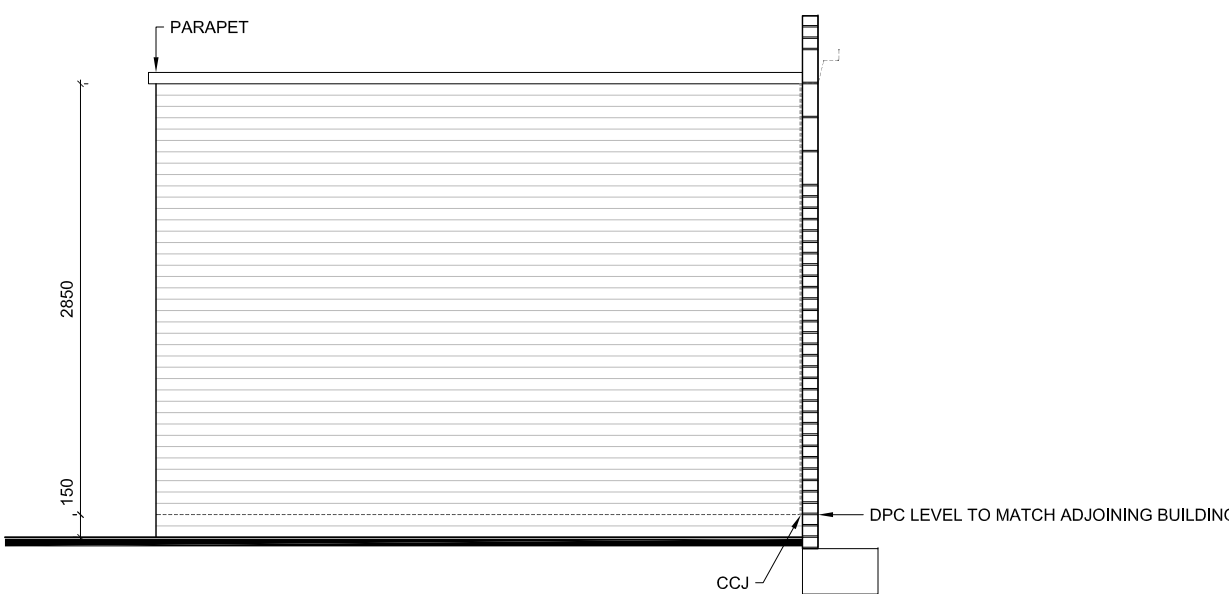

Side Elevation

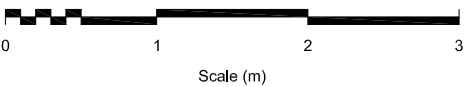

Revisions	
Client	NFC Homes Ltd.
Project	Residential Development Land adjacent to 38-84 Cornwall Road London N15 5AR
Status	Construction
Date	2023.03.07
Scale	1:50
Title	Cycle Store
Number	21.21-215

Spires Architects

9 Monks Way | Reading | RG30 3DP
Tel: 07495 529905

This drawing is copyright and may not be reproduced in whole or part without written authority.