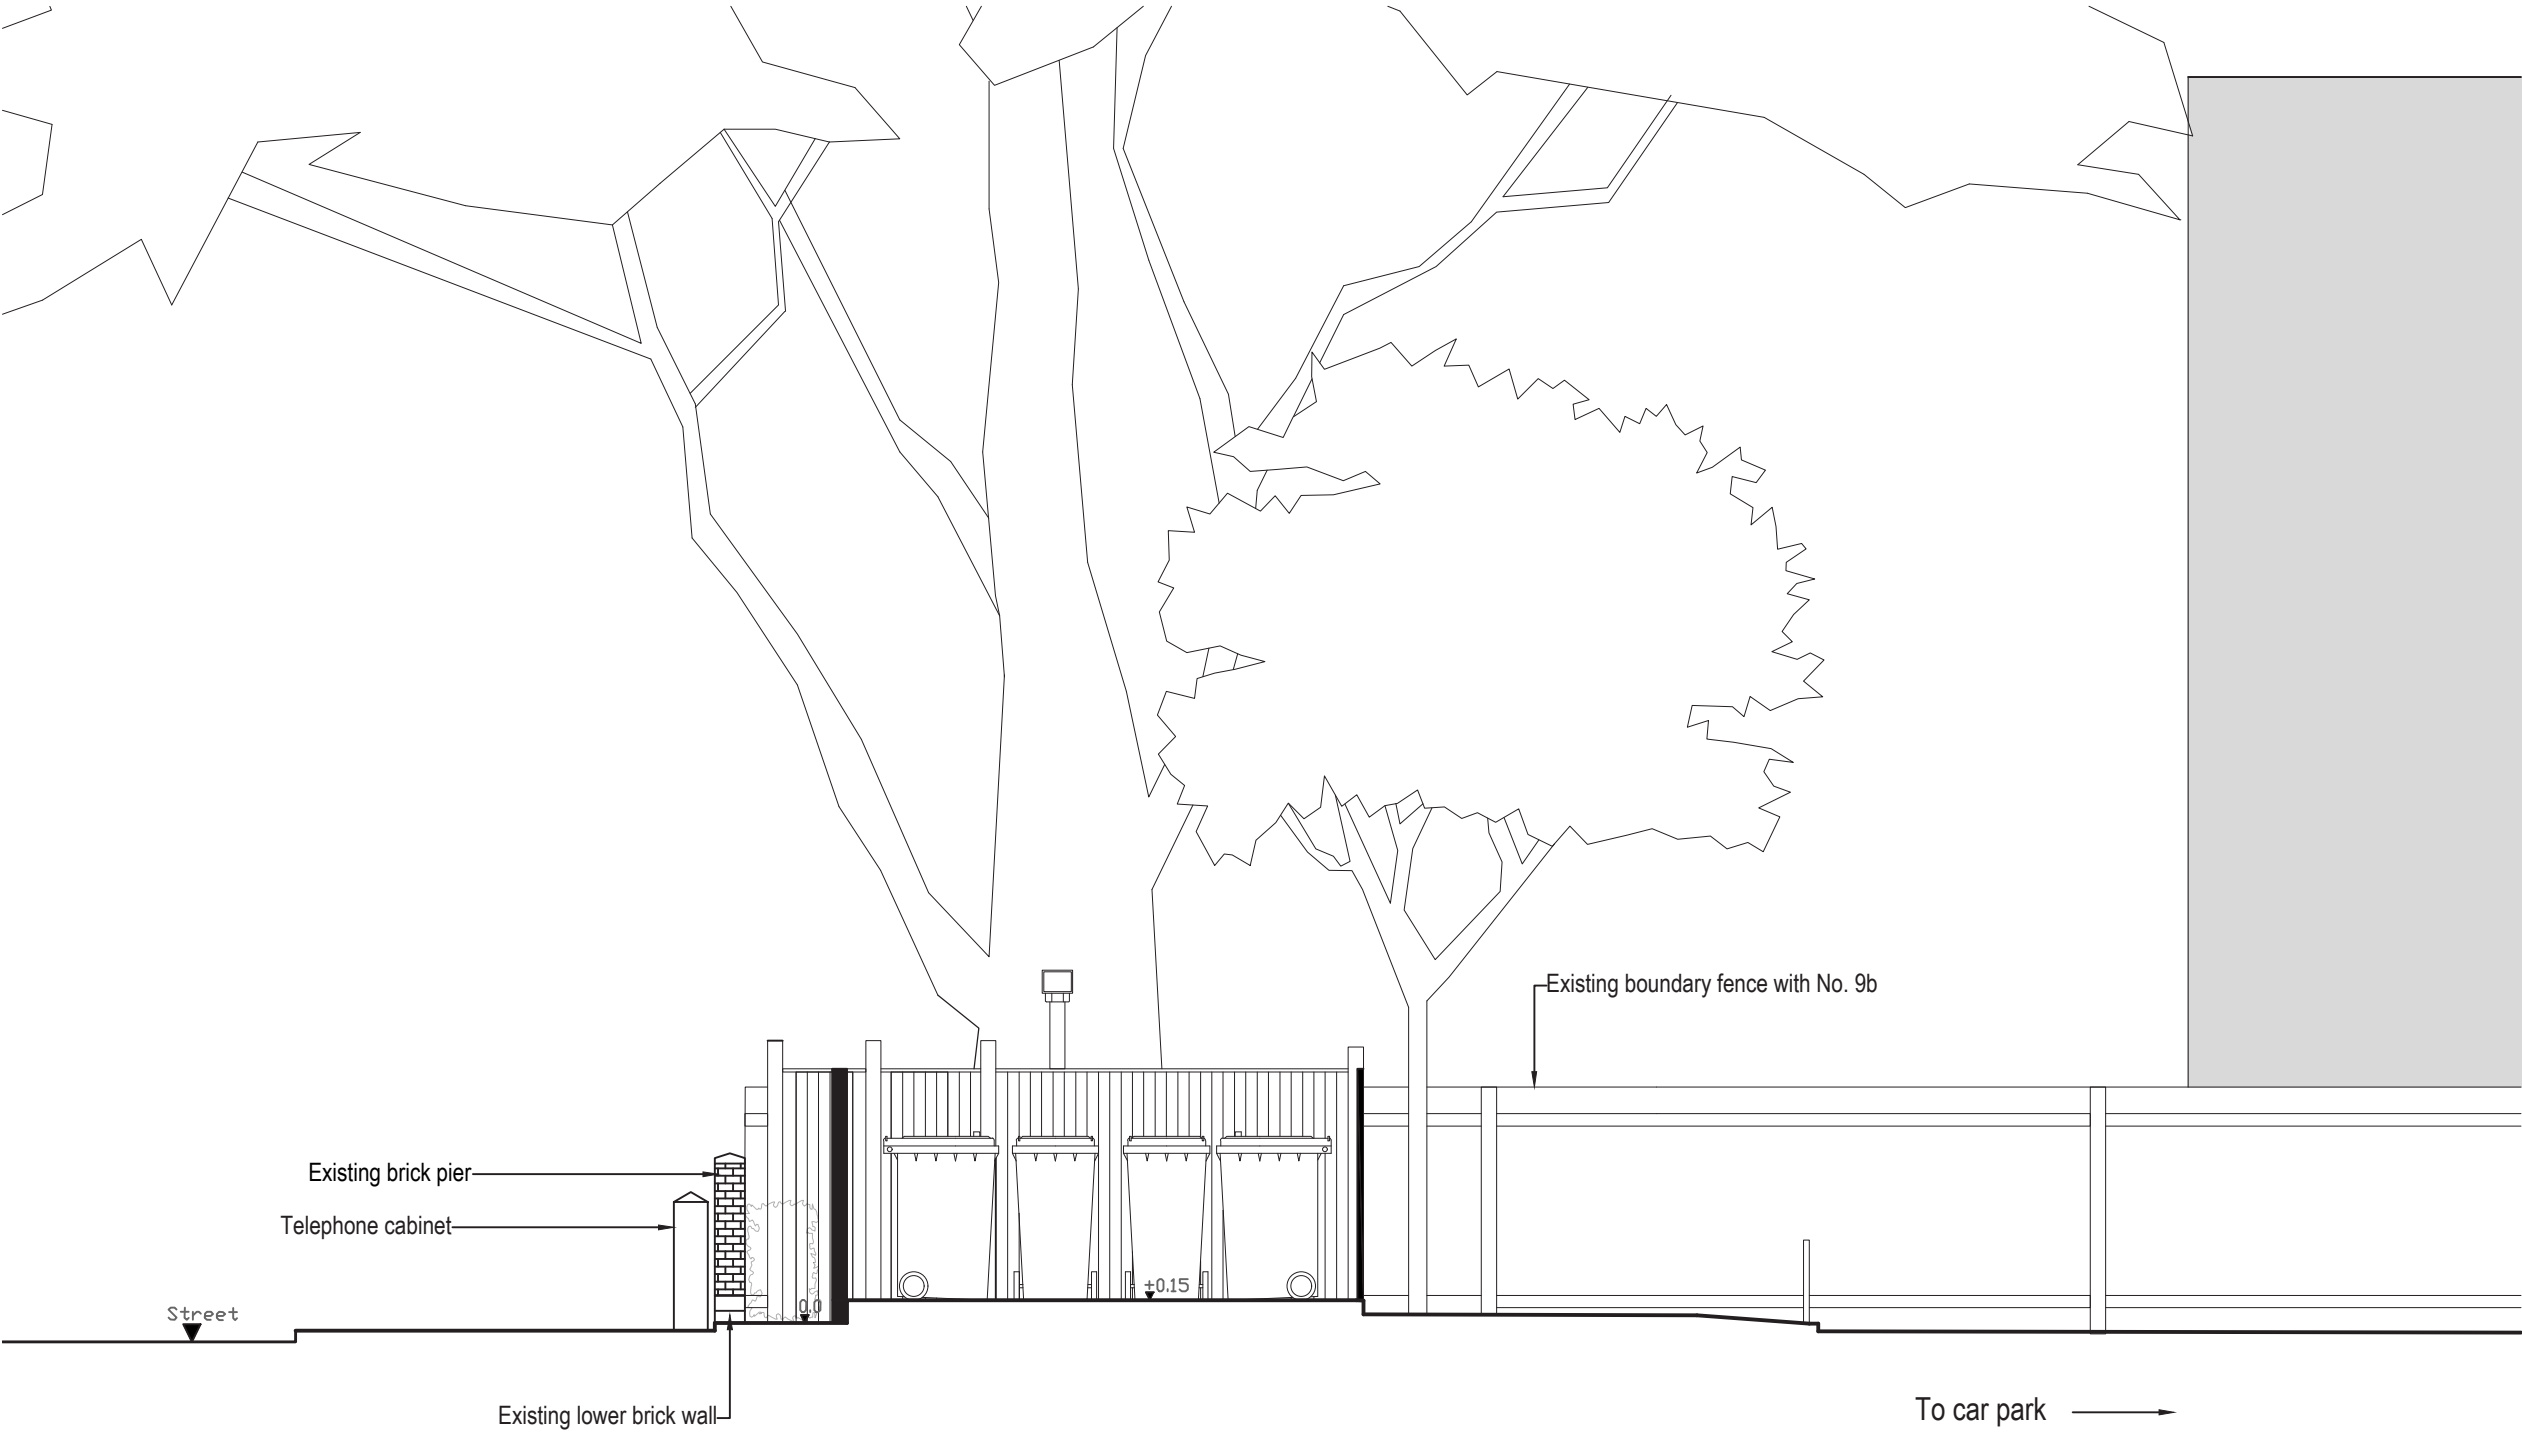


Ecos Maclean Ltd
Engineering - materials, energy, structure
8A Chamberlain Street ~ London NW1 8XB ~ Tel: 020 7722 7525 ~ Fax: 020 7722 9711
Web-site: www.nickmaclean.co.uk ~ e-mail: office@ecosmaclean.co.uk


Client
**Midhurst Court
Resident Association**

Address
**Midhurst Court
London N8**

Drawing
Proposed Section A - A


Revision	Date	Made by	Amendments

For Planning			
Date 07/2022	Drawn by AI	Checked NDM	
Scales 1:50 @A3	Job No. 22025	Drawing No. 06	Revision

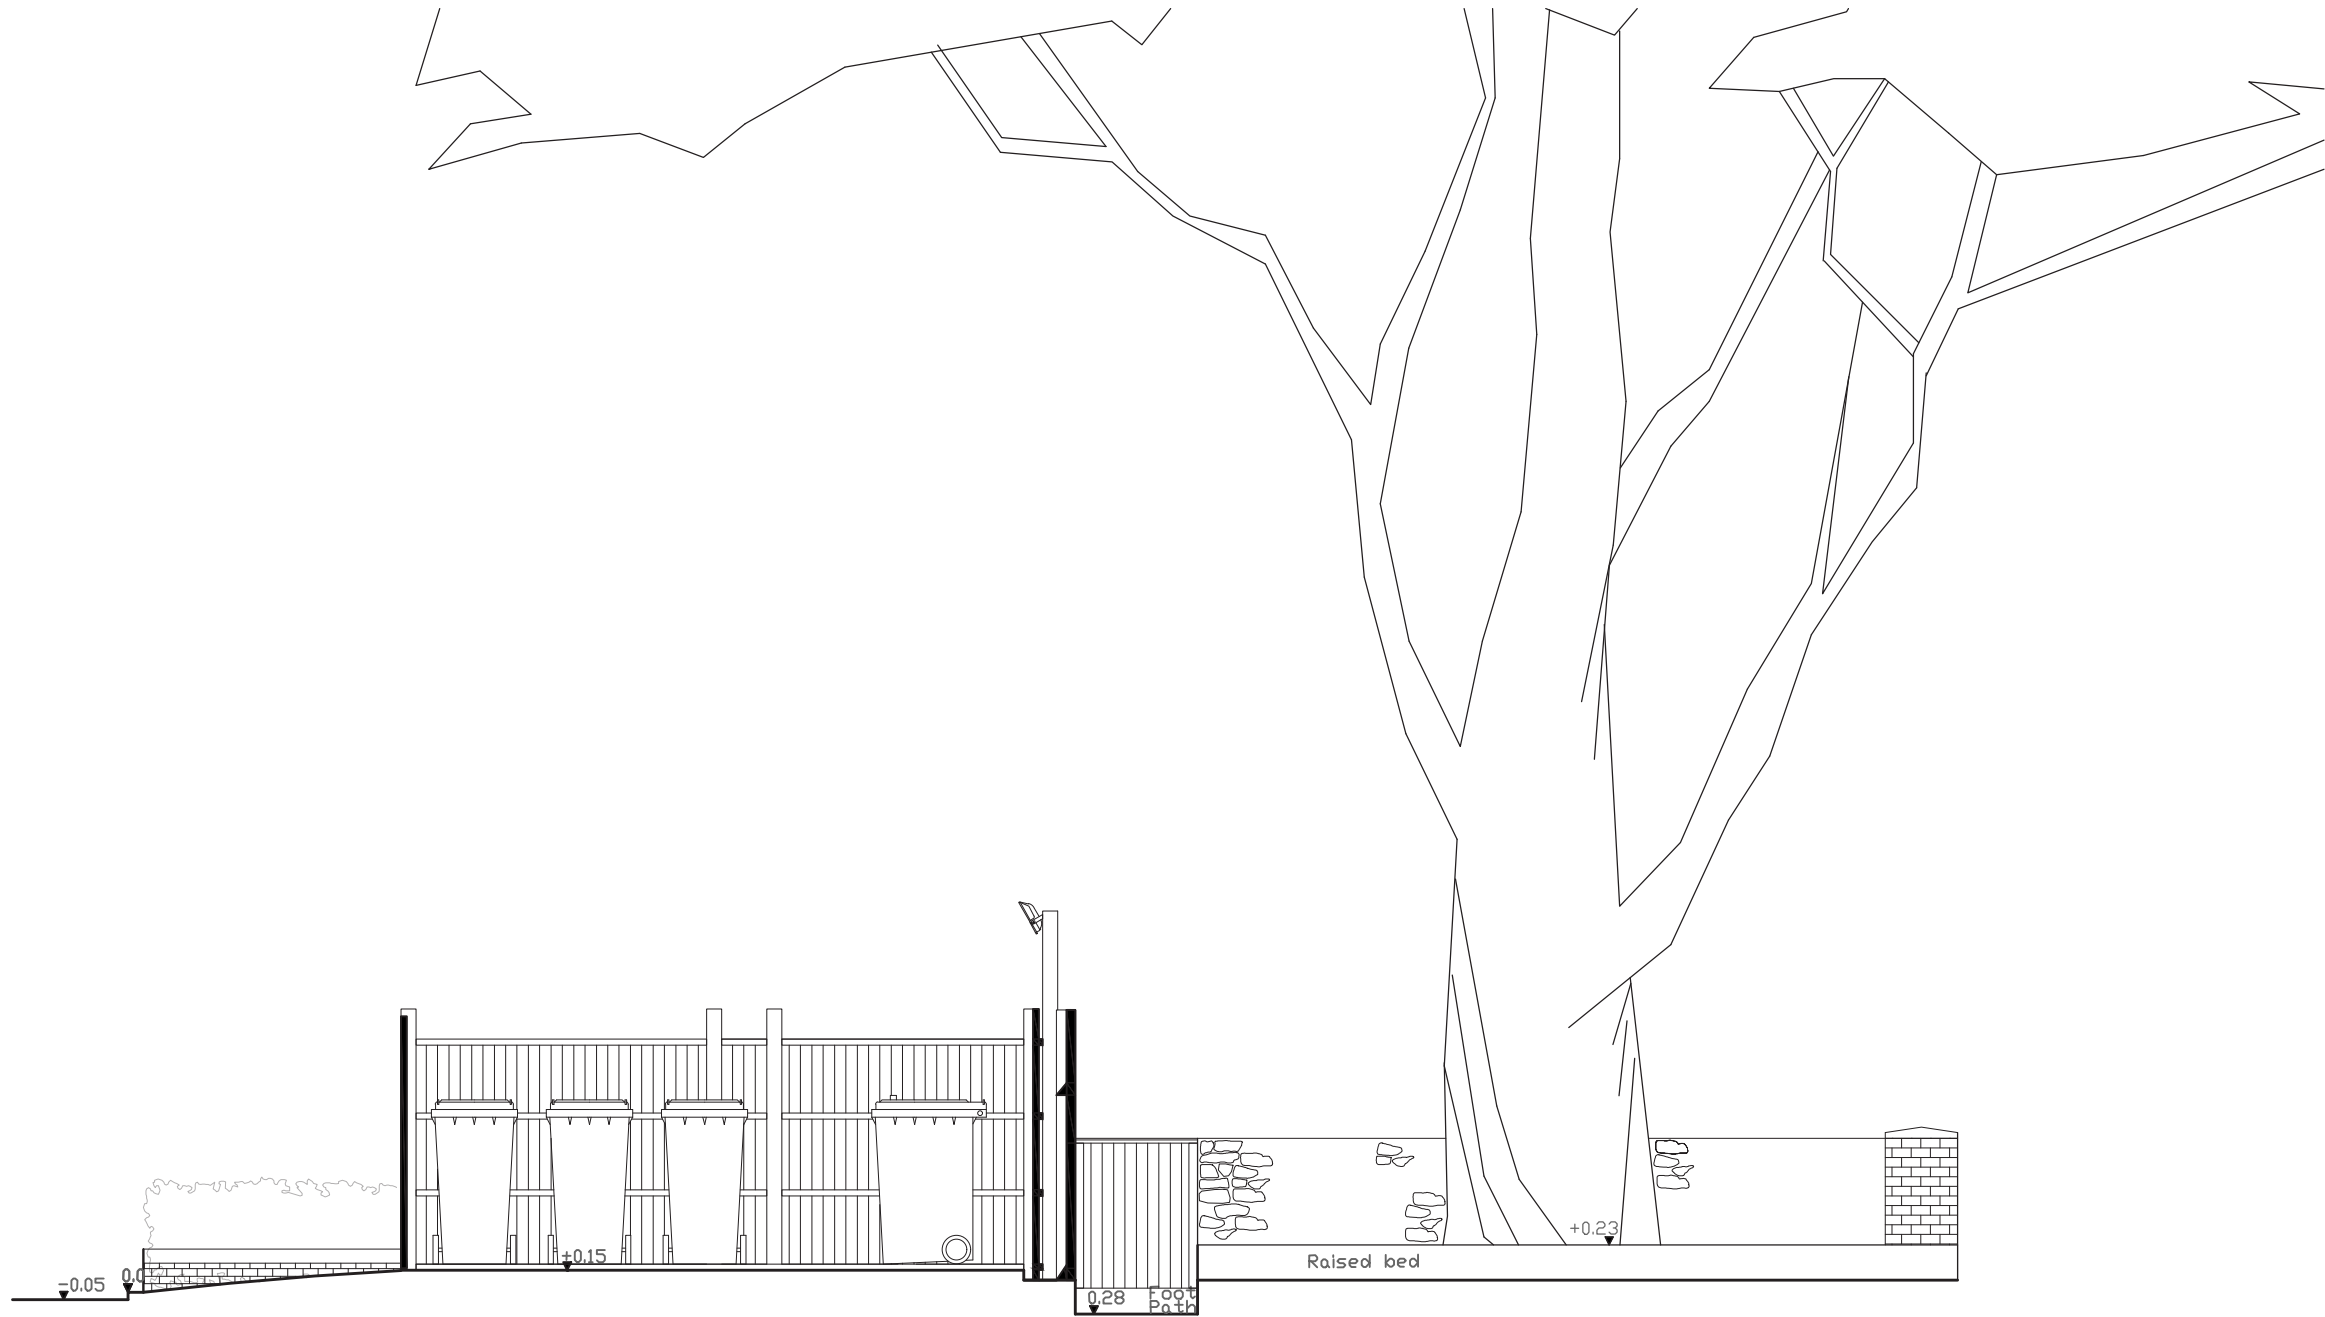

MIDHURST COURT

No. 9B

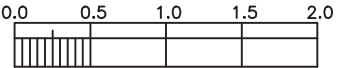

Ecos Maclean Ltd
Engineering - materials, energy, structure
8A Chamberlain Street ~ London NW1 8XB ~ Tel: 020 7722 7525 ~ Fax: 020 7722 9711
Web-site: www.nickmaclean.co.uk ~ e-mail: office@ecosmaclean.co.uk

Client
**Midhurst Court
Resident Association**

Address
**Midhurst Court
London N8**

Drawing
Proposed Section B - B

Revision	Date	Made by	Amendments

For Planning			
Date	07/2022	Drawn by	AI
Checked			NDM
Scales	1:50 @A3	Job No.	22025
Drawing No.	07	Revision	