



HOMES DESIGN

40 WISE LANE
MILL HILL
LONDON NW7 2RE
MOB: 07946 872537

www.homesdesignltd.co.uk

title		EXISTING SECTION A-A	
project		24 GRANGE ROAD LONDON N6 4AP	
drawing no		ABC324/1005	
drawn by	R. L	contract no. ABC324	
scale 1:100 @ A3		date 02/2023	

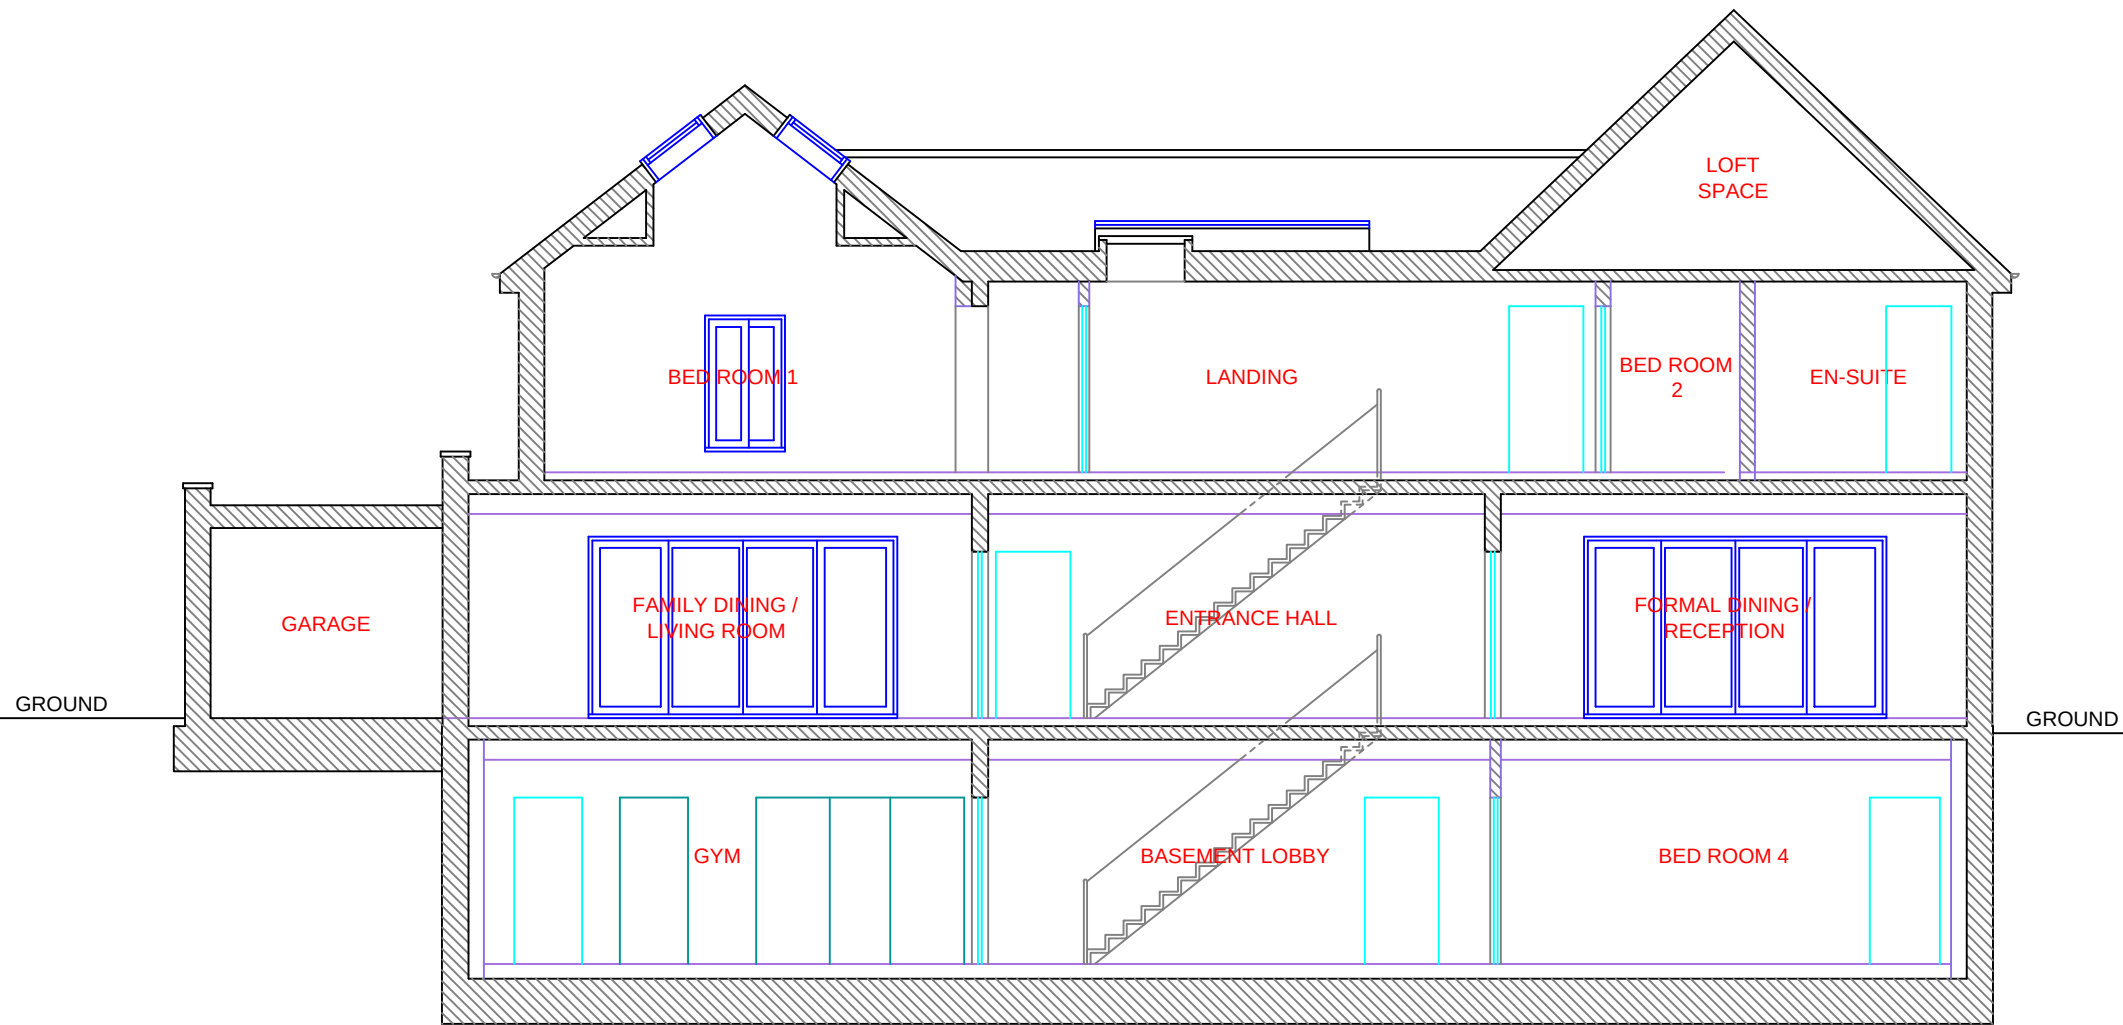

EXISTING SECTION A-A

