




**HOMES DESIGN**

40 WISE LANE  
MILL HILL  
LONDON NW7 2RE  
MOB: 07946 872537

www.homesdesignltd.co.uk

|                  |      |                              |  |
|------------------|------|------------------------------|--|
| title            |      | PROPOSED SECTION B-B         |  |
| project          |      | 24 GRANGE ROAD LONDON N6 4AP |  |
| drawing no       |      | ABC324/1011                  |  |
| drawn by         | R. L | contract no. ABC324          |  |
| scale 1:100 @ A3 |      | date 02/2023                 |  |

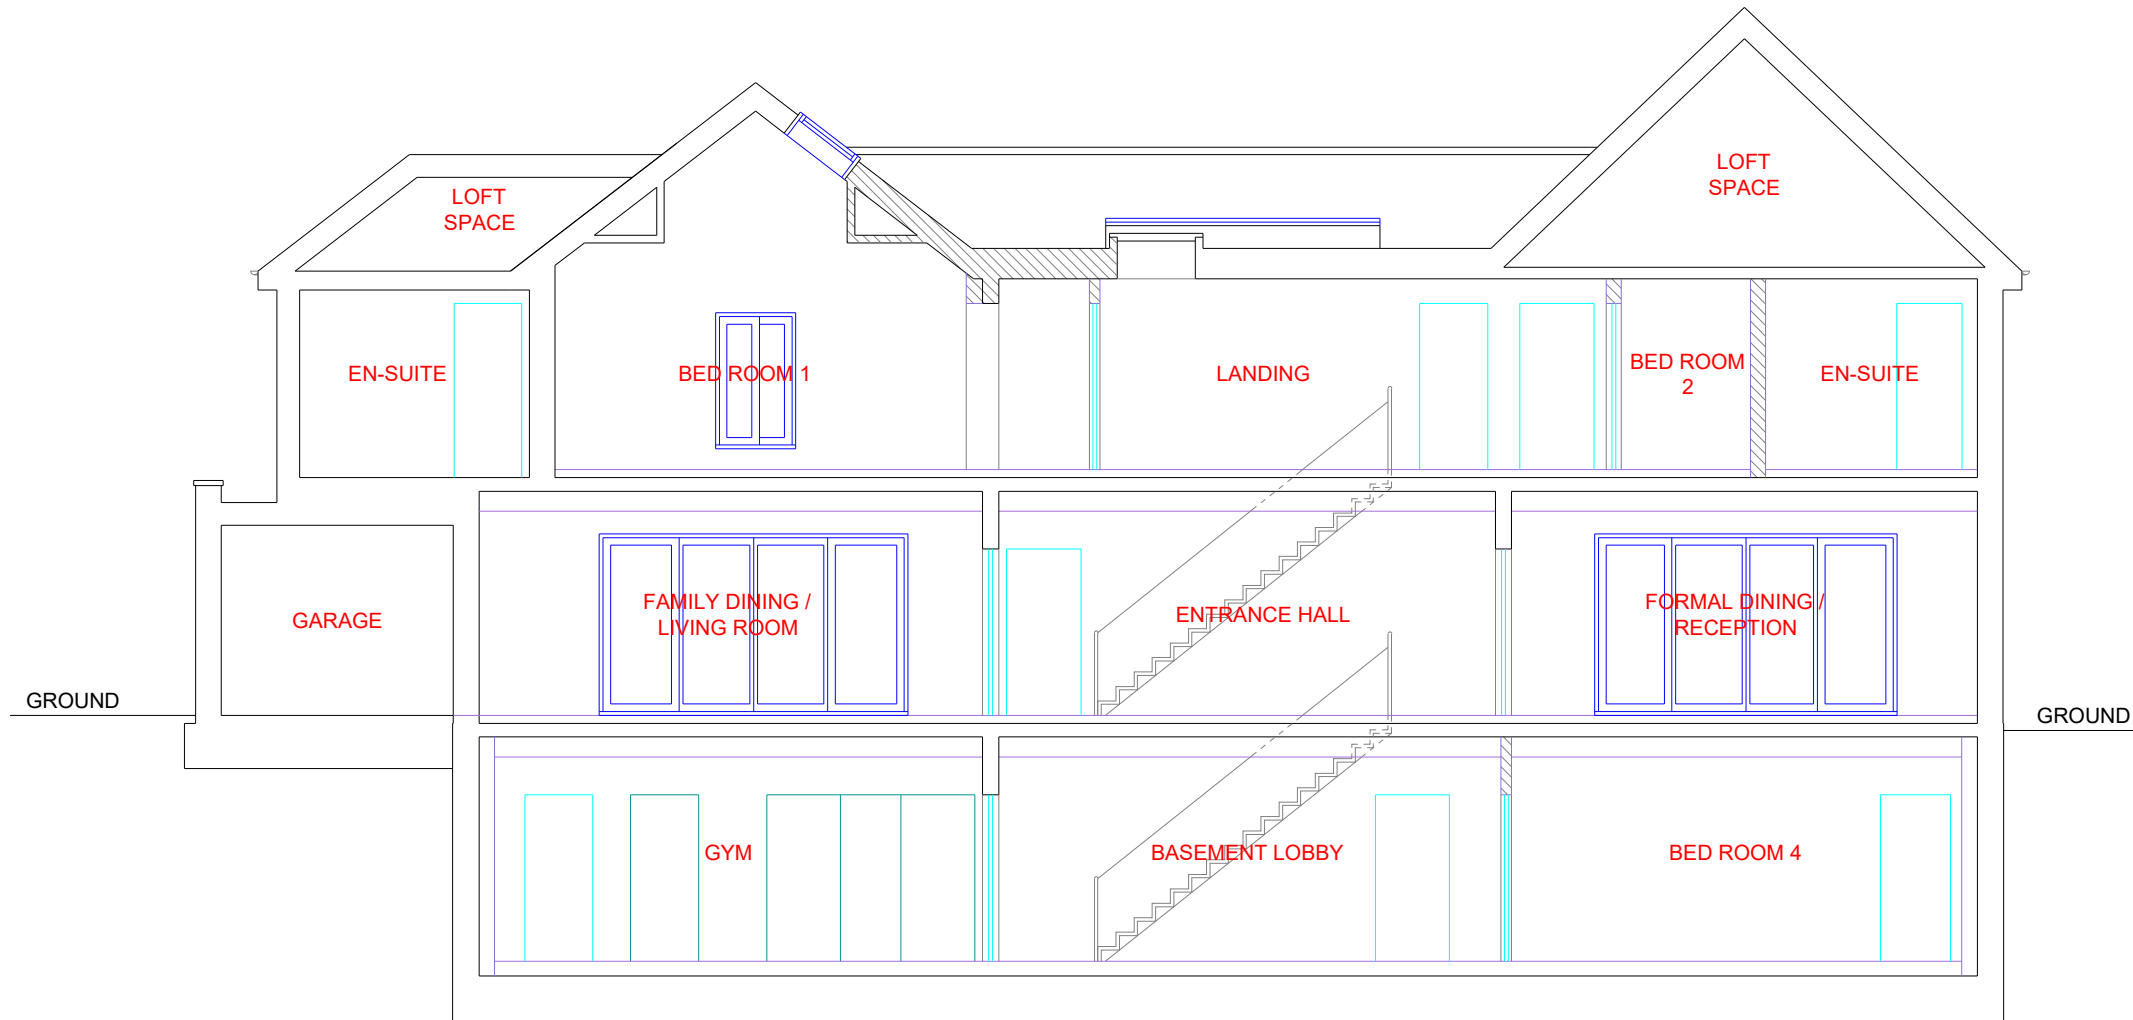

PROPOSED SECTION B-B

