

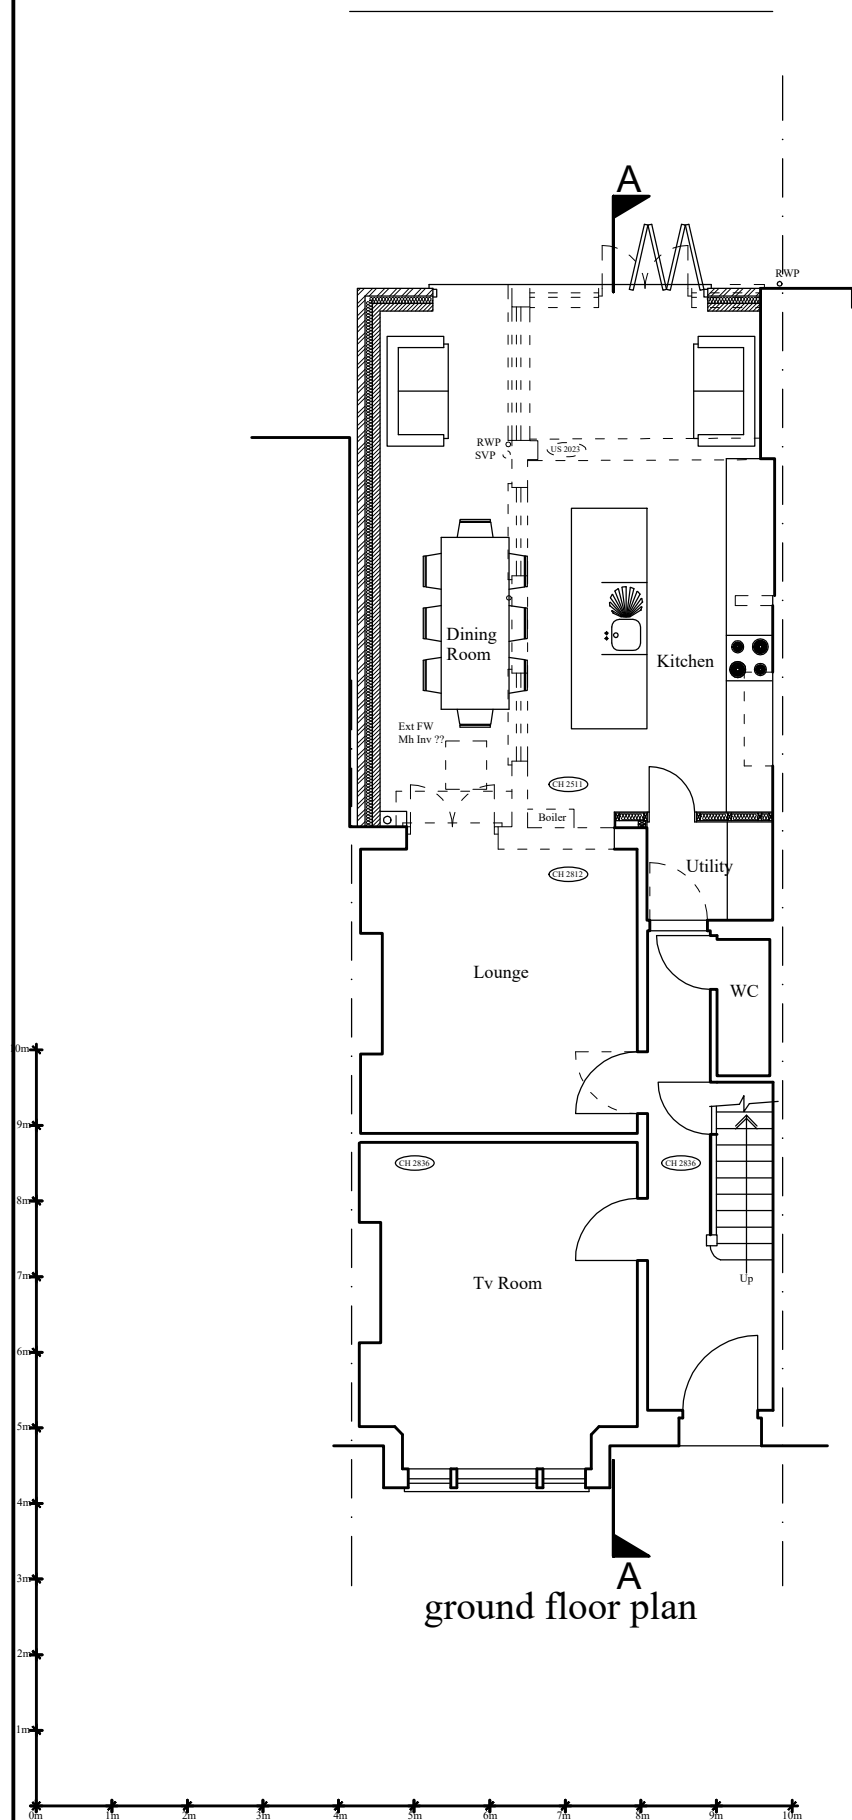


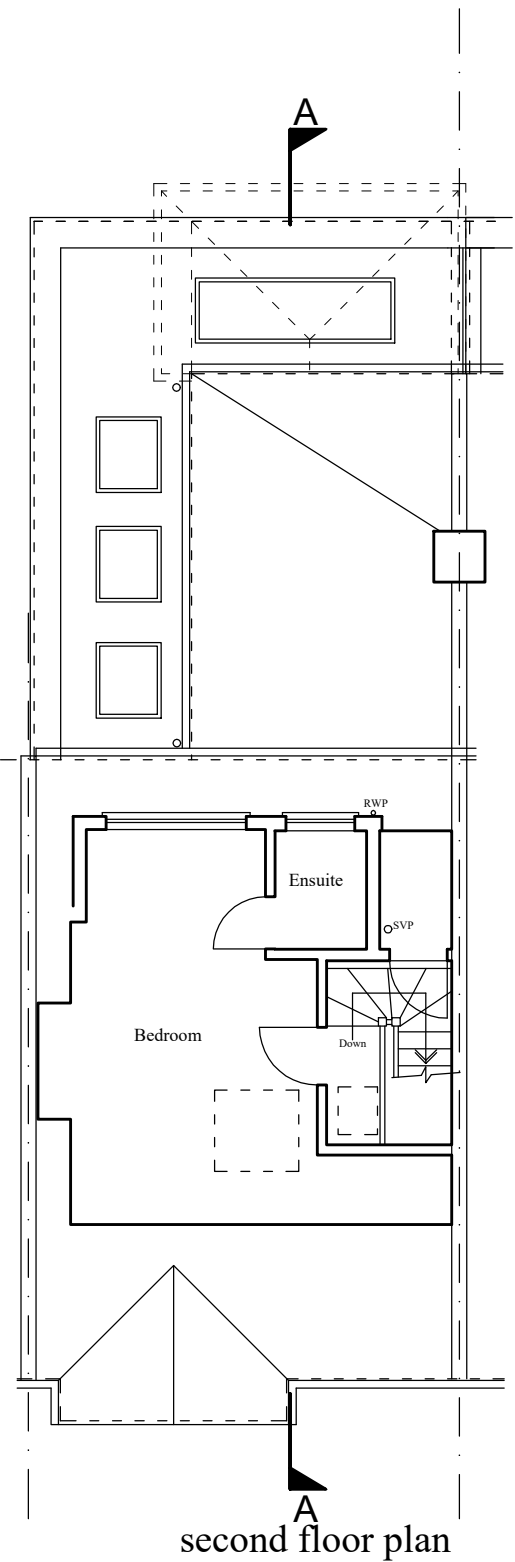

Double glazed flat rooflights include for doubling up joists either side and trimming opening

3 layer felt flat roof laid to fall to rear

3No Double glazed flat rooflights include for doubling up joists either side and trimming opening

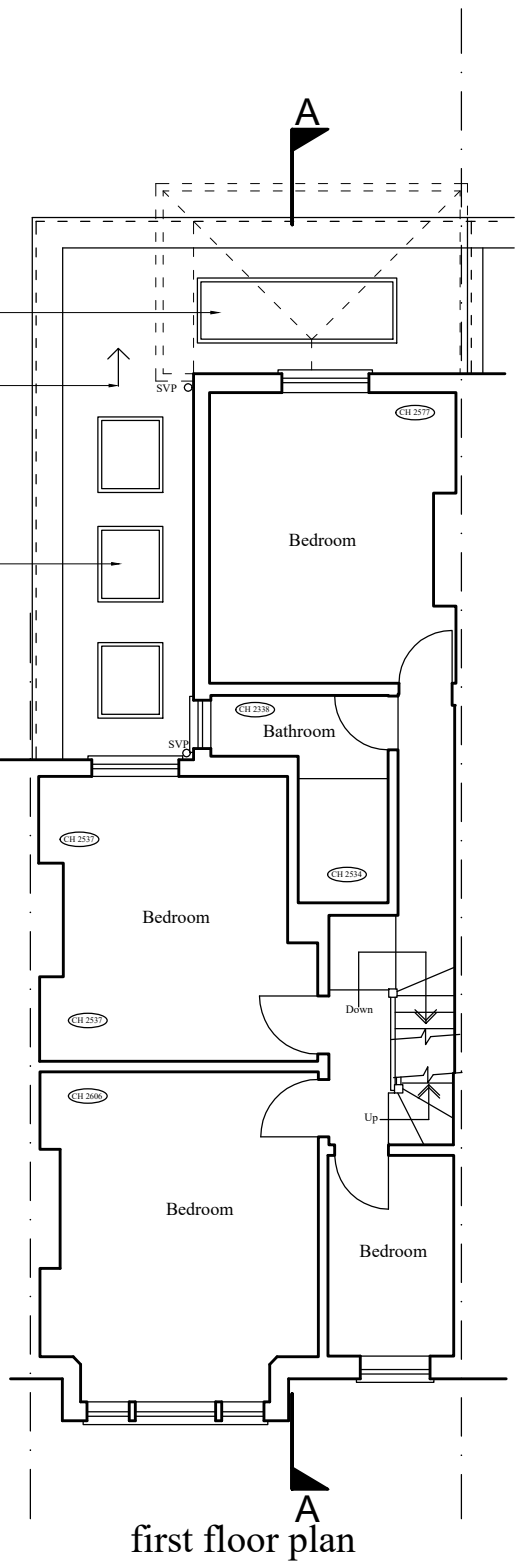

project	
Proposed ground floor rear extension	
site	
75 Claremont Road, Highgate N6 5BZ	
date	scale
December 2022	1:100 @ A3
JOHN PERRIN & SONS Ltd	
BUILDING SURVEYORS & DESIGNERS	
883 Green Lanes, Winchmore Hill, London N21 2QS	
Tel: 0208 364 0334 Email: mail@johnperrinandsons.com	
© John Perrin & Sons Ltd 2017	
All dimensions are to be checked on site.	
drawing number	
3359/3	