

	Date	01 Feb 2023
	Author	Tommy Devine
	Version	1.0

Vabel Lawrence II

Condition 17 - Overheating

Brise Soleil	03
Glazing	14


Enquiries
If you have any queries about anything contained within this document then please don't hesitate to contact us

Get in touch
531 Highgate Studios,
53-79 Highgate Road, London NW5 1TL


+44 (0)20 7183 6405
reception@vabel.co.uk
www.vabel.co.uk

This document is confidential and intended solely for the information of the persons to whom it has been delivered by Vabel, and its content may not be used, copied or distributed in any way without first obtaining Vabel's written permission. All projections and forward-looking statements are indicative only. Past performance is not necessarily indicative of future results, and any investment is speculative in nature and involves the risk of capital loss. The above information is provided strictly for information only, is not an offer to sell or a solicitation of an offer to buy, and should not be construed as tax, accounting or legal advice.

Brise Soleil

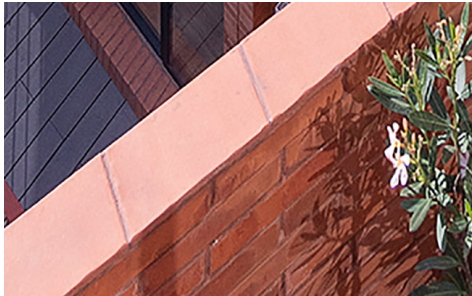

Lower Floor Brise Soleil Arrangement

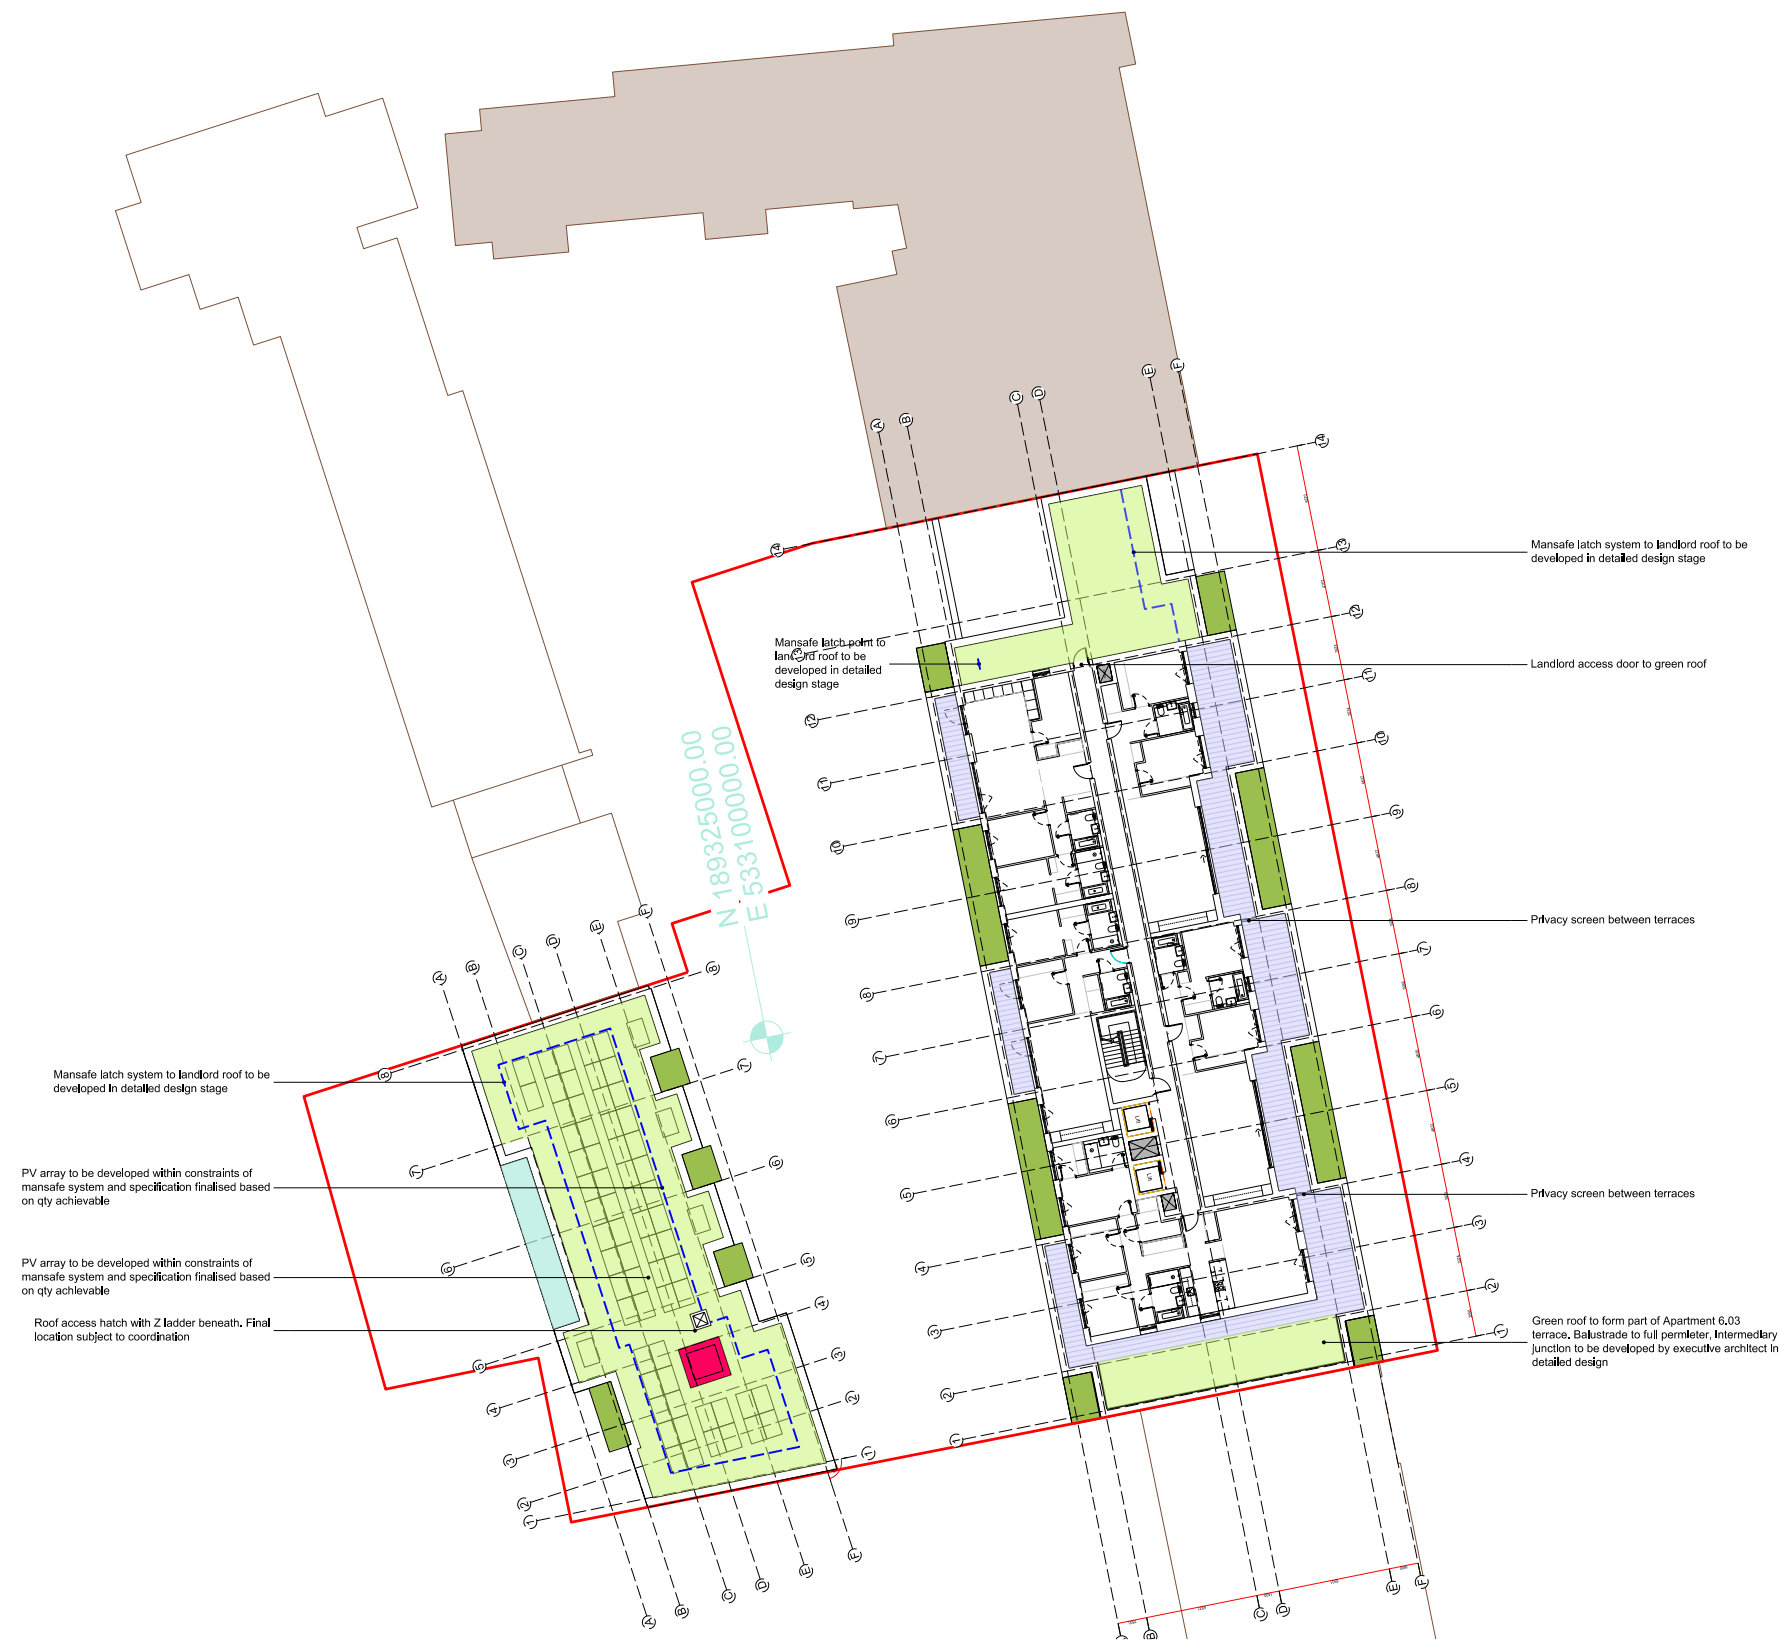

General Notes
The drawing is copyright of Vabel LTD. All rights reserved. No reproduction in any material form is permitted without consent. Do not scale from this drawing. All dimensions are in mm unless stated otherwise. Dimensions, levels, sizes and location of particulars are to be verified by the contractor on site prior to engaging in works. This drawing may incorporate information from other professionals. Vabel LTD cannot accept responsibility for the integrity and accuracy of such information.
DO NOT SCALE.



Roof Type

- RT-01: Extensive green roof
- RT-02: Warm Roof Terrace (decking finish)
- RT-03: Thermally broken terrace (uninsulated)
- RT-04: Warm roof concrete deck (unfinished)

Balconies & Brise Soleil

- B-01: Free Draining Balcony
- B-02: Cantilevered Brise Soleil
- B-03: Balcony Brise Soleil

Fall Arrest / Mansafe

- Mansafe System

-	-	-	-
-	-	-	-
-	-	-	-
-	-	-	-
-	-	-	-
-	-	-	-
-	-	-	-
-	-	-	-
-	-	-	-
-	-	-	-
IN02	05/07/21	Tranche 2 Issue	TD
IN01	21/06/21	Issue for pricing	TD
Rev	Date	Reason for Issue	Chk

VABEL
LONDON

531 Highgate Studios, 53-79 Highgate Road, London NW5 1TL
Tel +44 (0)20 7183 6405 Email contact@vabel.co.uk

Project
67 Lawrence Road
N15

Title
Roof Type Plan
Top Floors

Date	Scale @ A1	Drawn	Checked
05/07/21	1:200	TD	NE

Status
Information

Drawing Number	Revision
LR2_VAB_00_06_DR_A_3007 IN02	

Typical Lower Floor Brise Soleil

General Notes
The drawing is copyright of Vabel LTD. All rights reserved. No reproduction in any material form is permitted without consent. Do not scale from this drawing. All dimensions are in mm unless stated otherwise. Dimensions, levels, sizes and location of particulars are to be verified by the contractor on site prior to engaging in works. This drawing may incorporate information from other professionals. Vabel LTD cannot accept responsibility for the integrity and accuracy of such information.
DO NOT SCALE.

Roof Type

- RT-01: Extensive green roof
- RT-02: Warm Roof Terrace (decking finish)
- RT-03: Thermally broken terrace (uninsulated)
- RT-04: Warm roof concrete deck (unfinished)

Balconies & Brise Soleil

- B-01: Free Draining Balcony
- B-02: Cantilevered Brise Soleil
- B-03: Balcony Brise Soleil

Fall Arrest / Mansafe

- Mansafe System

Rev	Date	Reason for Issue	Chk
IN01	05/07/21	Tranche 2 Issue	TD

VABEL
LONDON

531 Highgate Studios, 53-79 Highgate Road, London NW5 1TL
Tel +44 (0)20 7183 6405 Email contact@vabel.co.uk


Project
67 Lawrence Road
N15

Title
Typical Brise Soleil


Date	Scale @ A1	Drawn	Checked
05/07/21	1:50 / 1:20	TD	NE

Status
Information

Drawing Number	Revision
LR2_VAB_00_XX_DR_A_2011	IN01

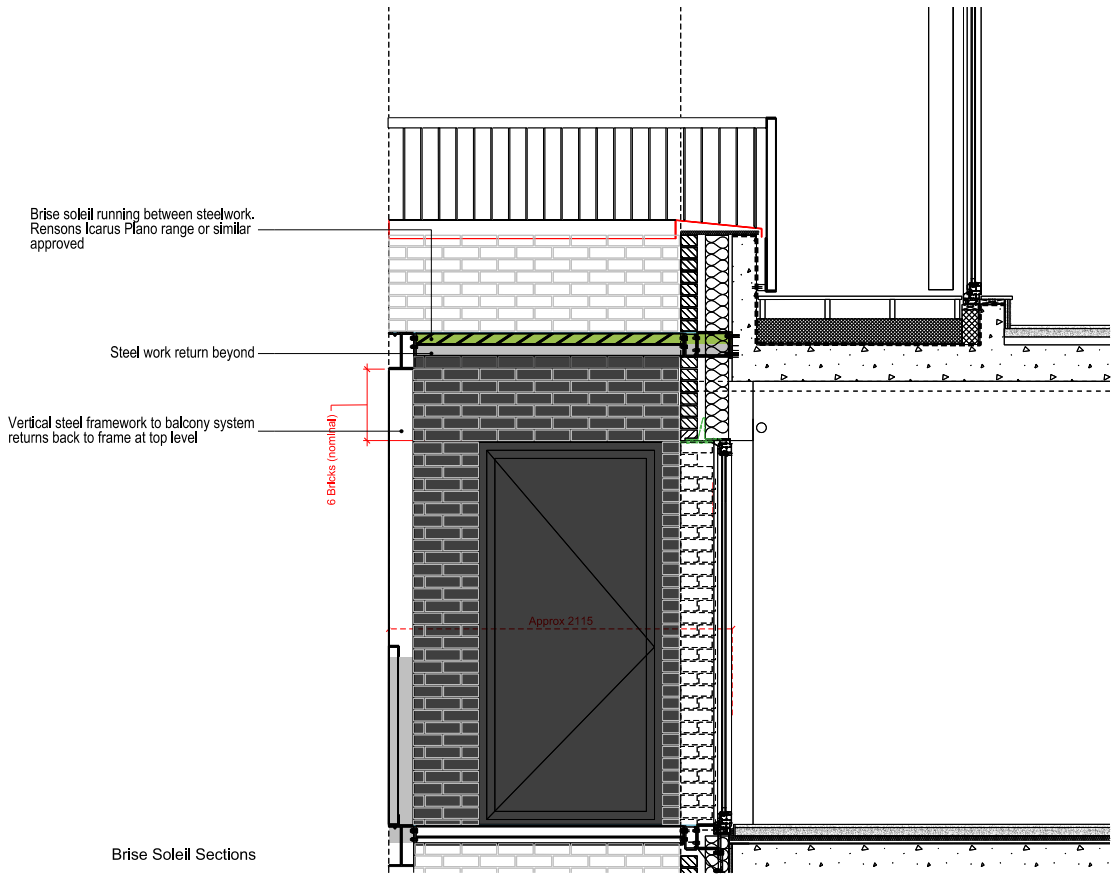


1
Section

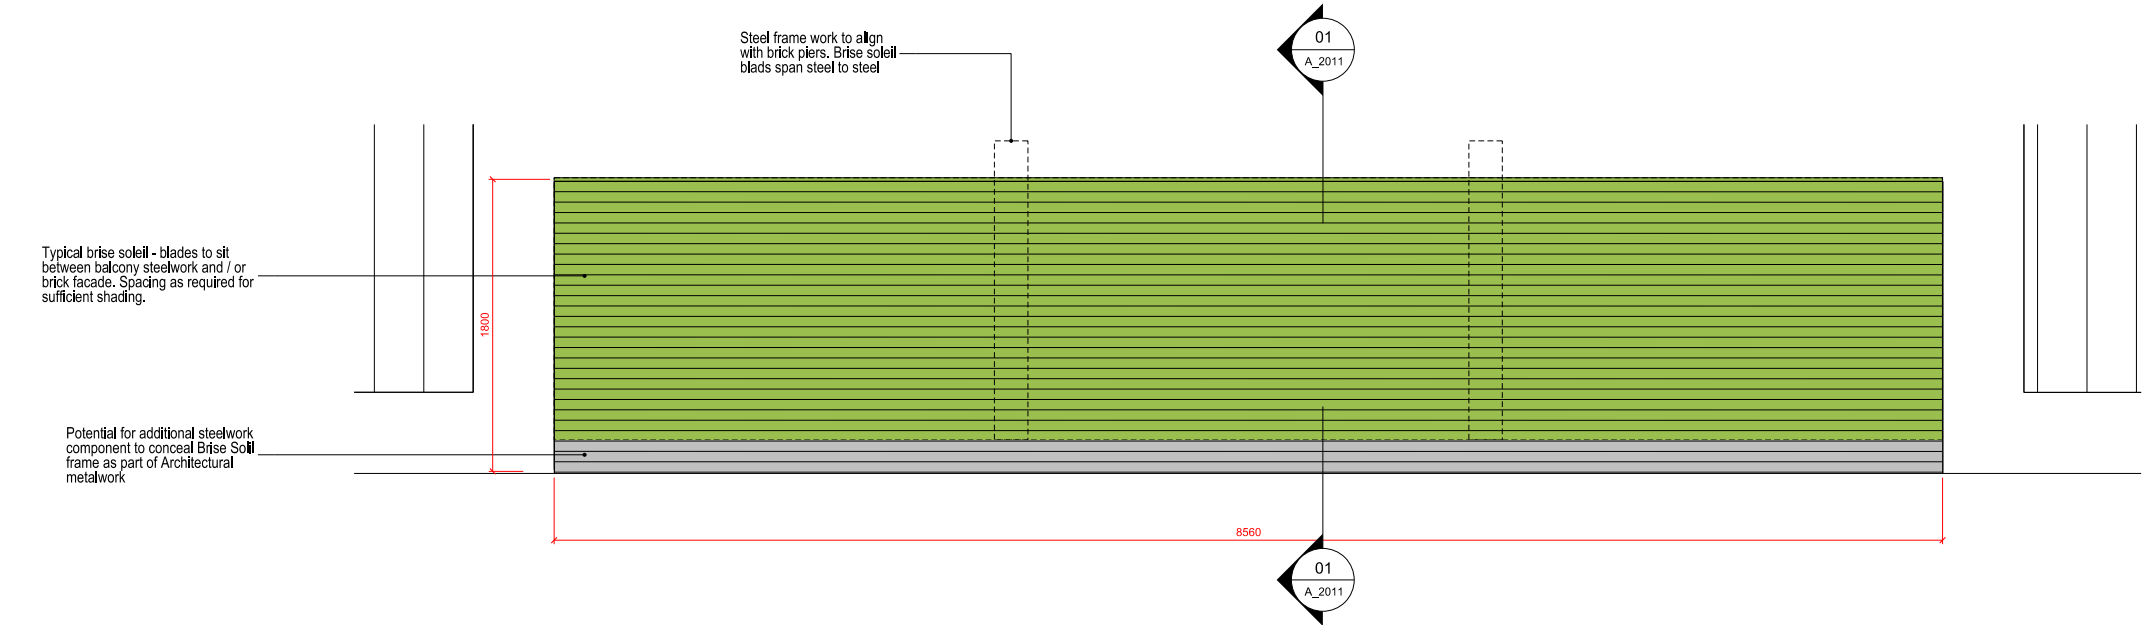

2
Plan

Top Floor Brise Soleil Arrangement

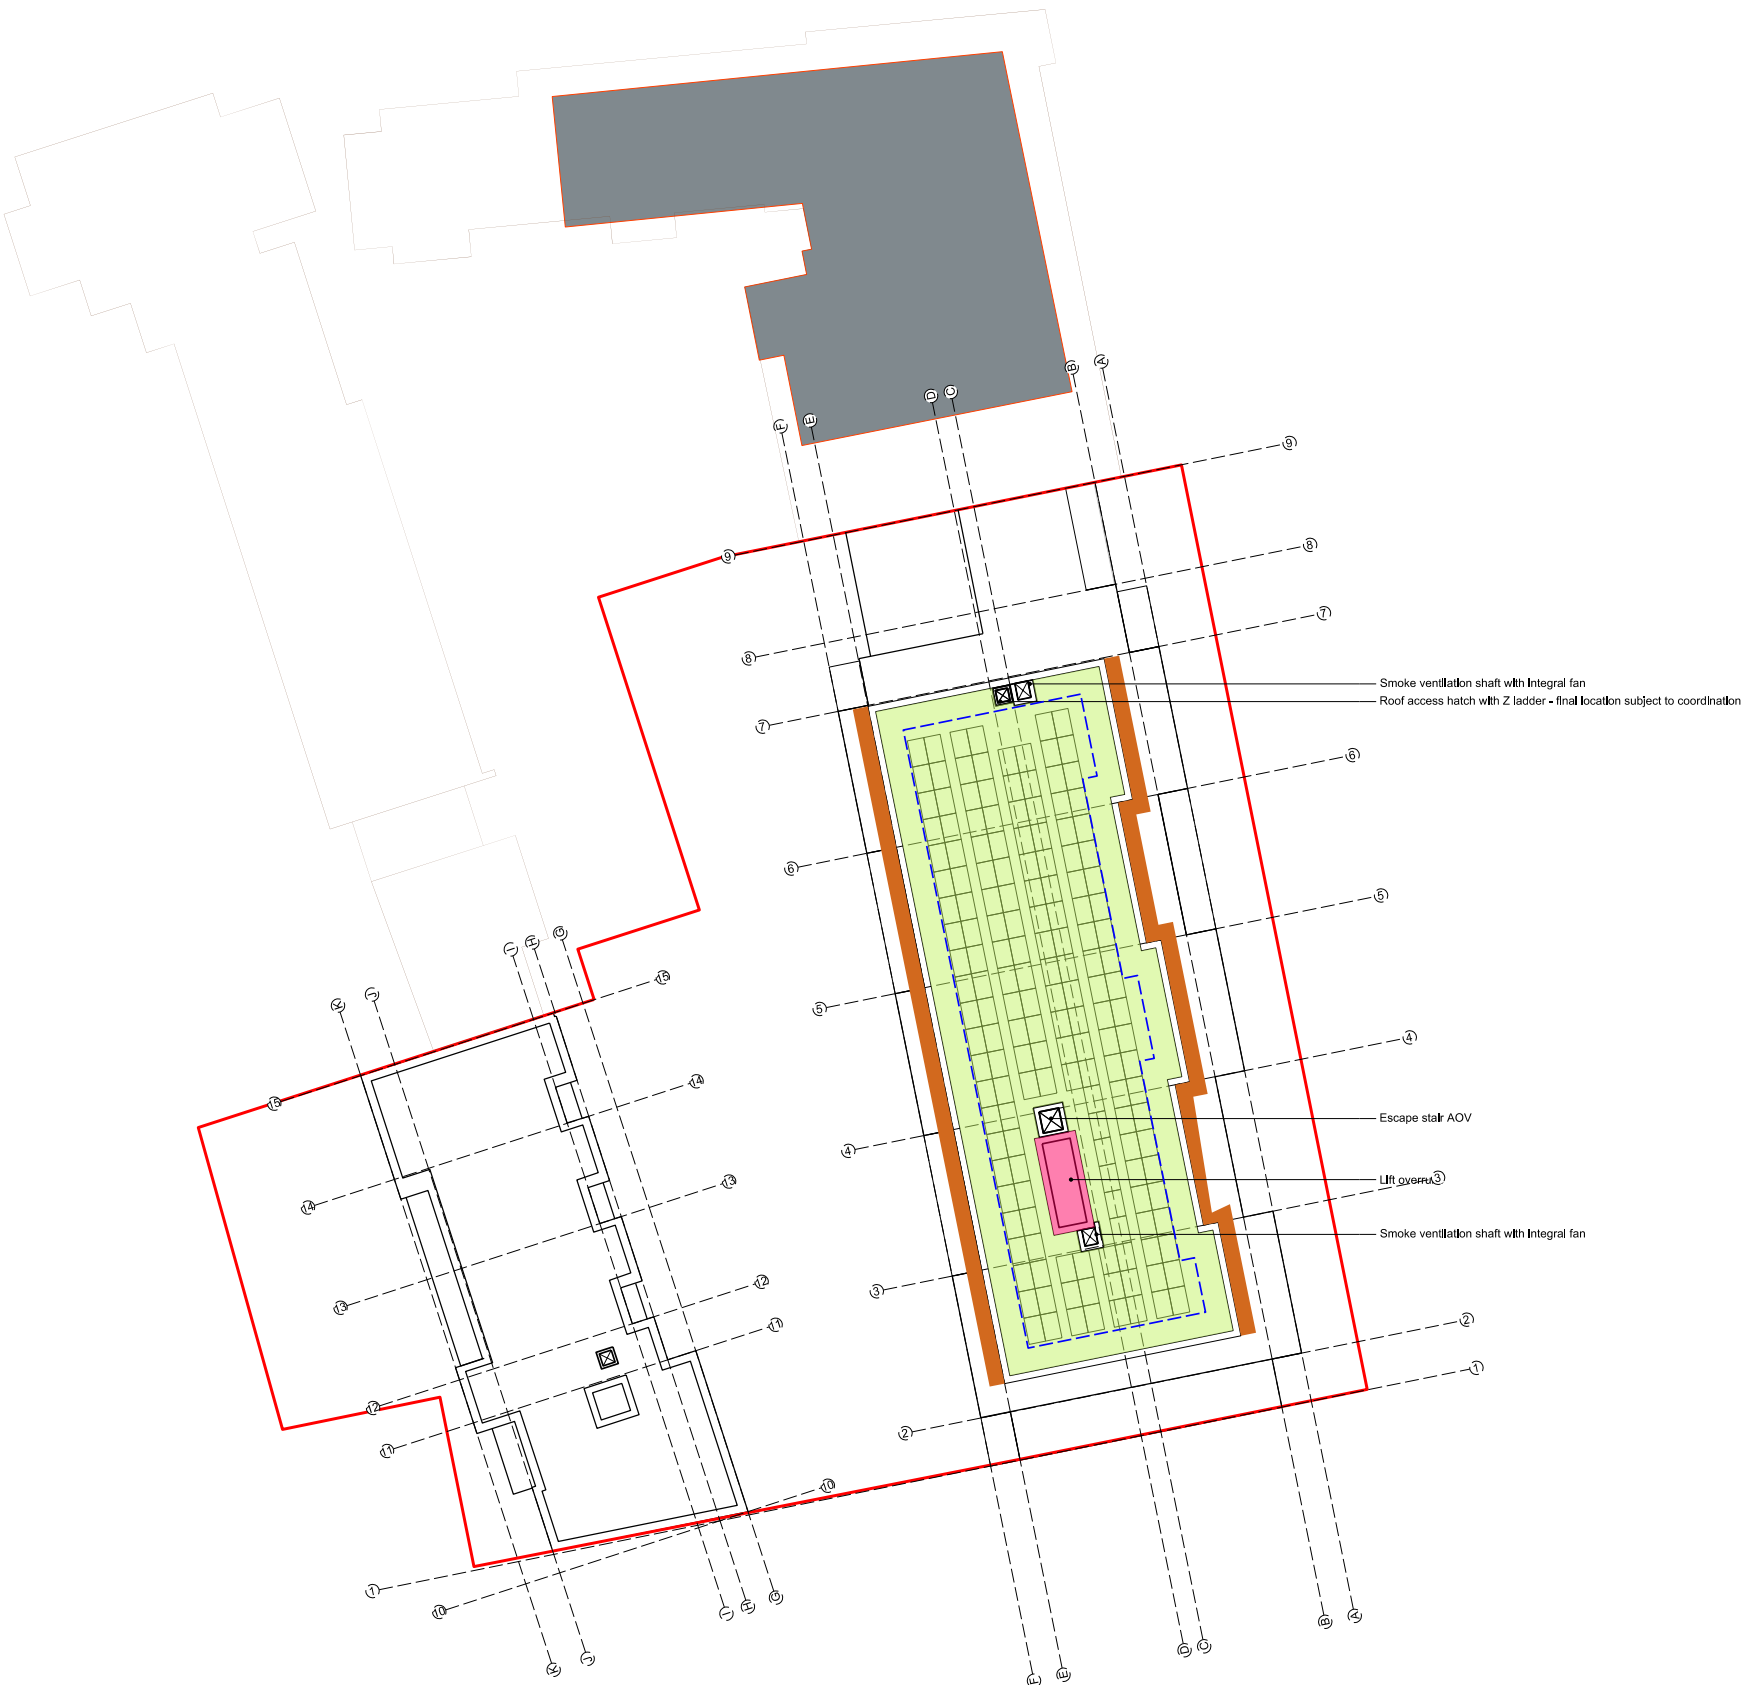

General Notes
The drawing is copyright of Vabel LTD. All rights reserved. No reproduction in any material form is permitted without consent. Do not scale from this drawing. All dimensions are in mm unless stated otherwise. Dimensions, levels, sizes and location of particulars are to be verified by the contractor on site prior to engaging in works. This drawing may incorporate information from other professionals. Vabel LTD cannot accept responsibility for the integrity and accuracy of such information.
DO NOT SCALE.



Roof Type

- RT-01: Extensive green roof
- RT-02: Warm Roof Terrace (decking finish)
- RT-03: Thermally broken terrace (uninsulated)
- RT-04: Warm roof concrete deck (unfinished)

Balconies & Brise Soleil

- B-01: Free Draining Balcony
- B-02: Cantilevered Brise Soleil
- B-03: Balcony Brise Soleil

Fall Arrest / Mansafe

- Mansafe System

-	-	-	-
-	-	-	-
-	-	-	-
-	-	-	-
-	-	-	-
-	-	-	-
-	-	-	-
-	-	-	-
IN02	05/07/21	Tranche 2 Issue	TD
IN01	21/06/21	Issue for pricing	TD
Rev	Date	Reason for Issue	Chk

VABEL
LONDON

531 Highgate Studios, 53-79 Highgate Road, London N15 1TL
Tel +44 (0)20 7183 6405 Email contact@vabel.co.uk

Project
67 Lawrence Road
N15



Title
Roof Type Plan
Block A Roof

Date	Scale @ A1	Drawn	Checked
05/07/21	1:200	TD	NE

Status
Information

Drawing Number	Revision
LR2_VAB_00_07_DR_A_3008	IN02

Typical Top Floor Brise Soleil

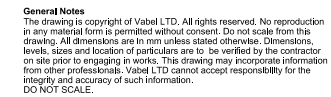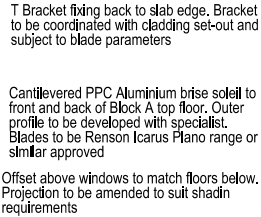

Roof Type

- | | |
|---|---|
|  | RT-01: Extensive green roof |
|  | RT-02: Warm Roof Terrace (decking finish) |
|  | RT-03: Thermally broken terrace (uninsulated) |
|  | RT-04: Warm roof concrete deck (unfinished) |

Balconies & Brise Soleil

- B-01: Free Draining Balcony
- B-02: Cantilevered Brise Soleil
- B-03: Balcony Brise Soleil

Fall Arrest / Mansafe

-  Mansafe System

	-	-	-
	-	-	-
	-	-	-
	-	-	-
	-	-	-
	-	-	-
	-	-	-
	-	-	-
IN01	05/07/21	Tranche 2 Issue	TD
Rev	Date	Reason for Issue	Chk

VABEL
LONDON

531 Highgate Studios, 53-79 Highgate Road, London NW5 1TL
Tel +44 (0)20 7183 6405 Email contact@vabel.co.uk


Project
67 Lawrence Road
N15

Title	Cantilevered Brise Soleil (Block A)
-------	-------------------------------------


Date	Scale @ A1	Drawn	Checked
05/07/21	1:50 / 1:20	TD	NE

Status Information


Drawing Number Revision
LR2_VAB_00_XX_DR_A_2010 IN01

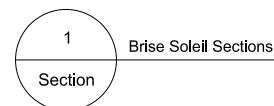

Top Floor Roof Parapet

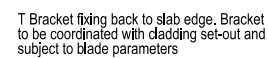

6th Floor Terrace Parapet

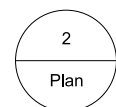

Plan

Installation Drawing

