


THE ROOF LIGHTS TO BE INSERTED IN THE FRONT ROOF SLOPE WILL NOT PROJECT MORE THAN 150MM BEYOND THE ROOF SLOPE



THE MATERIALS USED FOR THE REAR DORMER WILL MATCH THE MATERIALS ON THE HOST DWELLING

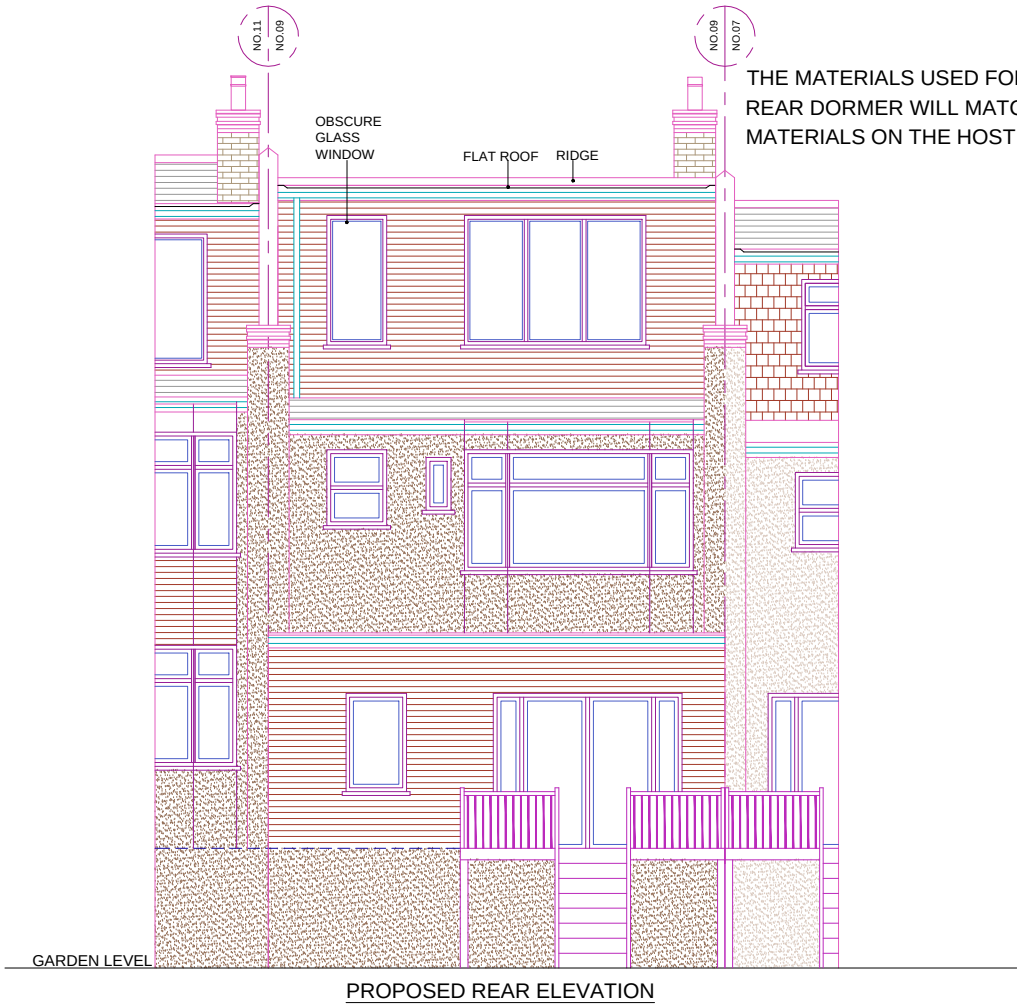

REFERENCE DRAWINGS		GENERAL NOTES This drawing is for planning use only do not use this drawing for any purpose other than that for which it was issued. Structural Design and Building Control Approval is required before construction commences. This drawing is subject to copyright do not reproduce this drawing without prior permission.	No	DATE	REVISION	BY	CHK	CONSULTANT	DRAWN MK	CLIENT/PROJECT 9 WINTON AVENUE		DRAWING No. D06
									CHECKED A.R	TITLE PROPOSED ELEVATIONS	SCALE: 1:100 @A3	DATE: 19-12-2022
									PROJECT NO.			



Trendy Loft Conversions
Tel: 020 8351 6536
www.trendylofts.co.uk