



Ordnance Survey®
Ukmapcentre.com

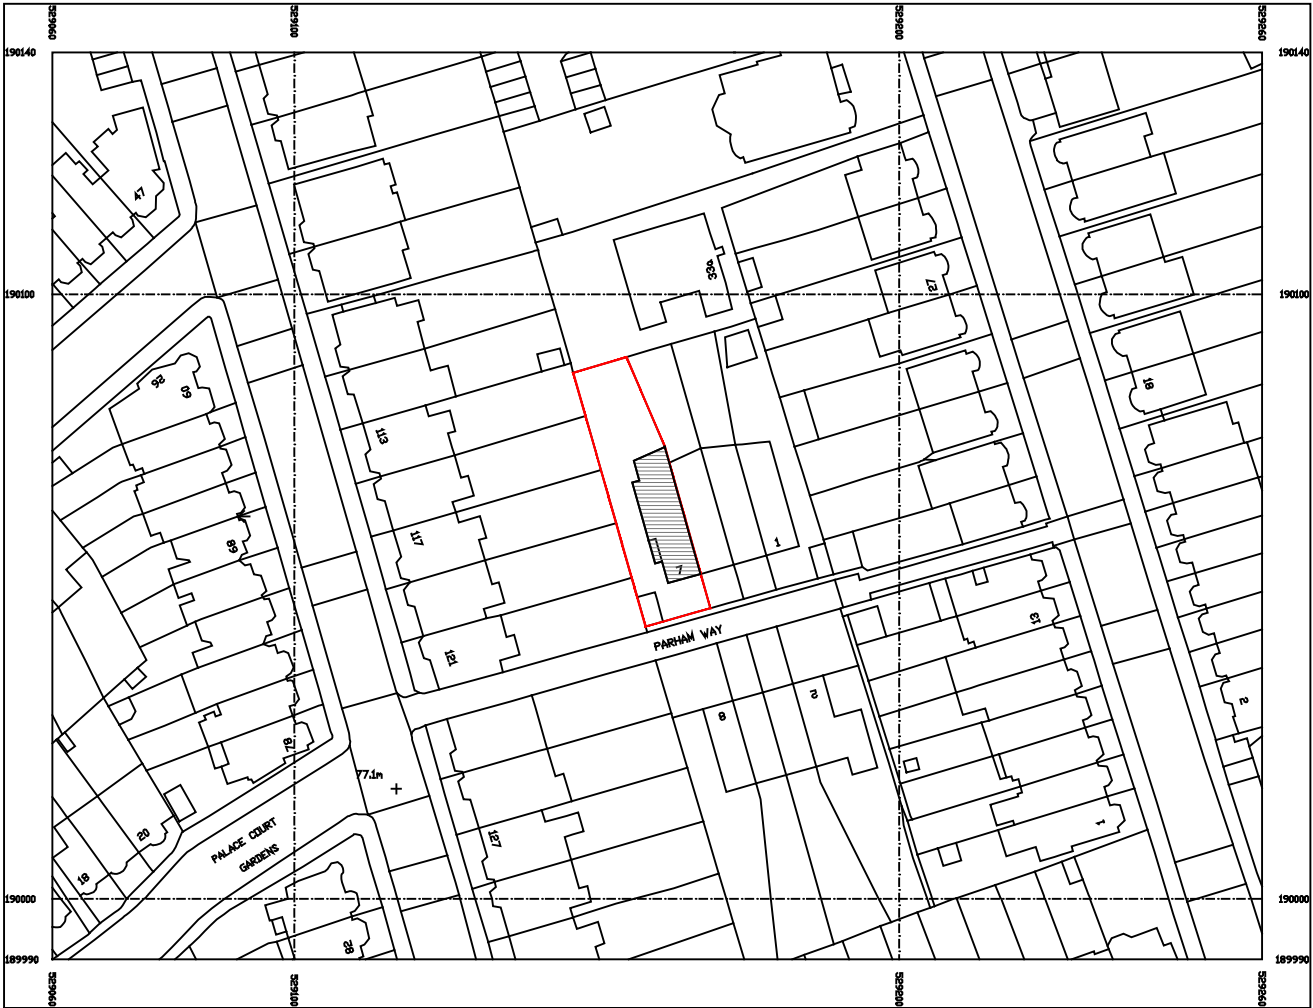

Serial number: 25917
© Crown copyright and database right 2023
Ordnance Survey. Licence 100049577
Reproduction in whole or in part is prohibited
without the prior permission of Ordnance Survey

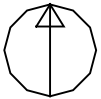

SITE LOCATION
SCALE 1:1250



PROPOSED BLOCK PLAN
SCALE 1:200

KEY

LINE OF BOUNDARY	
EXISTING PROPERTY	
PROPOSED GROUND FLOOR	
PROPOSED SECOND FLOOR	
NEIGHBOURING PROPERTIES	
NEW TREE & HEDGE	

B	13-03-23	ISSUE FOR PLANNING
A	09-03-23	Issue for clients comments
Rev	Date	Description
Title		
OS MAP & BLOCK PLAN		
Job		
SAMANTHA THOMPSON 7 PARHAM WAY MUSWELL HILL N10		
Scale		
1:1250 & 1:200 @ A2		
Date		
JAN 23		
Dwn		
AS		
Chk		
-		
Dwg No		
1062 / 300		
Rev		
B		
©		

AS DESIGN
Architectural Designers

2 carysfort road n8 8rb
t 07855686577 / 02083479971
info@asdesignuk.com www.asdesignuk.com