


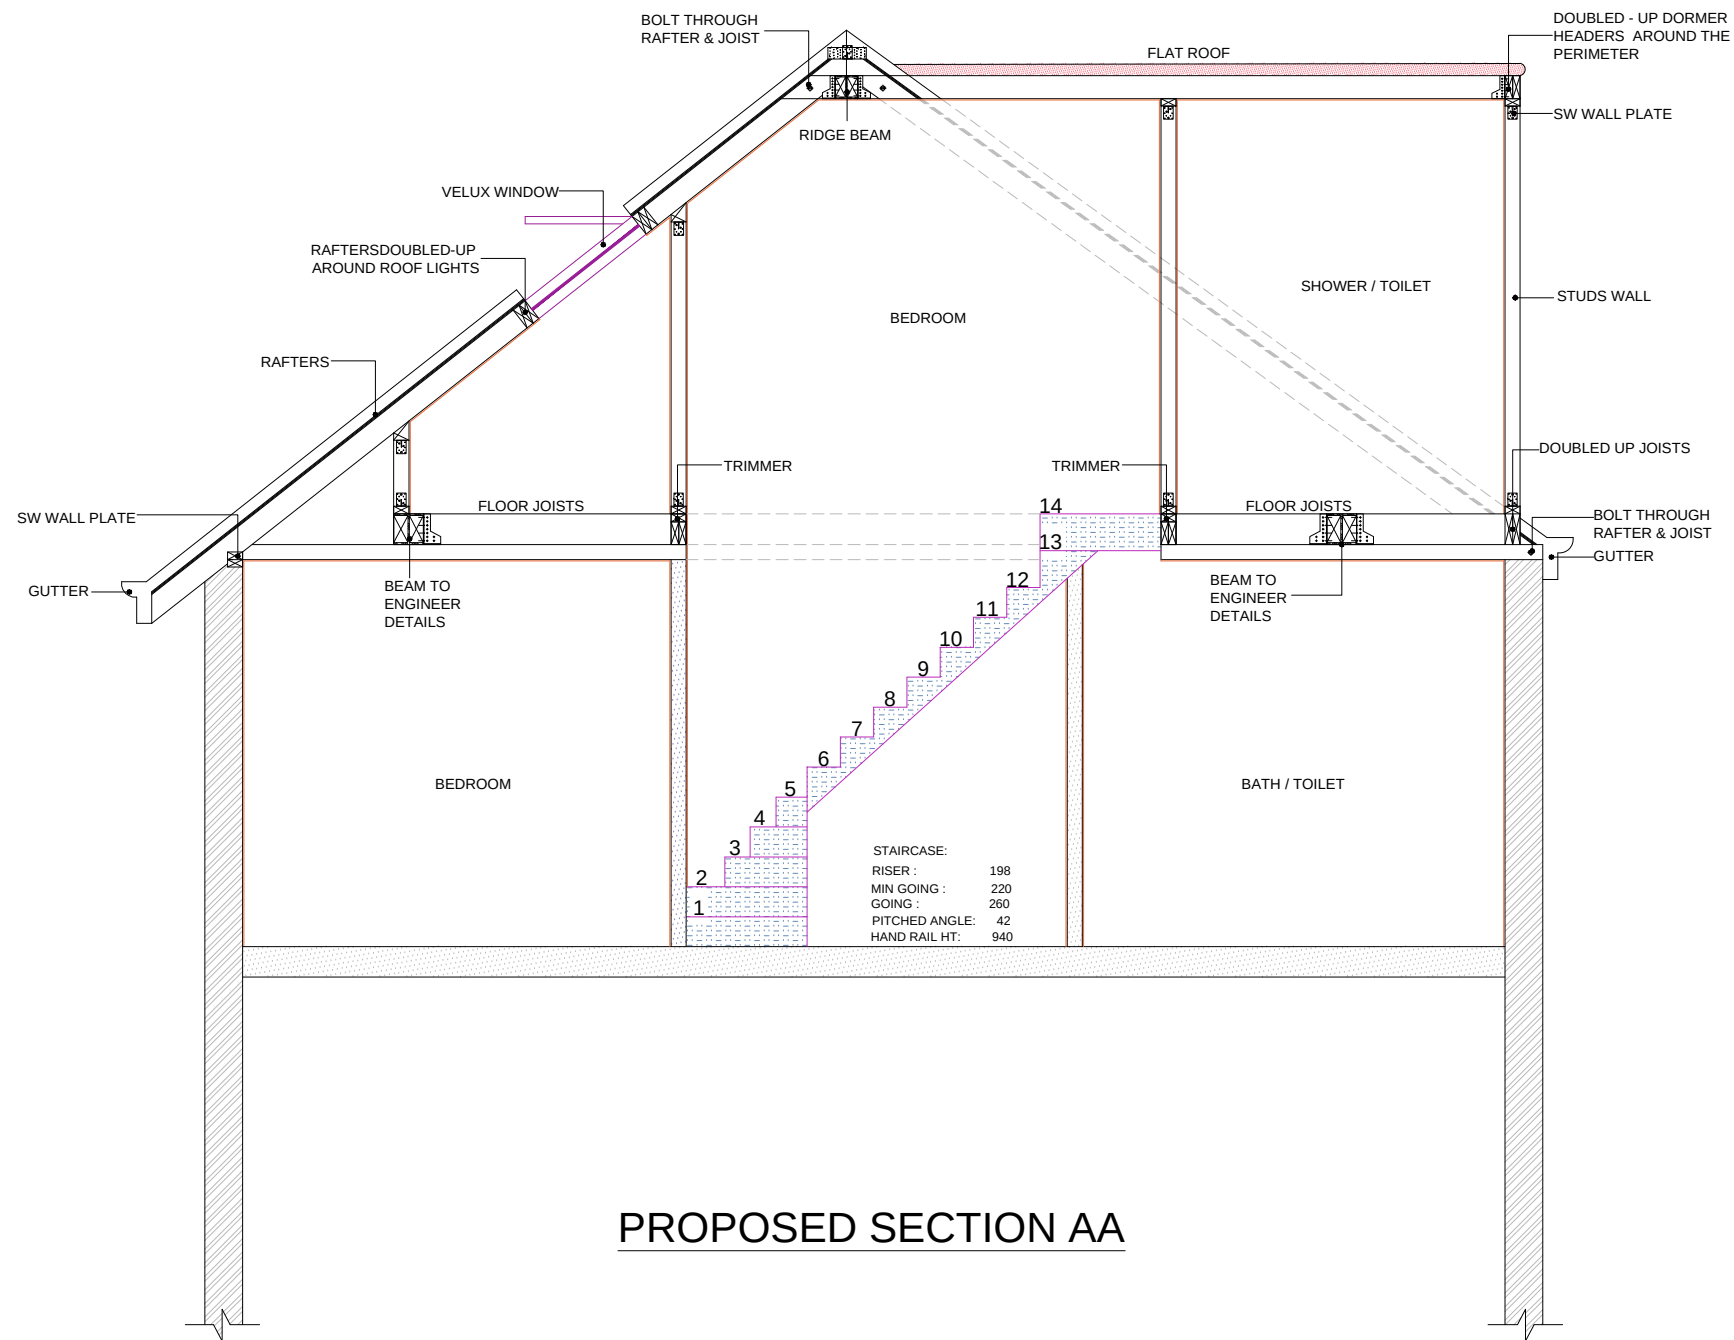

PROPOSED SECTION AA



REFERENCE DRAWINGS		GENERAL NOTES This drawing is for planning use only do not use this drawing for any purpose other than that for which it was issued. Structural Design and Building Control Approval is required before construction commences. This drawing is subject to copyright do not reproduce this drawing without prior permission.	No	DATE	REVISION	BY	CHK	CONSULTANT	DRAWN MK	CLIENT/PROJECT 9 WINTON AVENUE	DRAWING No. D09
									CHECKED A.R		SCALE: 1:50 @A3
									PROJECT NO.	TITLE PROPOSED SECTION AA	DATE: 19-12-2022

 **Trendy Loft Conversions**
Tel: 020 8351 6536
www.trendylofts.co.uk