


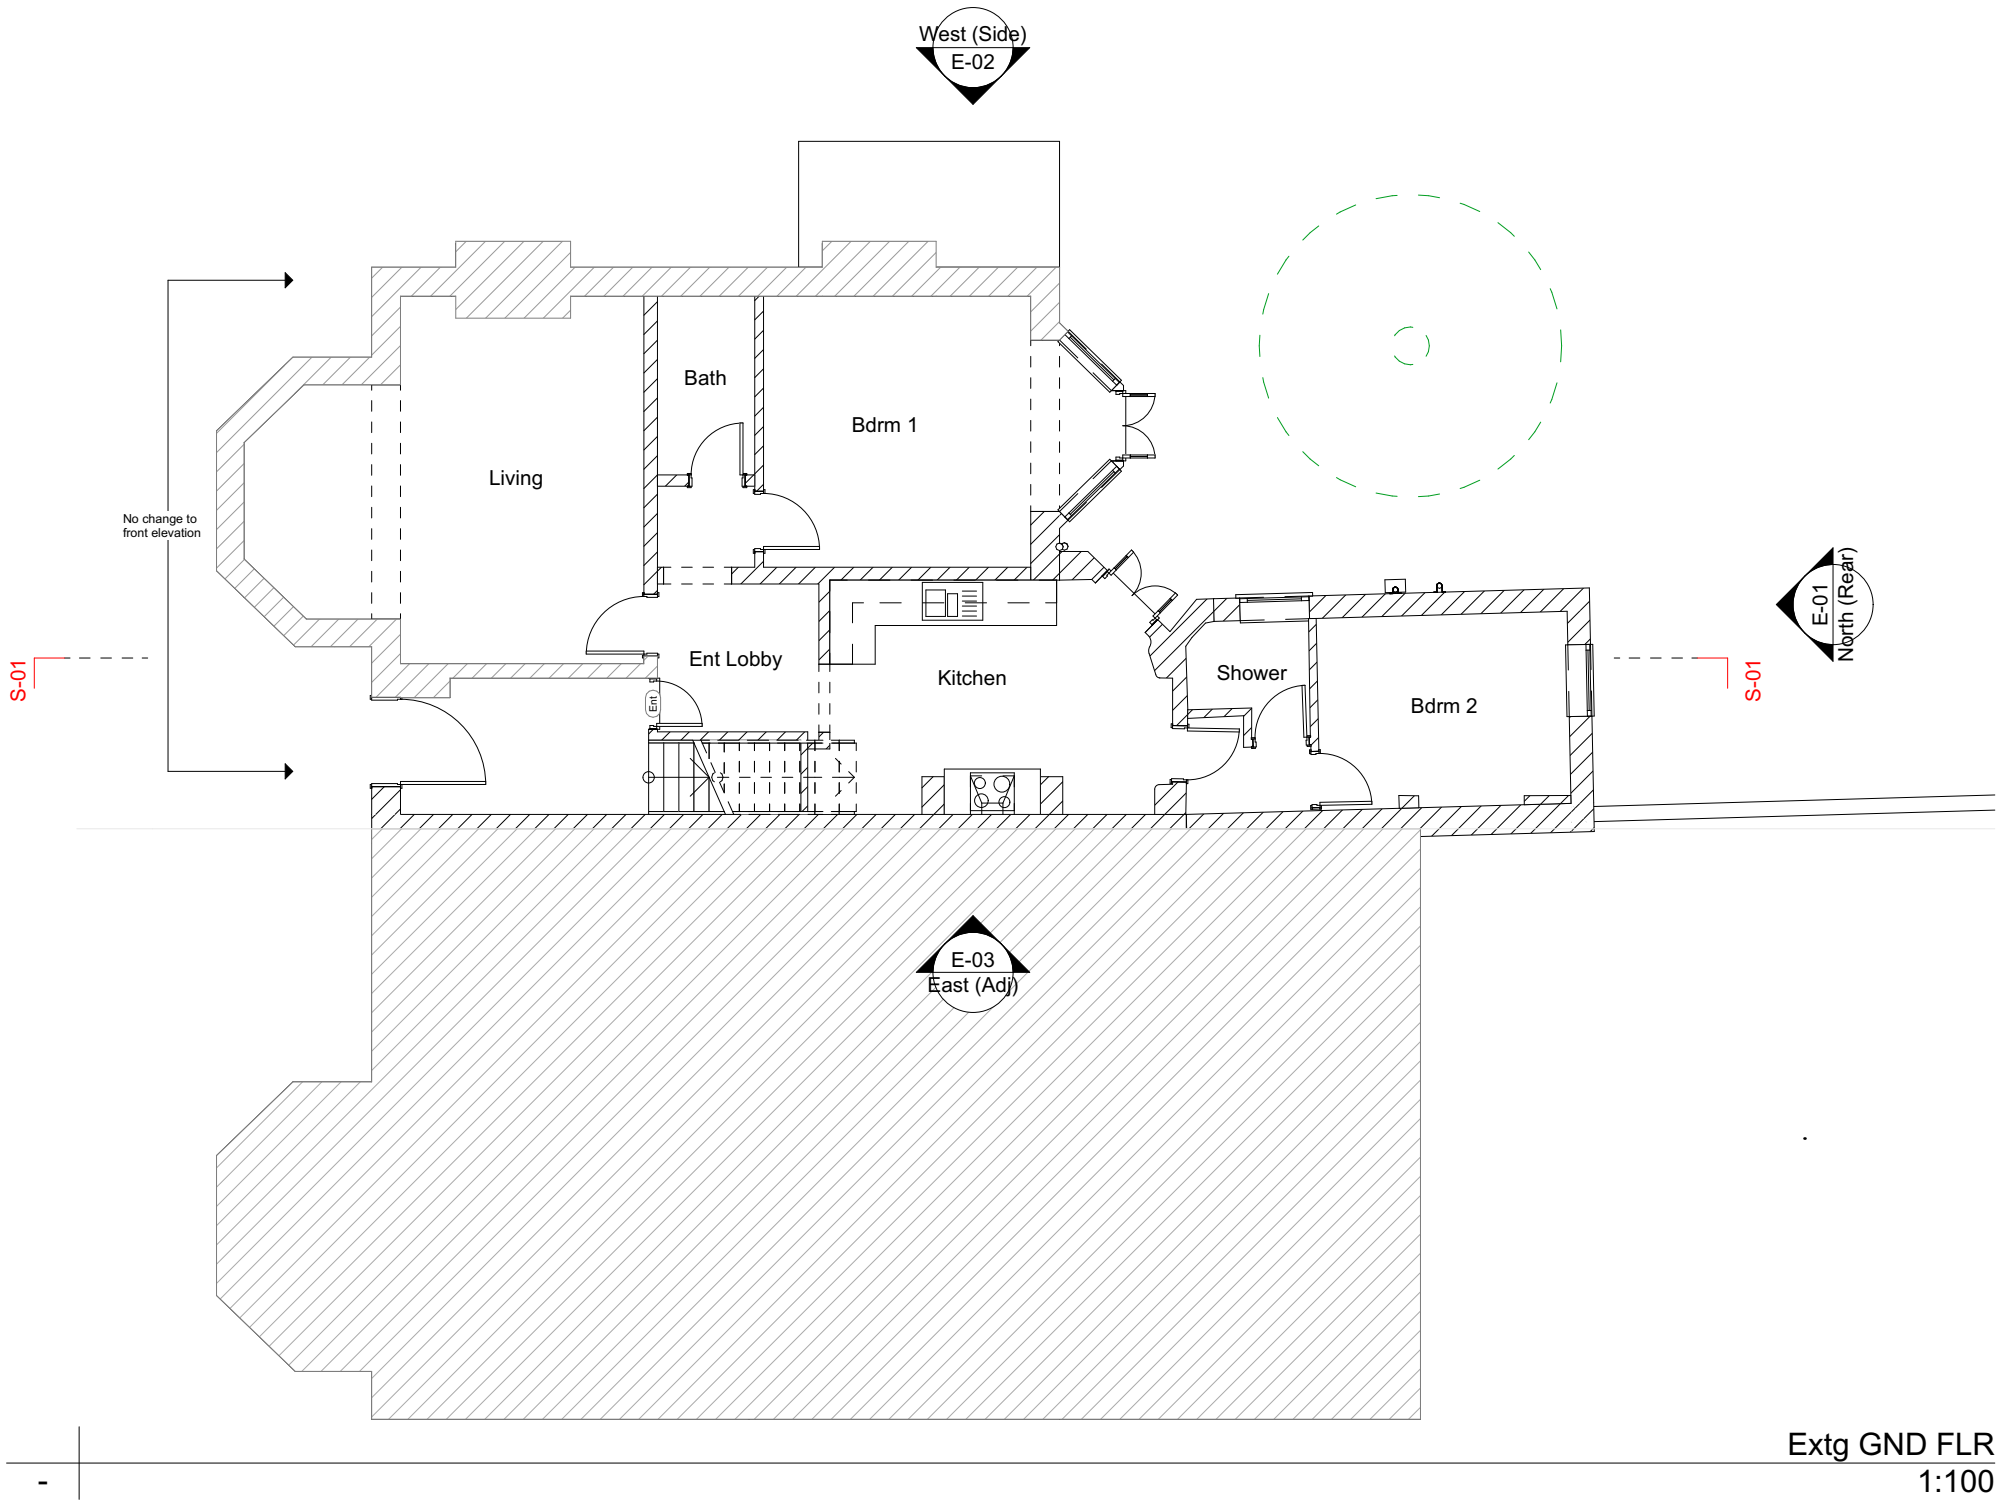

Rev	Date	Note
Site Address	Ground Floor Flat 72 Woodland Gardens Muswell Hill N10 3UA	
Applicant	Mr Ryan Grocock	
Application	Full Plans	
Project Description	Alterations to existing rear extension. Rise roof with roof light with new external windows	
Drawing Description	Extg Gnd Flr	
Issue Date	March 2023	Scale 1:100
Drawing Status	Planning	Drawn by BB Checked AK
Drawing No.	PL.7	Revision A