




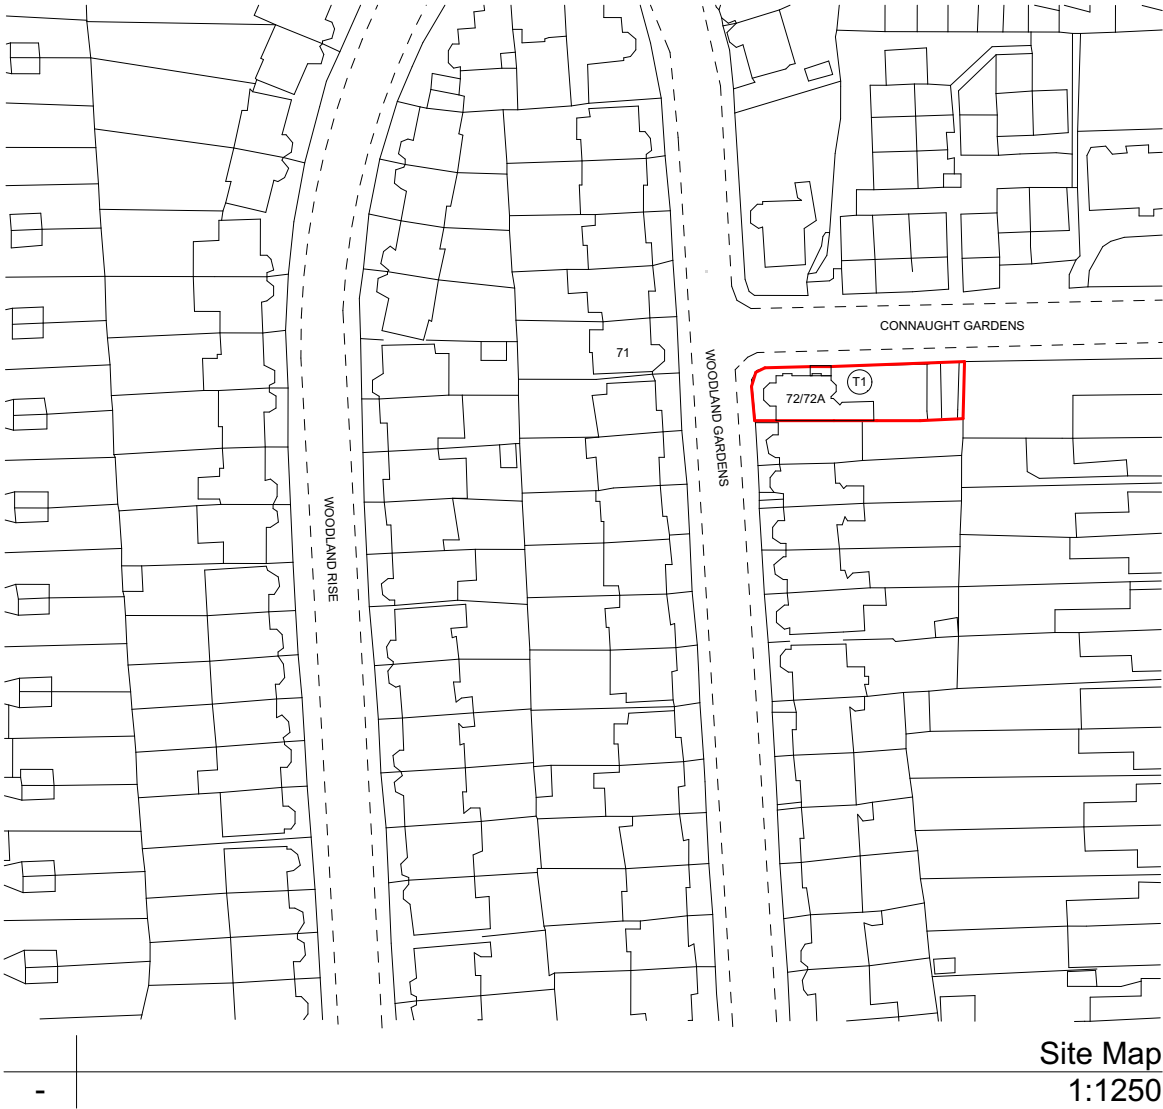




Site Map
1:1250

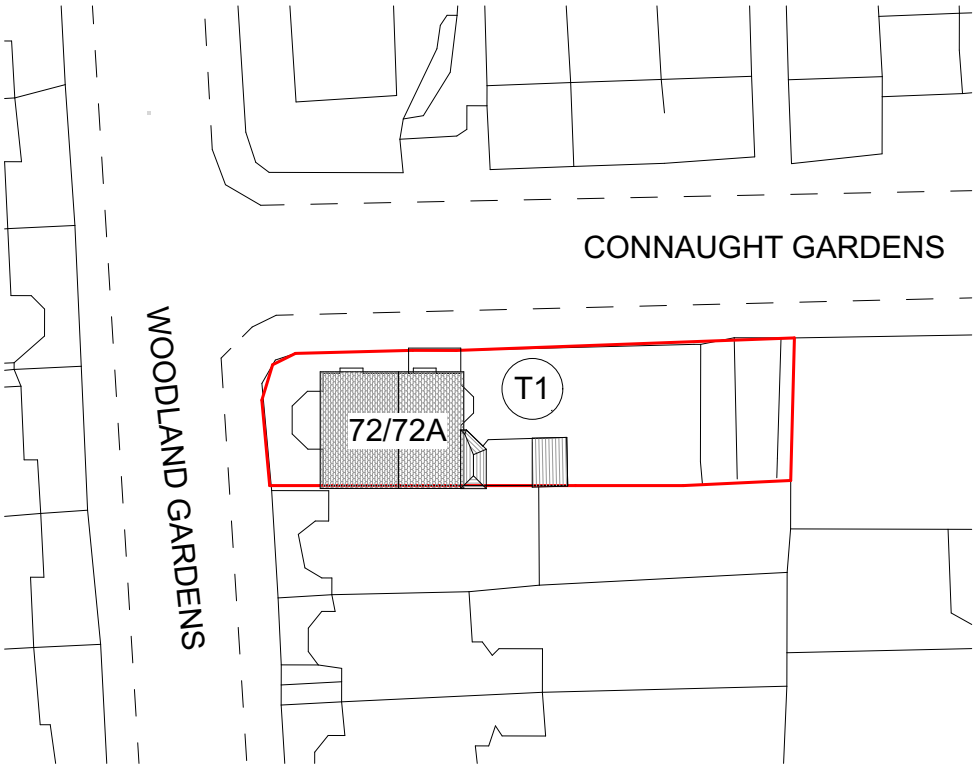

Extg Block Plan
1:500

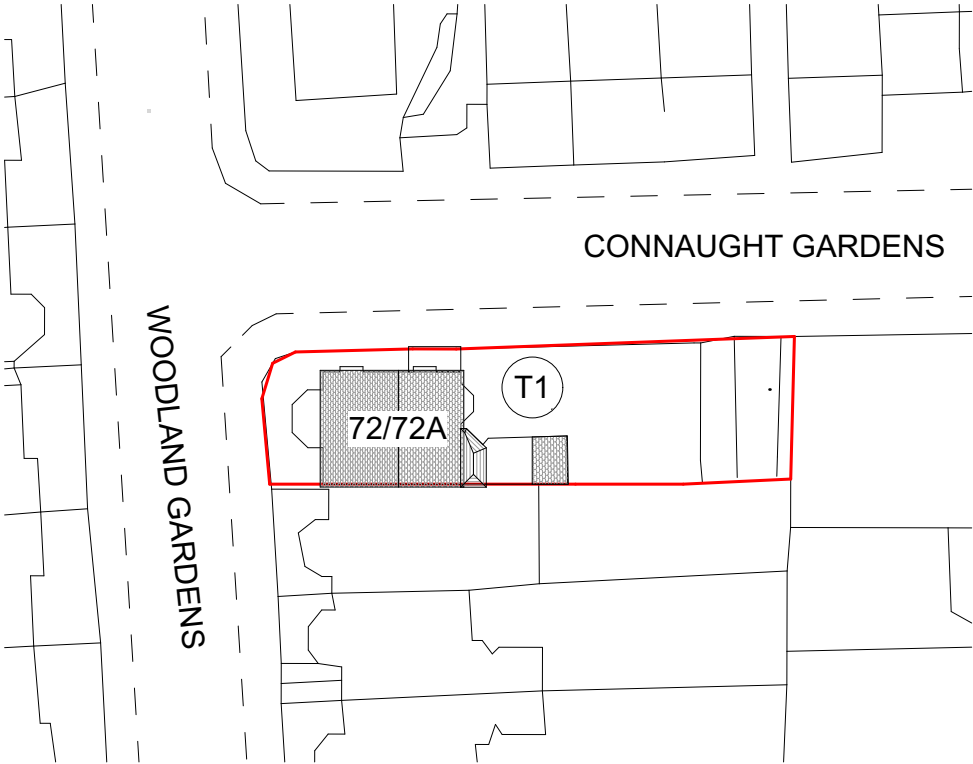

Props Block Plan
1:500

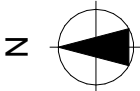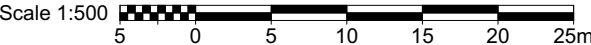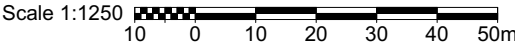

Rev	Date	Note
Site Address		Ground Floor Flat 72 Woodland Gardens Muswell Hill N10 3UA
Applicant		Mr Ryan Grocock
Application		Full Plans
Project Description		Alterations to existing rear extension. Rise roof with roof light with new external windows
Drawing Description		Site and Block Plan
Issue Date	March 2023	Scale 1:1250, 1:500
Drawing Status	Planning	Drawn by BB Checked AK
Drawing No.	PL.11	Revision A

HOMEFRONT ARCHITECTURE
5a Burgess Rd London E15 2AD
Tel: 020 8281 2889
© Homefront Architecture LTD. All dimensions to be checked on site prior to construction.
Any discrepancies to be brought to the attention of Homefront, prior to construction.

The material used in any exterior works is to be of a similar appearance to those used in the construction of the existing dwelling house