


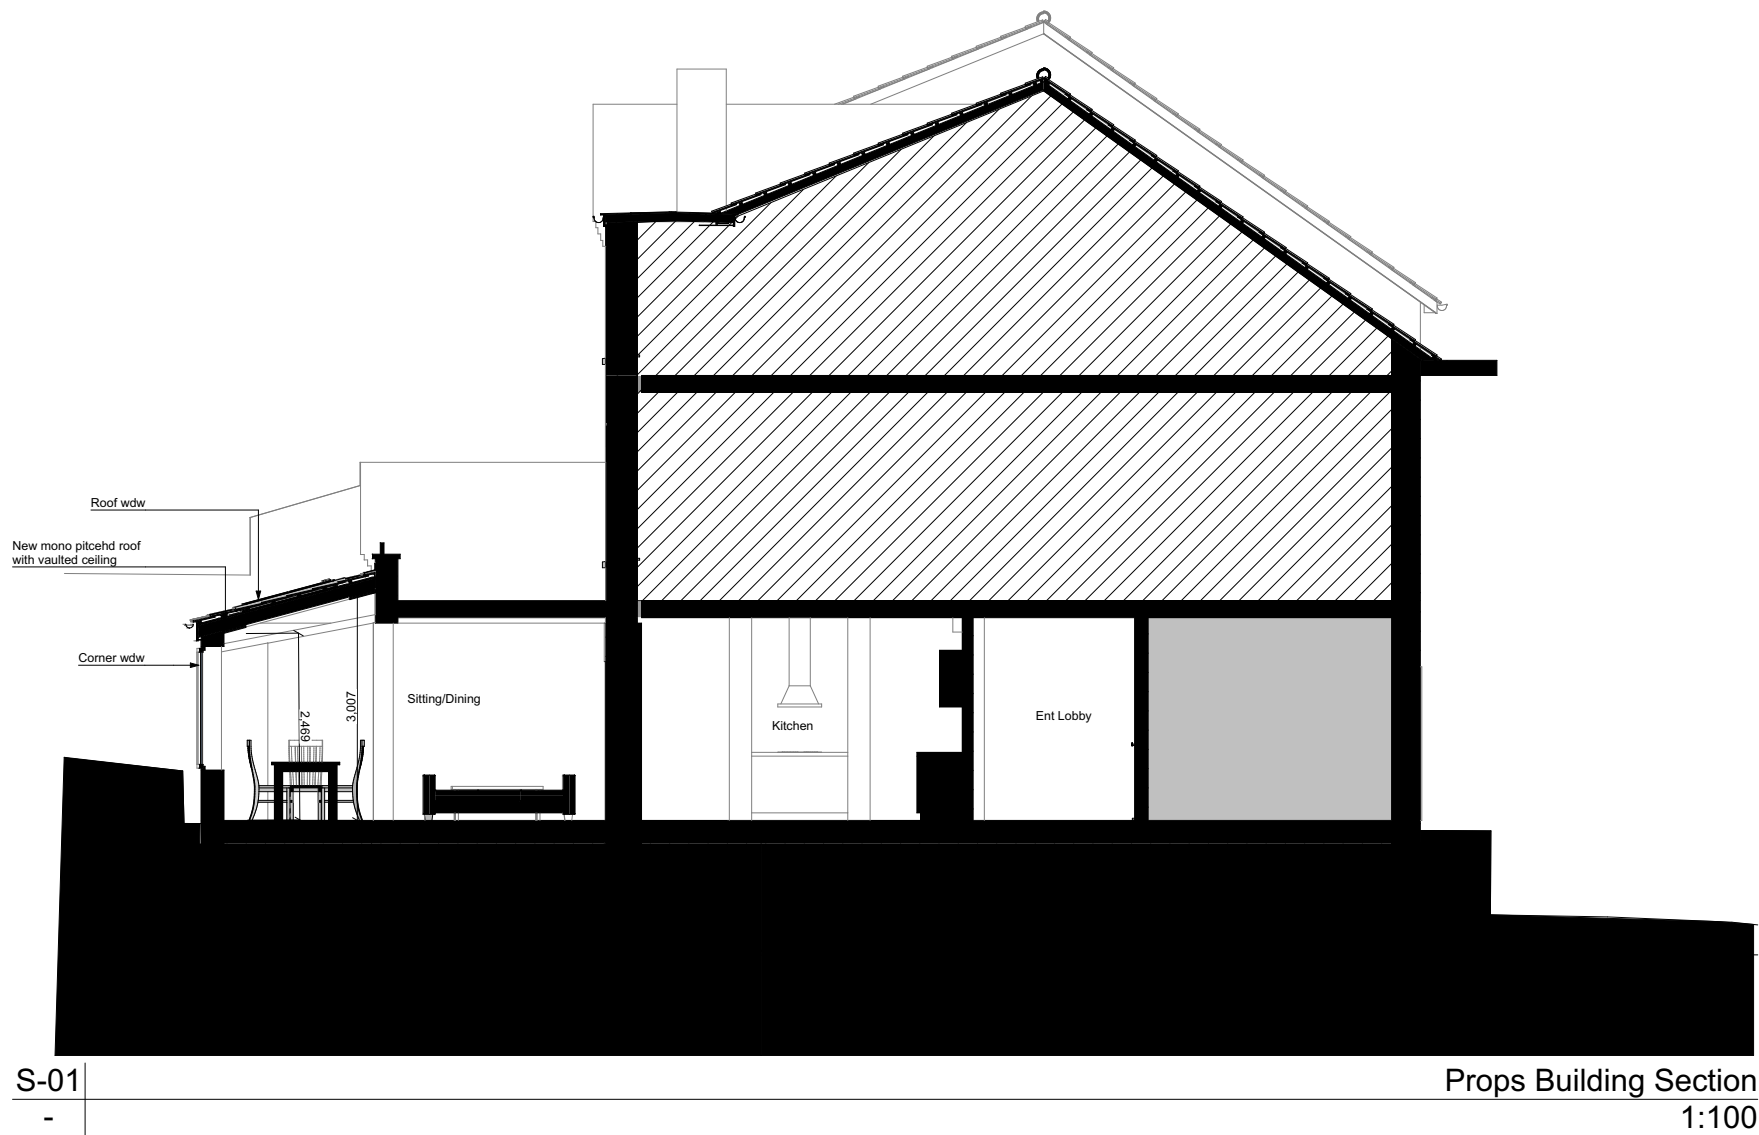

Rev	Date	Note
Site Address	Ground Floor Flat 72 Woodland Gardens Muswell Hill N10 3UA	
Applicant	Mr Ryan Grocock	
Application	Full Plans	
Project Description	Alterations to existing rear extension. Rise roof with roof light with new external windows	
Drawing Description	Props Section S-01	
Issue Date	Scale	
March 2023	1:100	
Drawing Status	Drawn by	Checked
Planning	BB	AK
Drawing No.	Revision	
PL.6	A	