


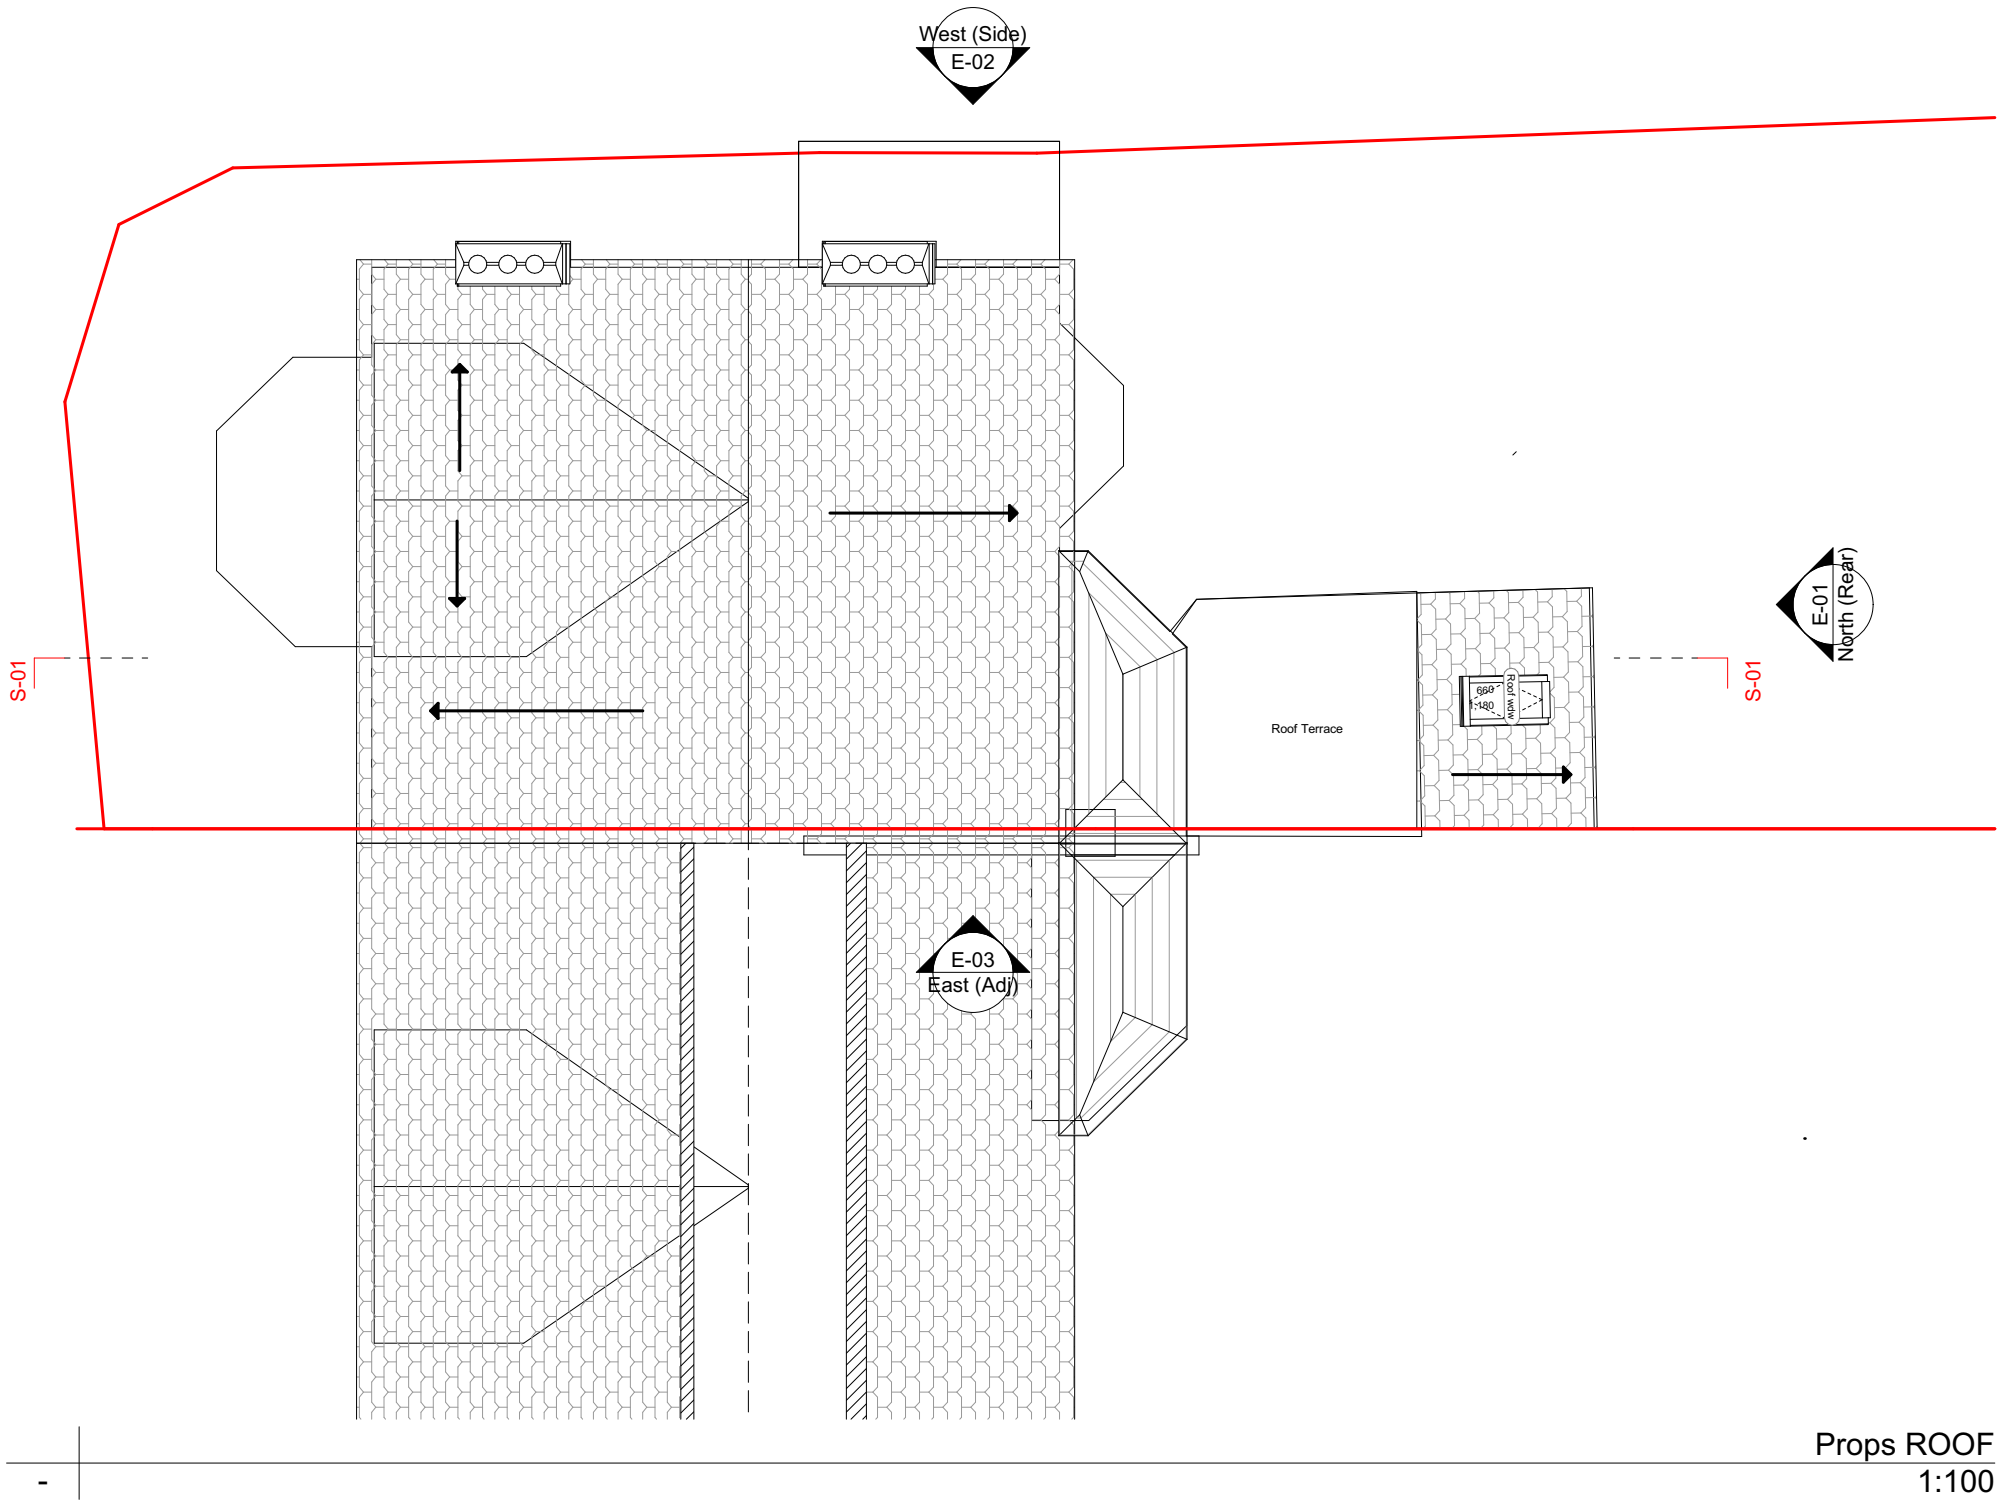

| Rev                 | Date                                                                                        | Note                      |
|---------------------|---------------------------------------------------------------------------------------------|---------------------------|
| Site Address        | Ground Floor Flat 72 Woodland Gardens Muswell Hill N10 3UA                                  |                           |
| Applicant           | Mr Ryan Grocock                                                                             |                           |
| Application         | Full Plans                                                                                  |                           |
| Project Description | Alterations to existing rear extension. Rise roof with roof light with new external windows |                           |
| Drawing Description | Props Roof                                                                                  |                           |
| Issue Date          | March 2023                                                                                  | Scale 1:100               |
| Drawing Status      | Planning                                                                                    | Drawn by BB<br>Checked AK |
| Drawing No.         | PL.10                                                                                       | Revision A                |