




Orientation

Scale Bar

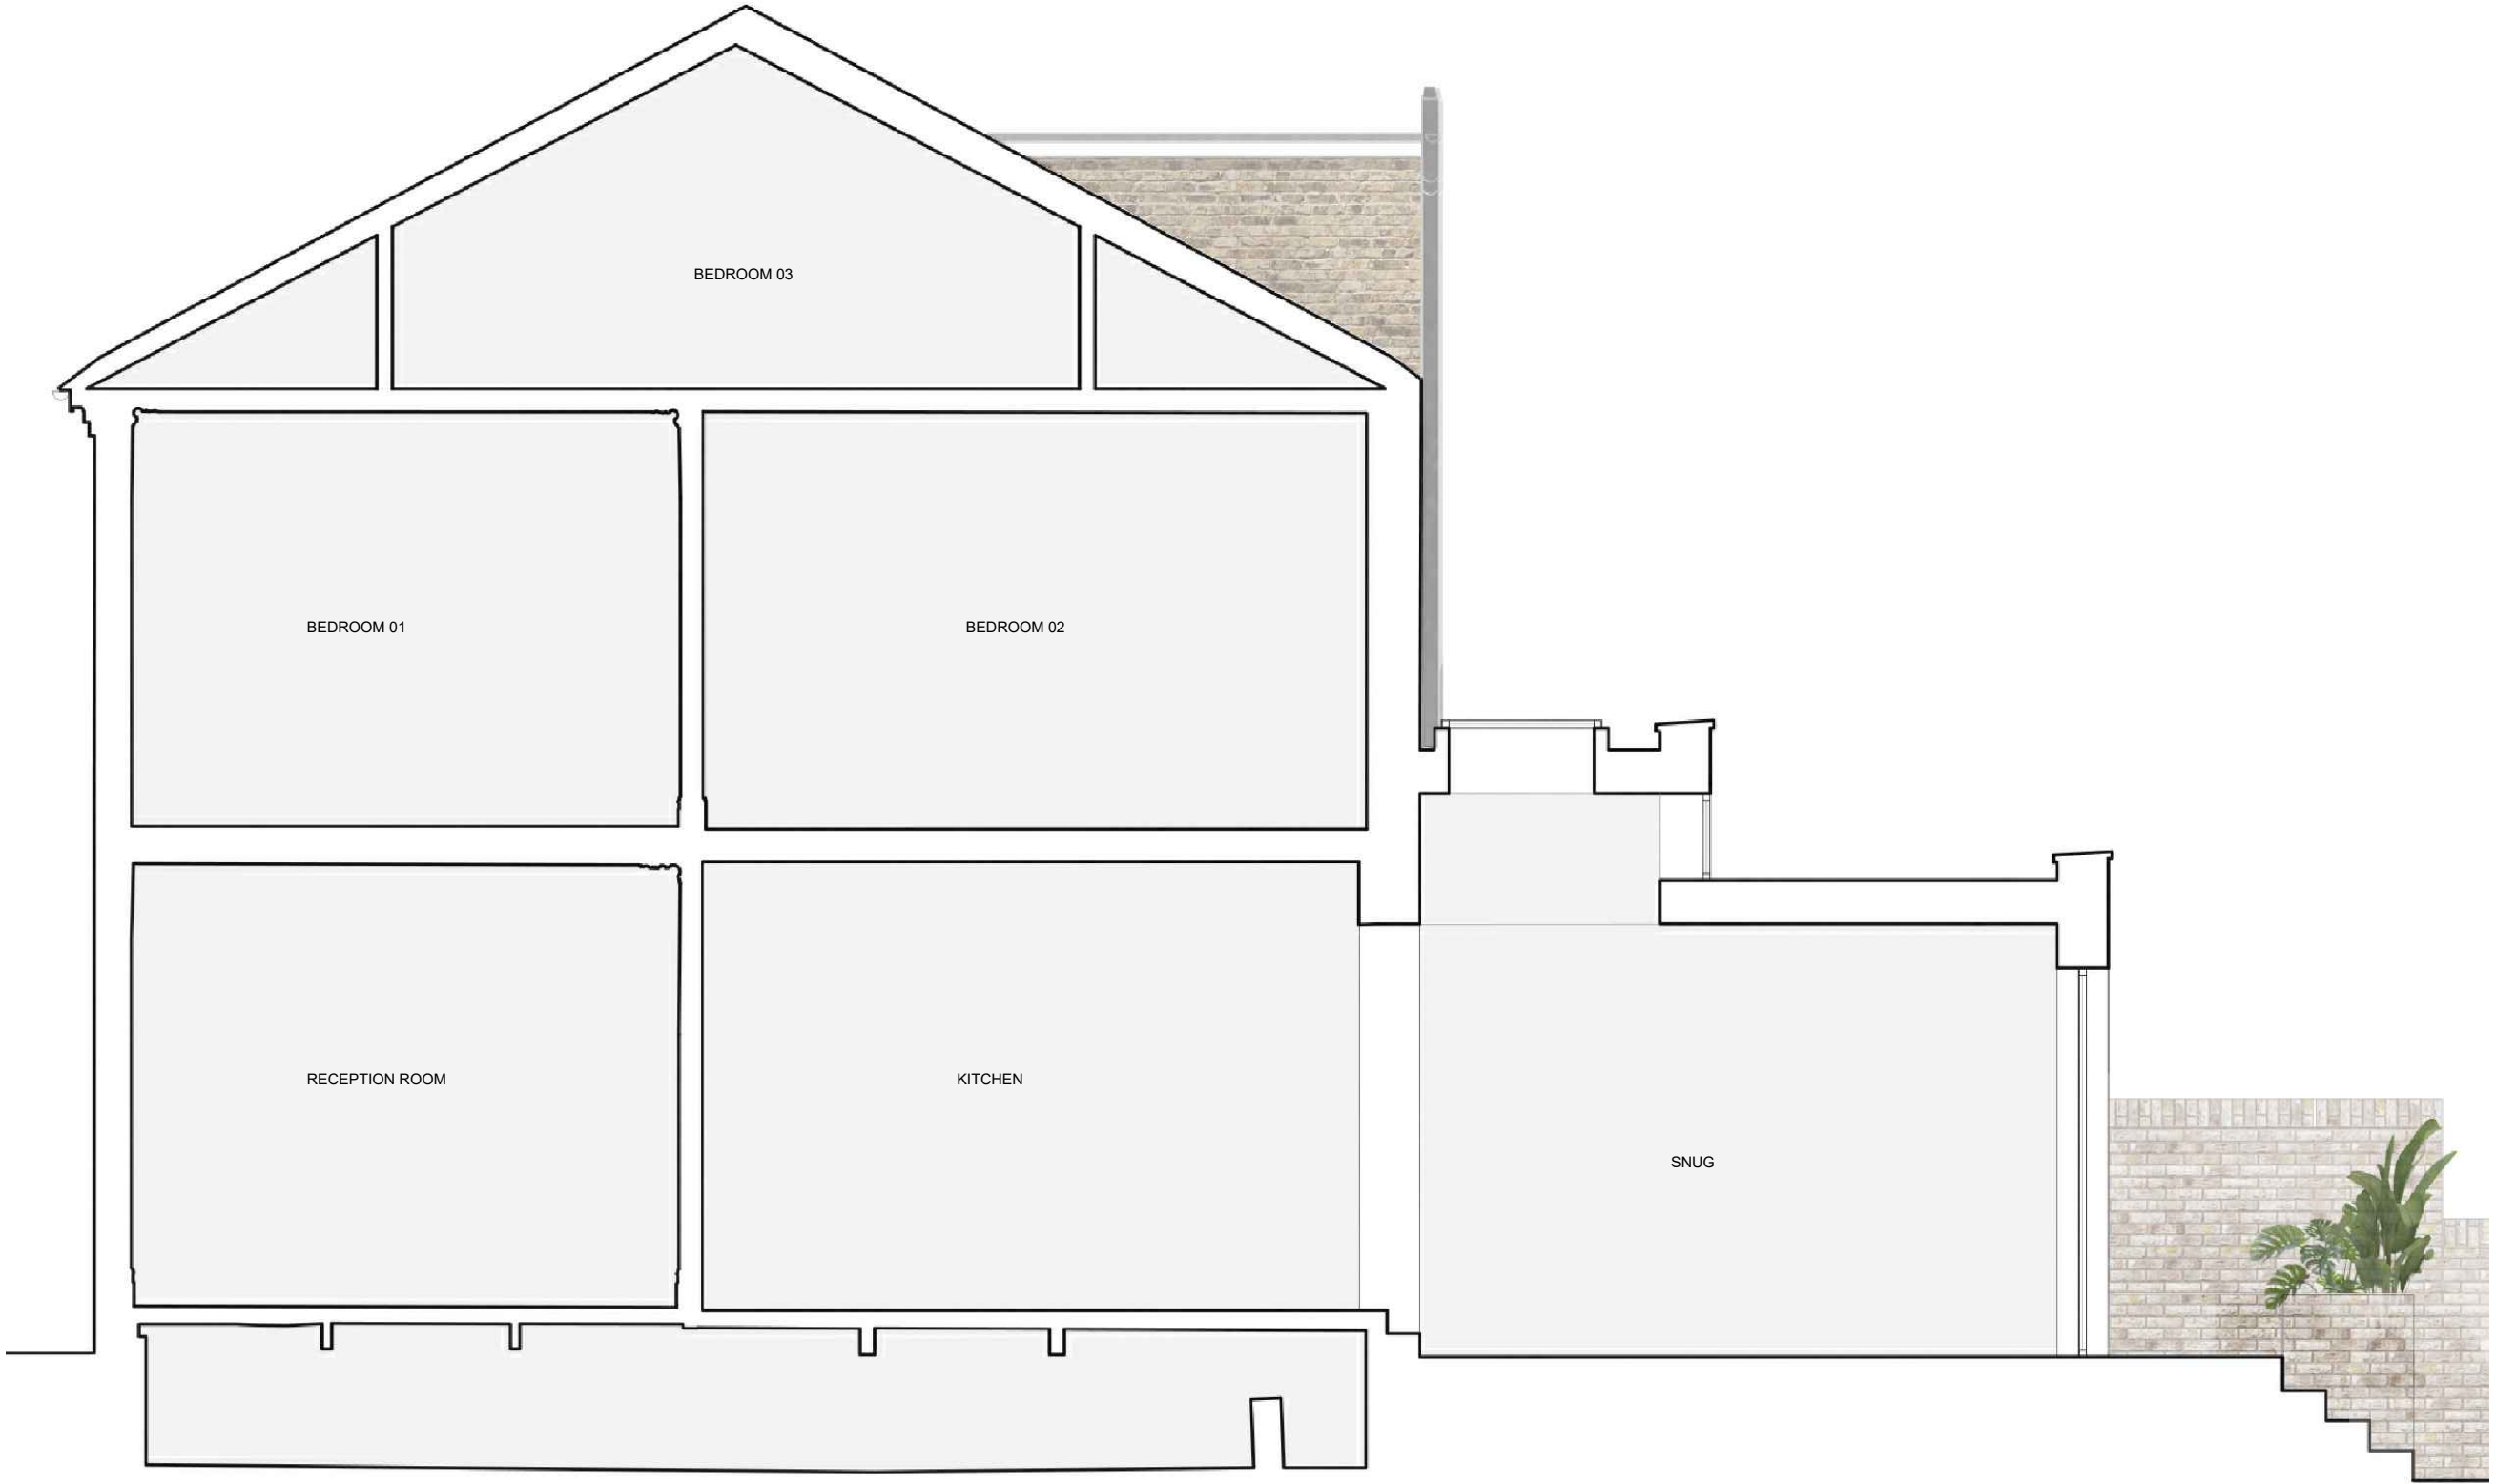

Rev	Issue	Drwn	Chk	Date
--	Stage 3 - Planning	AR	MW	10.03.23

Title

Proposed Flank Elevation

Drawing No

UPL.56_GA-P06

Revision

--

Stage

3 - Planning

Date

FEB 2023

Scale

1:50 @A3

Client

N Shah & S Collins

Client Address

56 Uplands Road
London N8

Project Address

56 Uplands Road
London N8

melissa white architects

Do not scale this drawing | All dimensions to be checked and confirmed on site prior to commencement of any work. Any discrepancies to be reported to the architect | All work and materials to be in accordance with current legislation, regulations, and codes of practice and British Standards | Drawing to be read in conjunction with relevant consultants, sub-contractors, and manufacturers information and specifications.