
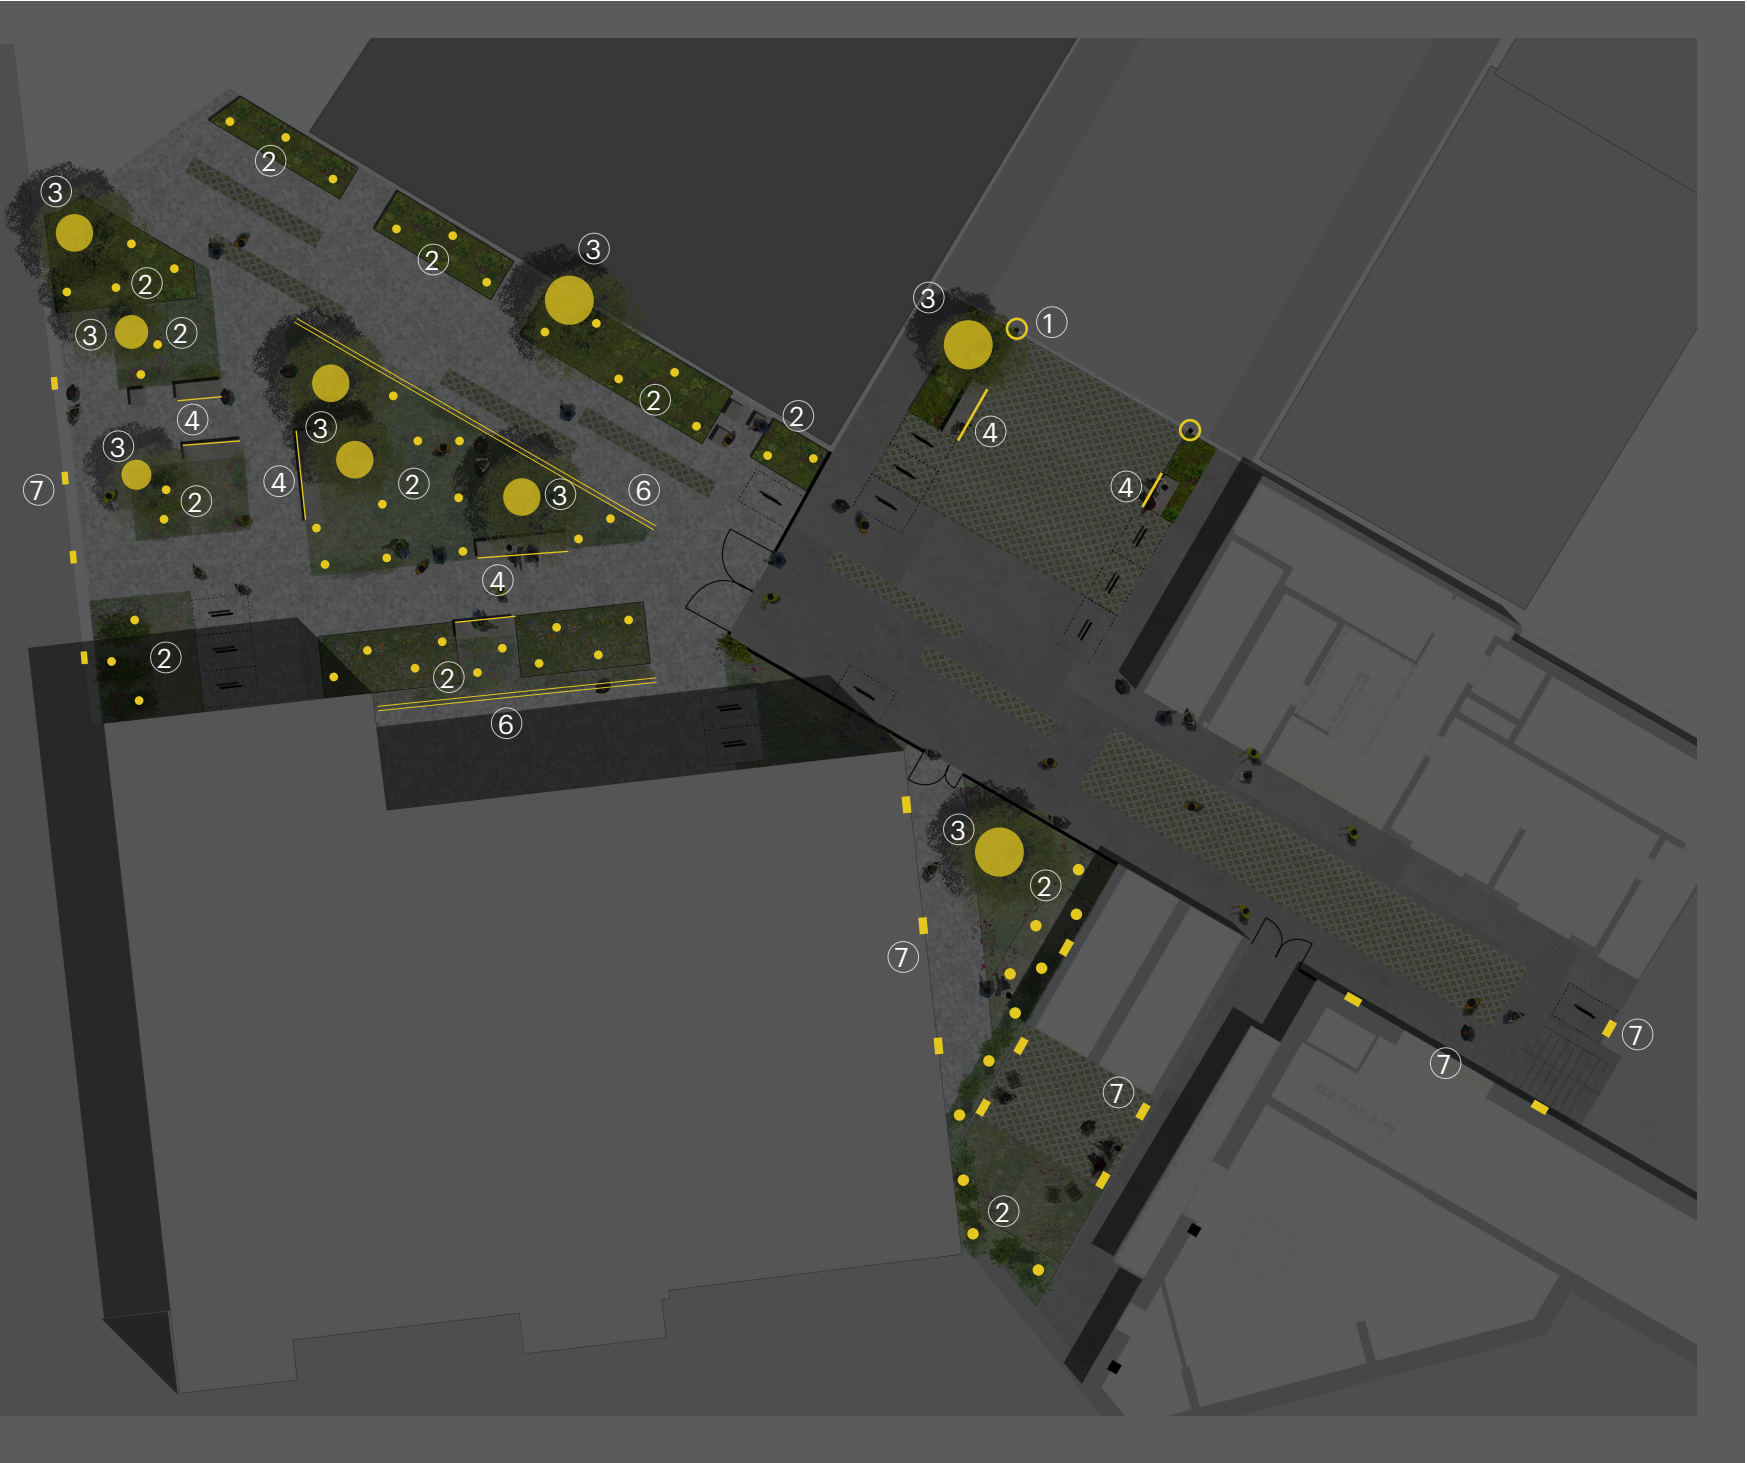


4.8 Lighting Design (Indicative)

4.8.1 Level 0

- 1. LED Bollards
- 2. Low level plant lighting
- 3. Strap-mounted tree spotlights
- 4. Concealed LED strip on benches
- 5. Wall recessed low level lighting
- 6. Floor recessed uplighters
- 7. Wall recessed high level lighting

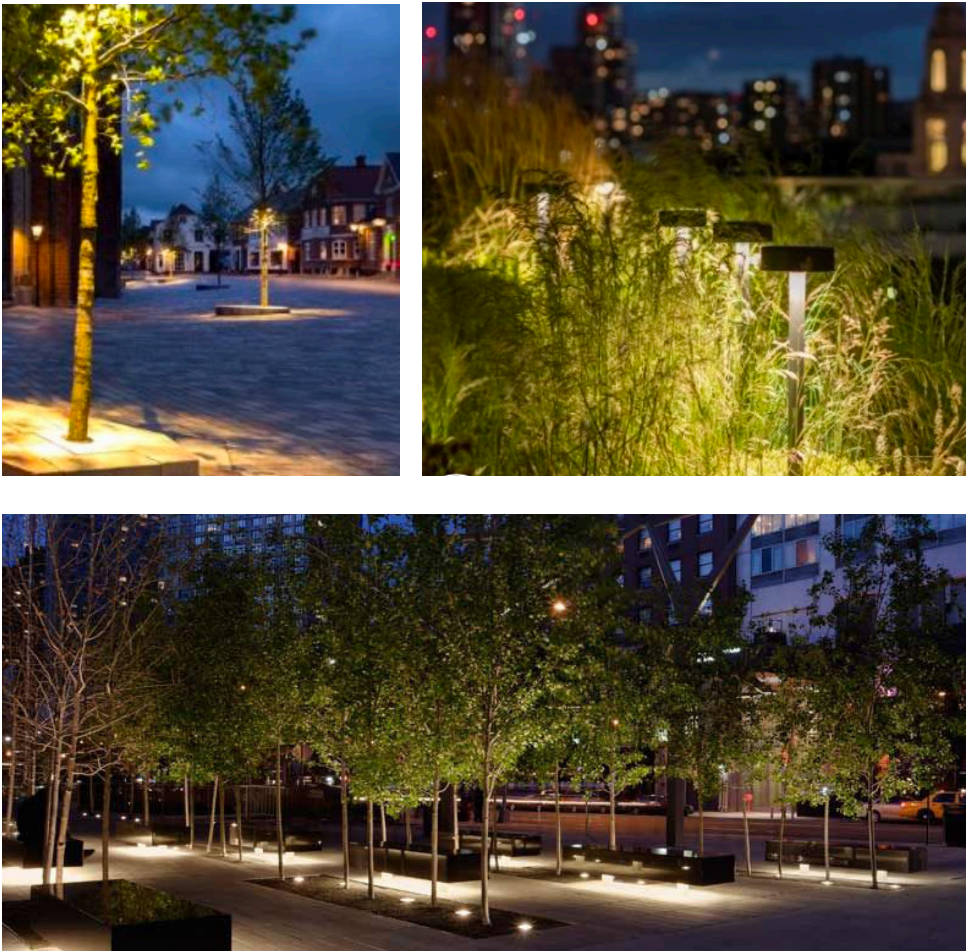

4.8.2 Level 1

1. LED Bollards
2. Low level plant lighting
3. Strap-mounted tree spotlights
4. Concealed LED strip on benches
5. Wall recessed low level lighting
6. Floor recessed uplighters
7. Wall recessed high level lighting

