


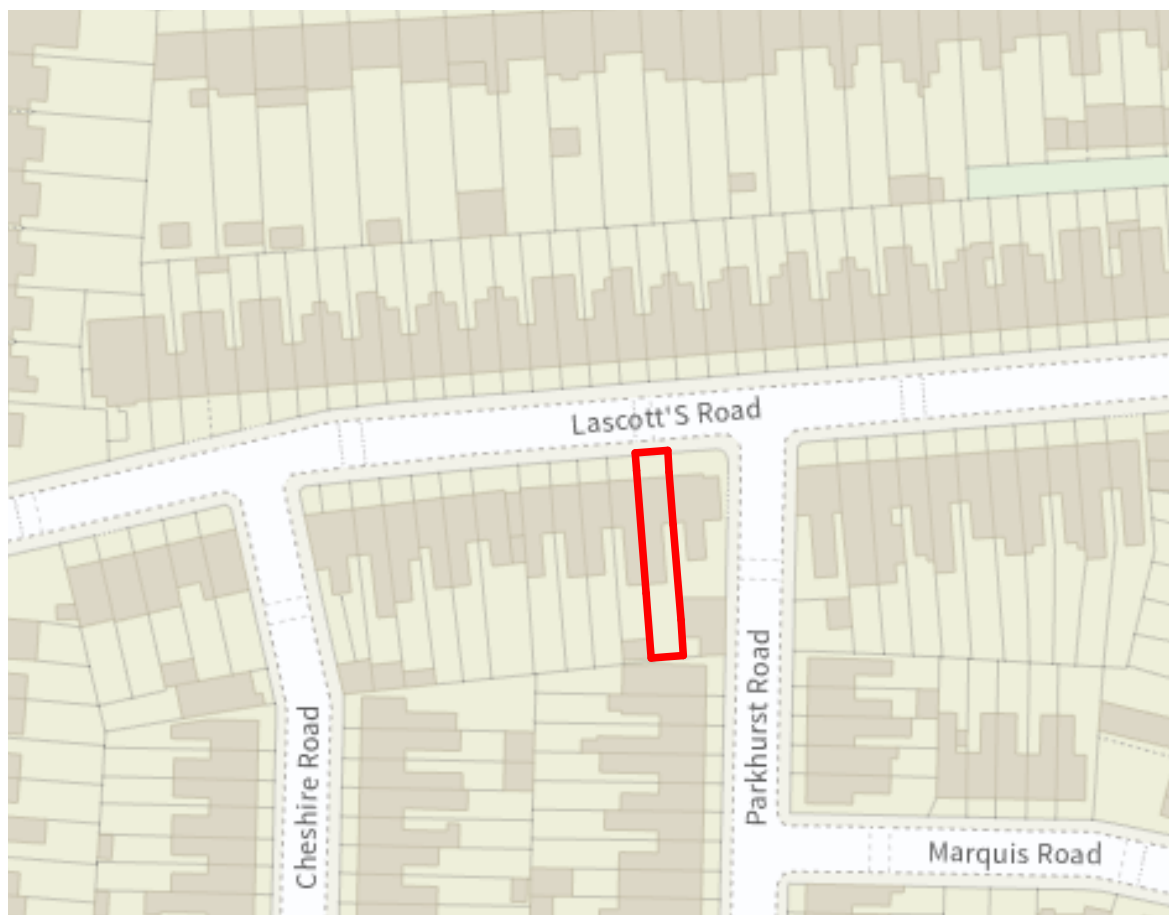


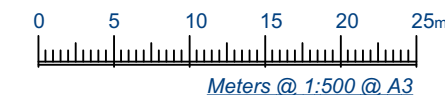

LOCATION MAP
1:1250

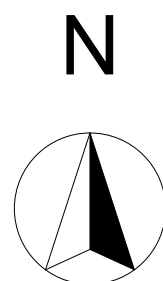

BLOCK PLAN
1:500

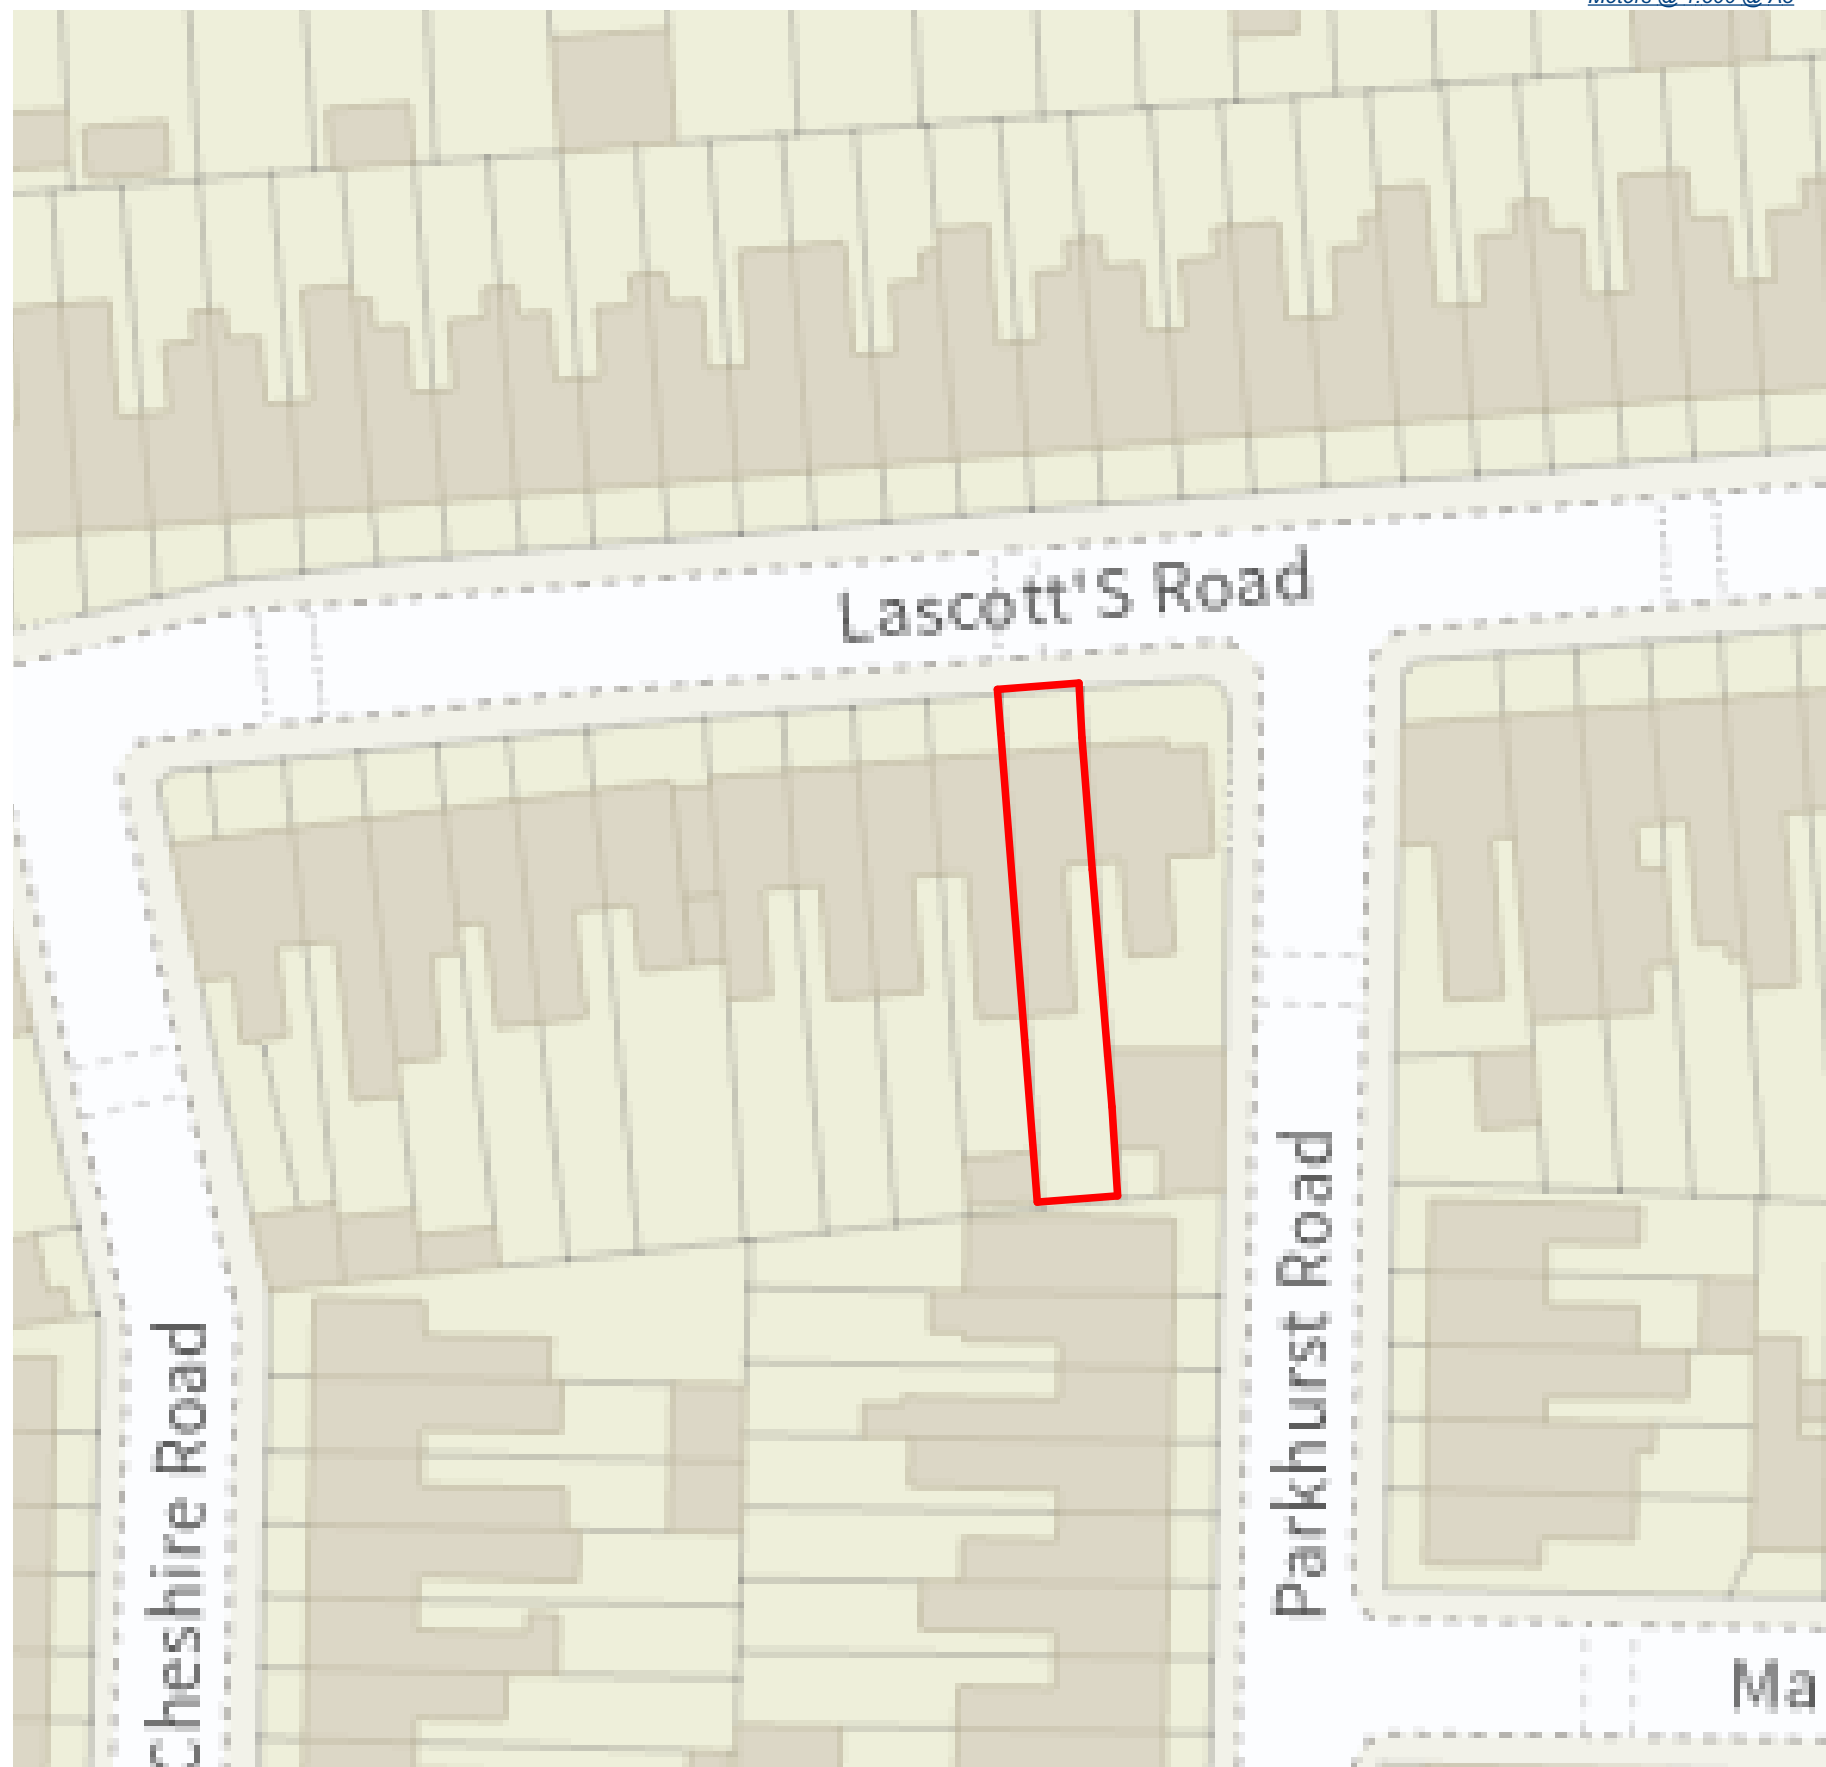

Drawings to be read in conjunction with relevant drawing and specs.
Drawings not to be scaled, figured dimensions only.
Any discrepancies are to be pointed to the
Agent/Engineer/Contractor. The Agent is not liable for any faults not
raised. Drawings not to be scaled for land transfer purposes

TEL : 07380132957
email: man.design.co@gmail.com
web : manstudio.co.uk

REVISION :

DRAWING NO :
D01

PROJECT NO :
230103

DRAWING TITLE :
LOCATION MAP
& BLOCK PLAN

PROJECT TITLE :
PROPOSED DEVELOPMENT AT
25 LASCOTTS ROAD, N22 8JN

Date : JAN 2023

Scale : 1:1250 & 1:500@A3

COPYRIGHT: The contents of this drawing may not be
reproduced in whole or in part without express written
consent of MAN Design and Construction LTD.



MAN Design and Construction