


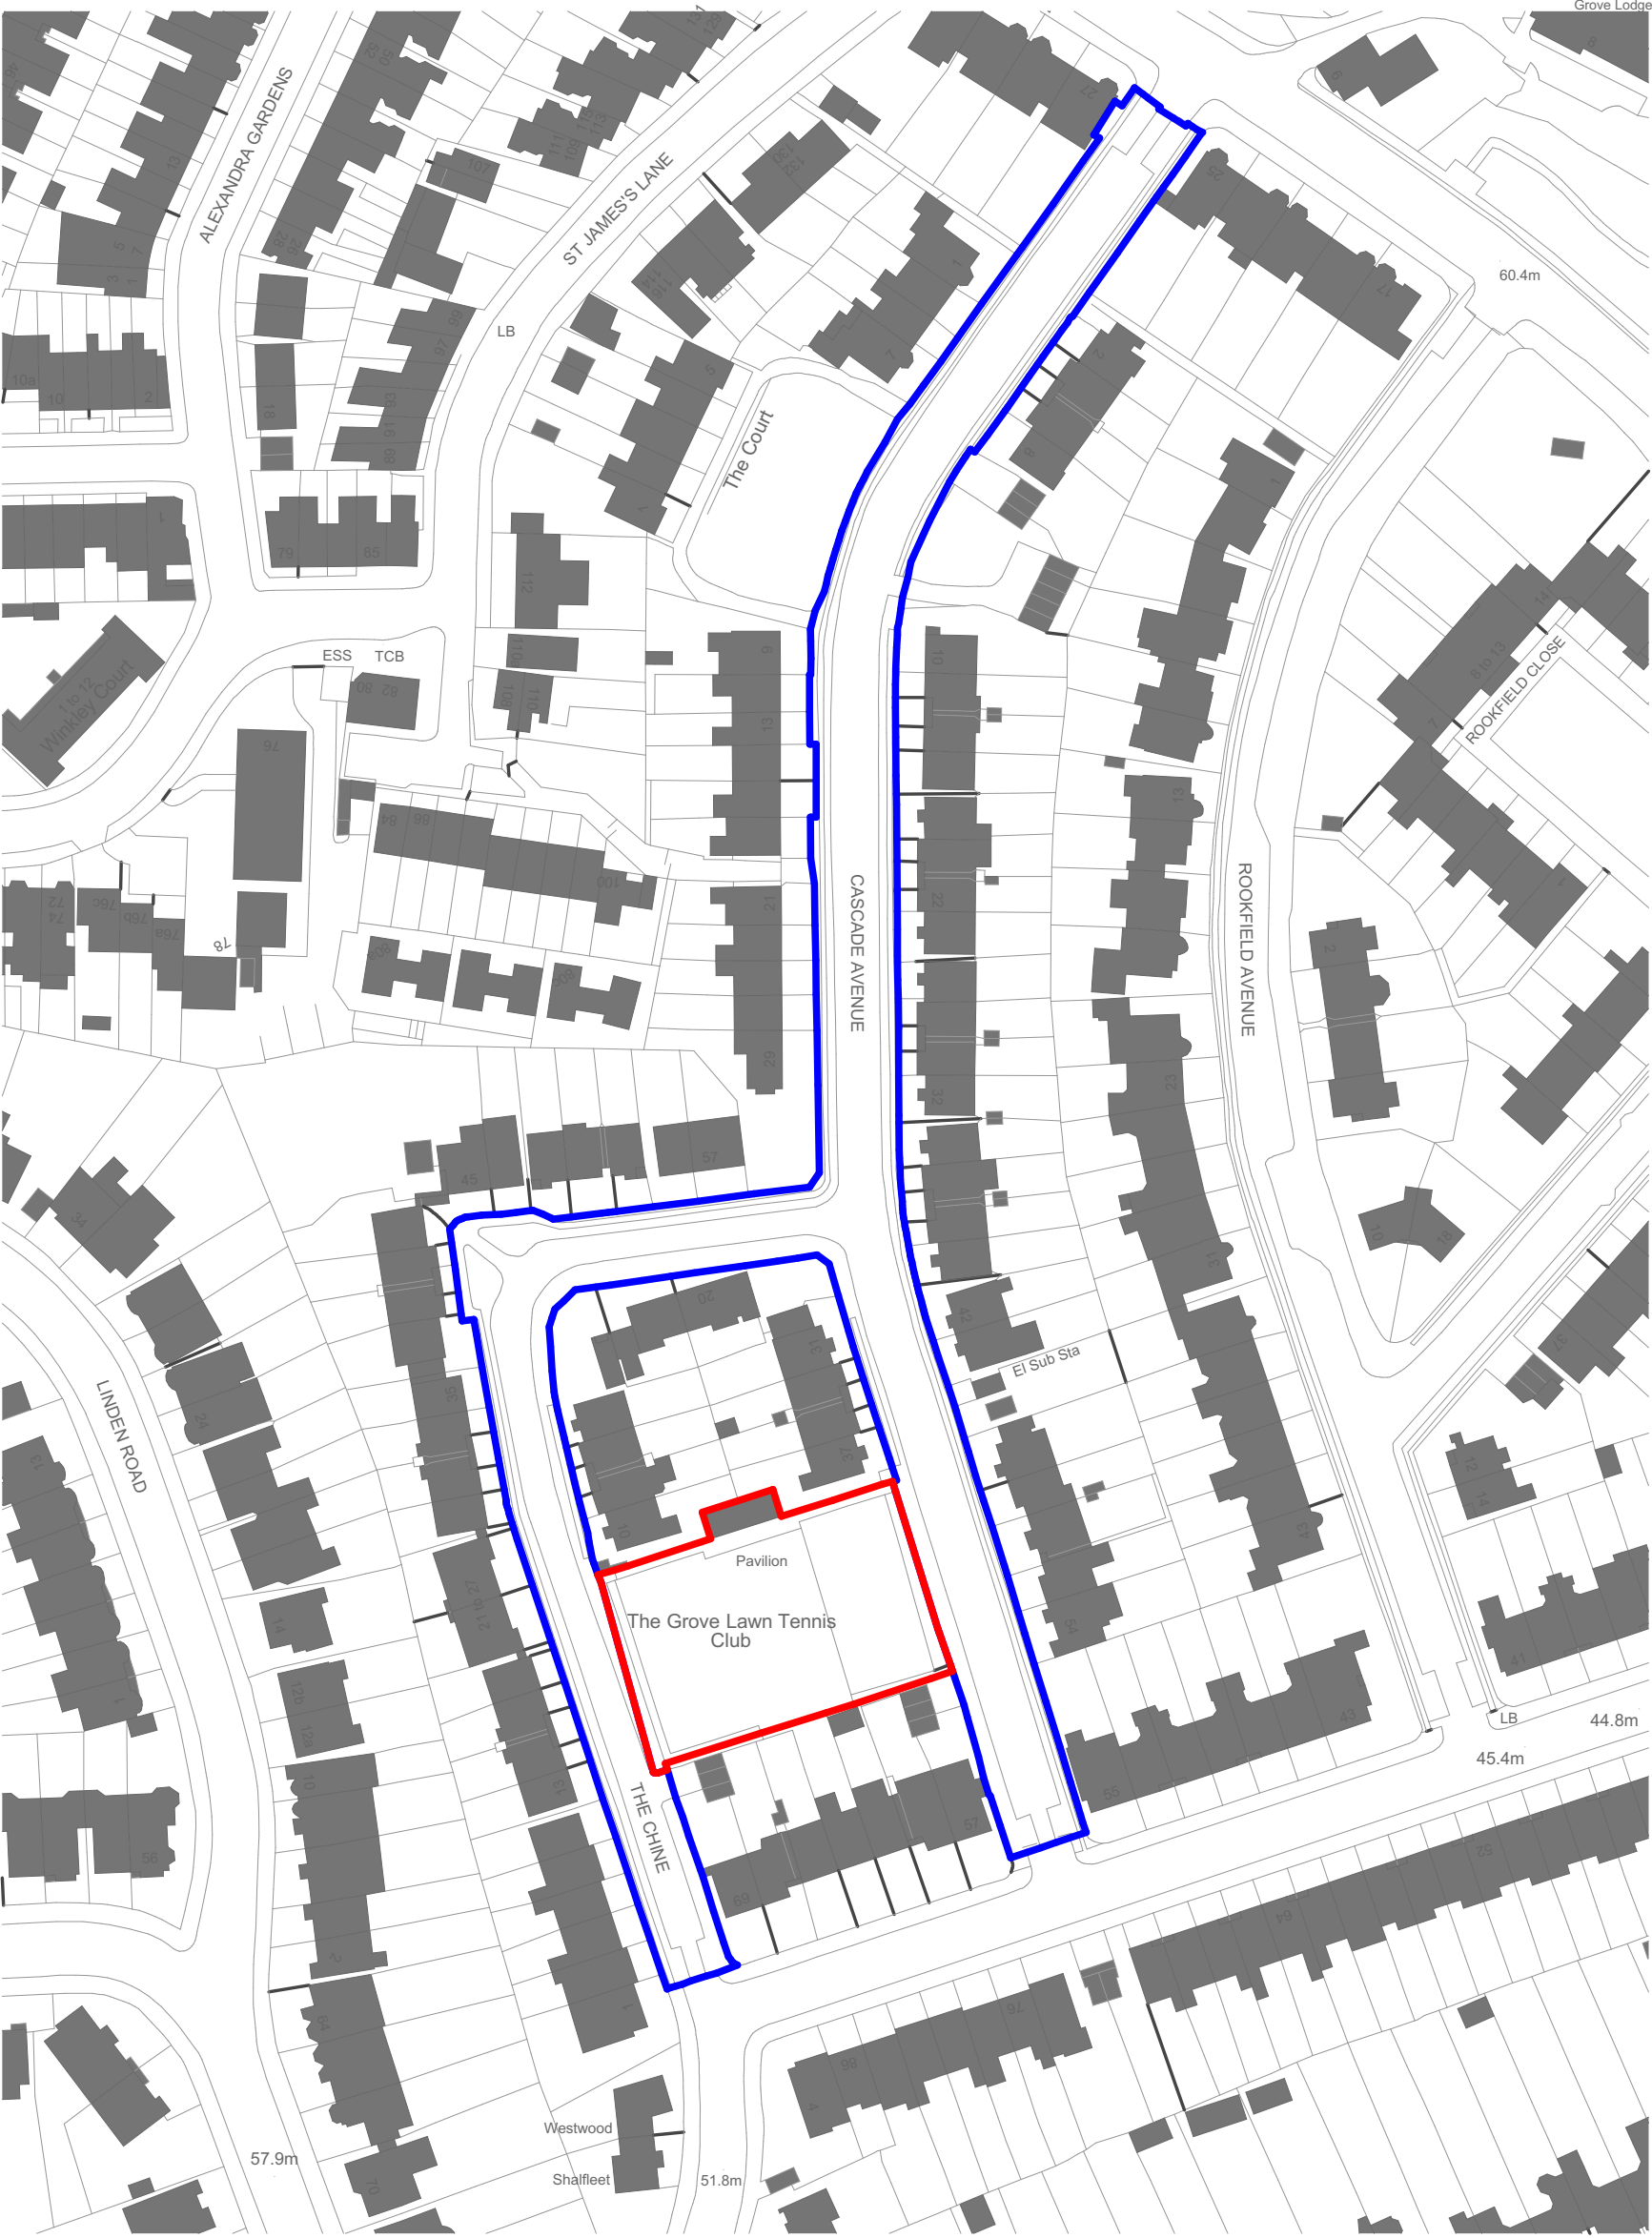

Ordnance Survey, (c) Crown Copyright 2023. All rights reserved. Licence number 100022432

Collins Court

Cascade Avenue

Location Plan 6299 - PL 01

1:1250 0 10 20 30 40 50 60 70 80 90 100

Jan 23

ADAM ARCHITECTURE